


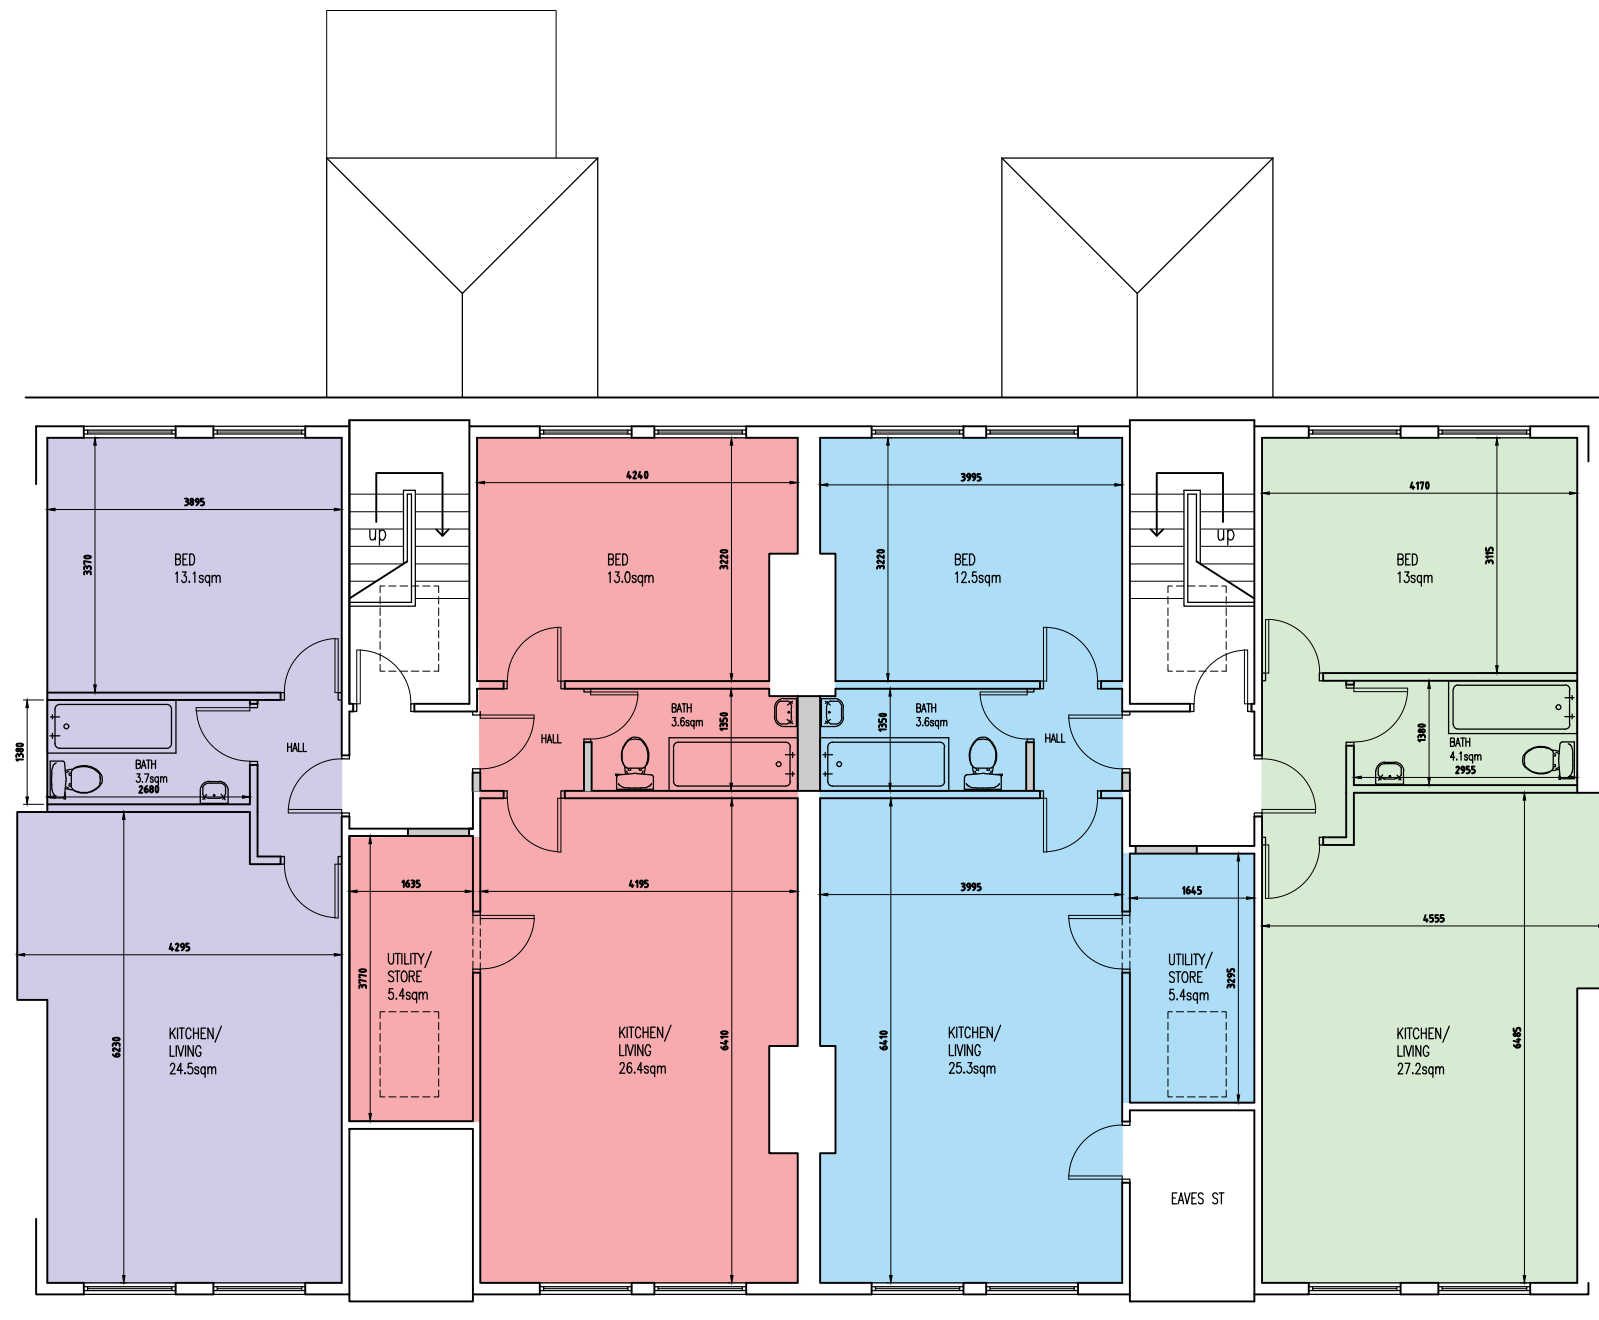

PROPOSED SECOND FLOOR PLAN
1:100 @ A3

- | | | | |
|---|-----------------------------------|---|-----------------------------------|
|  | FLAT 9 - 1 BED, 1 PERSON = 45sqm |  | FLAT 11 - 1 BED, 2 PERSON = 50sqm |
|  | FLAT 10 - 1 BED, 2 PERSON = 52sqm |  | FLAT 12 - 1 BED, 1 PERSON = 48sqm |

----- EXISTING WALLS TO BE DEMOLISHED
===== PROPOSED STUD WALLS



Rev	Amendments	Date	Ints
			
Project			
193-195 DRAKE STREET, ROCHDALE, OL11 1GF			
Drawing Title			
PROPOSED PLAN LAYOUTS SECOND			
Drawn	TW	Checked	-
Date	DEC 2023	Scale	A3 1 : 100
Drawing No.	193-195DS/209/BR		Rev.