




East Elevation
Scale 1:200

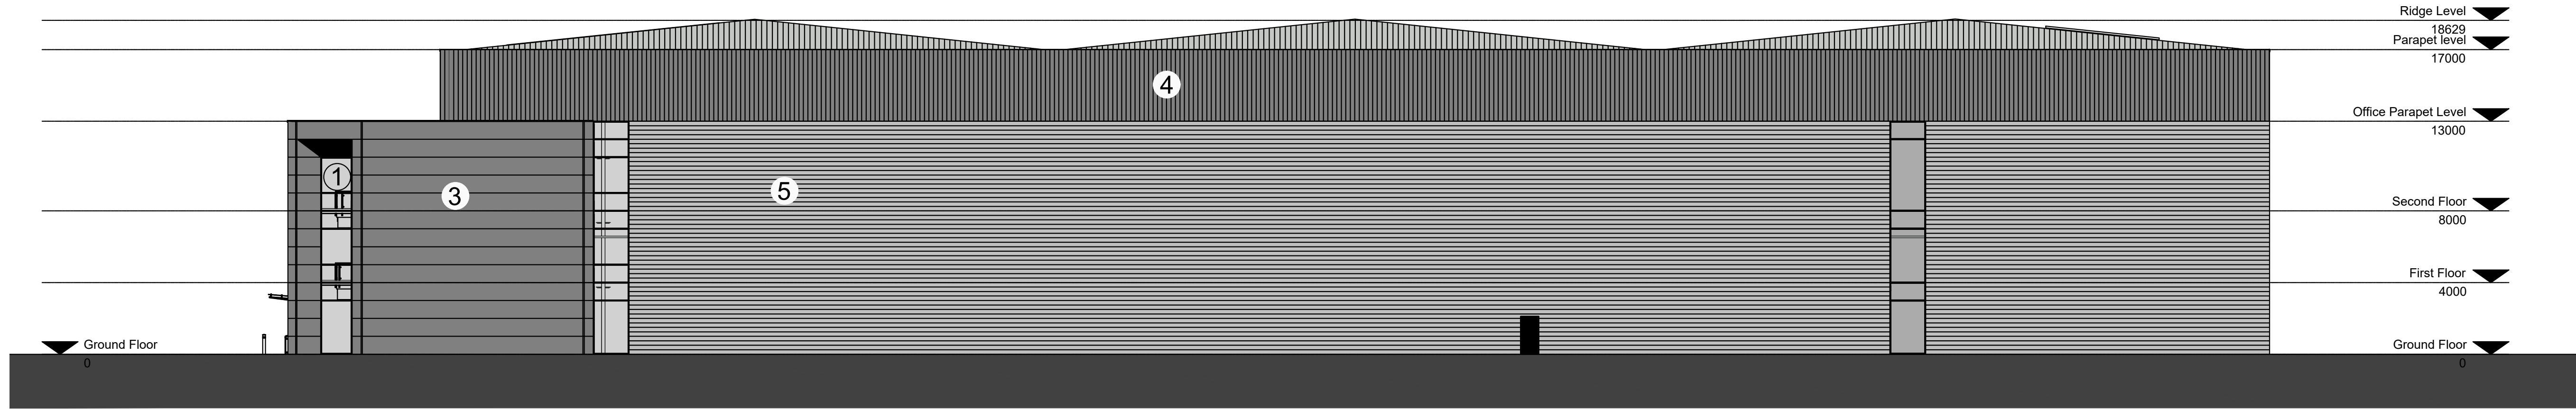

North Elevation
Scale 1:200

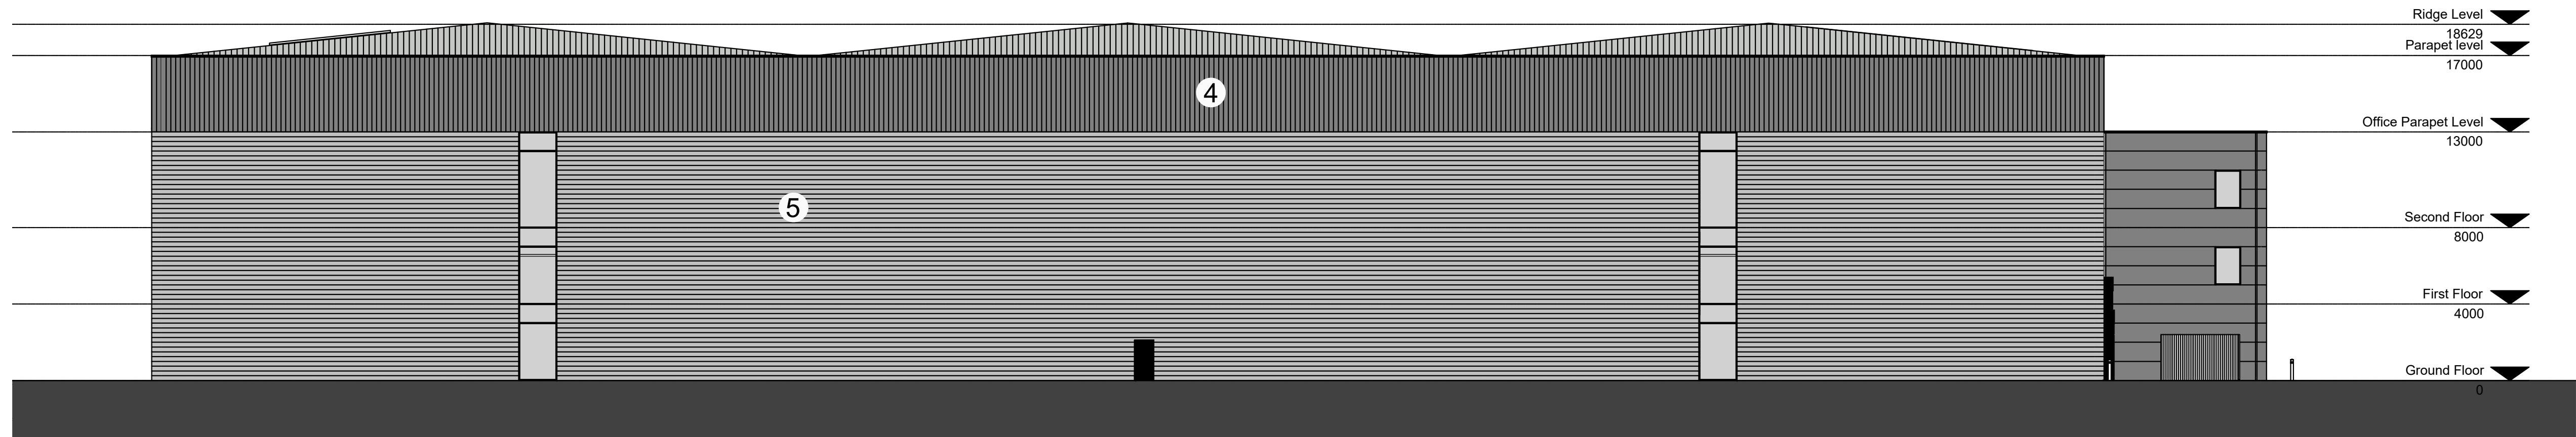

West Elevation
Scale 1:200

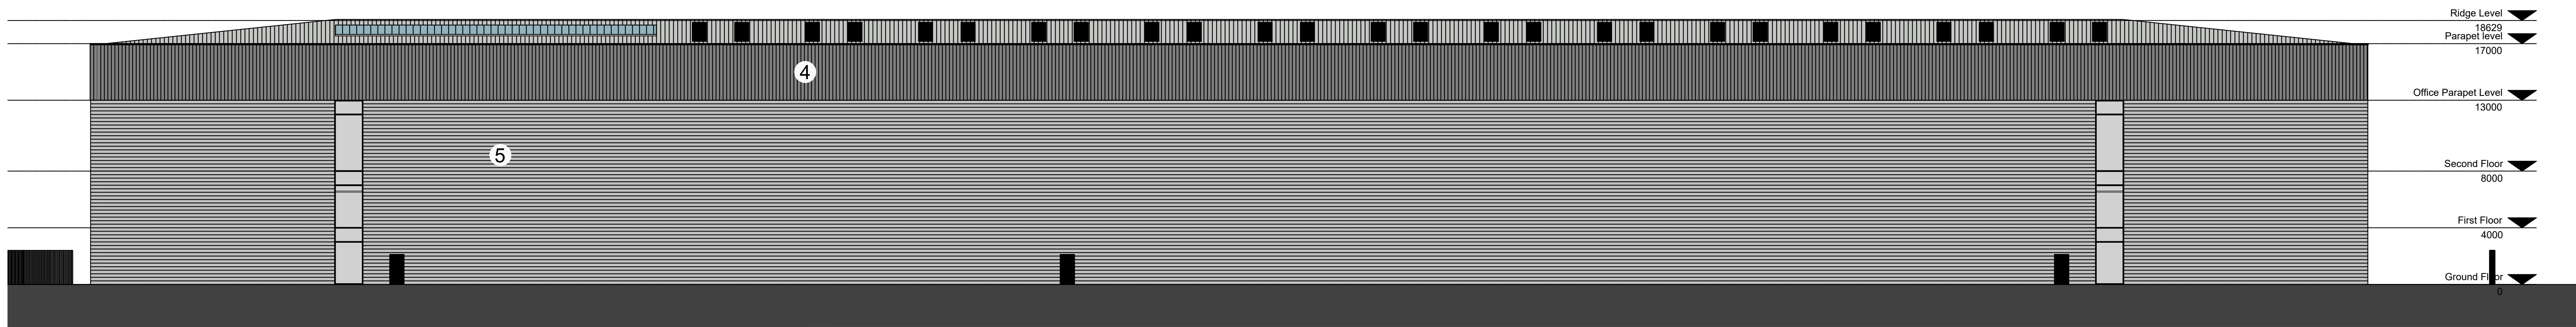

South Elevation
Scale 1:200

Material Key (as existing)

- ① EXISTING CURTAIN WALLING
FRAME COLOUR: ANTHRACITE DARK GREY
- ② EXISTING ENTRANCE CANOPY GLASS CANOPY
- ③ EXISTING METAL WALL CLADDING
COLOUR: PALE GREY
- ④ EXISTING METAL WALL CLADDING
COLOUR: ANTHRACITE DARK GREY
- ⑤ EXISTING EXTERNAL ELEVATION WALL CLADDING
COLOUR: ANTHRACITE GREY

P1		First issue for Planning Application				16/03/23		GW	OC
PLANNING									
Revision	Description			Date		Drawn		Checked	
Halliday Meecham Architects Limited									
111 Piccadilly Manchester M1 2HY +44 (0)161 661 5566									
4 Devonshire Street London W1W 5DT +44 (0)203 440 5175									
hma@hallidaymeecham.com www.hallidaymeecham.com									
Client: Fanatics International									
Project: Fanatics International - External Signage									
Phase/Location: Stakehill Industrial Estate, Middleton									
Drawing: Elevations as Existing									
Scale @ A0	Scale @ A3	Date	Drawn	Checked	Job No.	Drawing No.			
1:200	NTS	16.03.23	GW	OC	5555	10100			
Drawing Ref.		5555-HMA-FI-ZZ-DR-A-10100						Revision P1	