



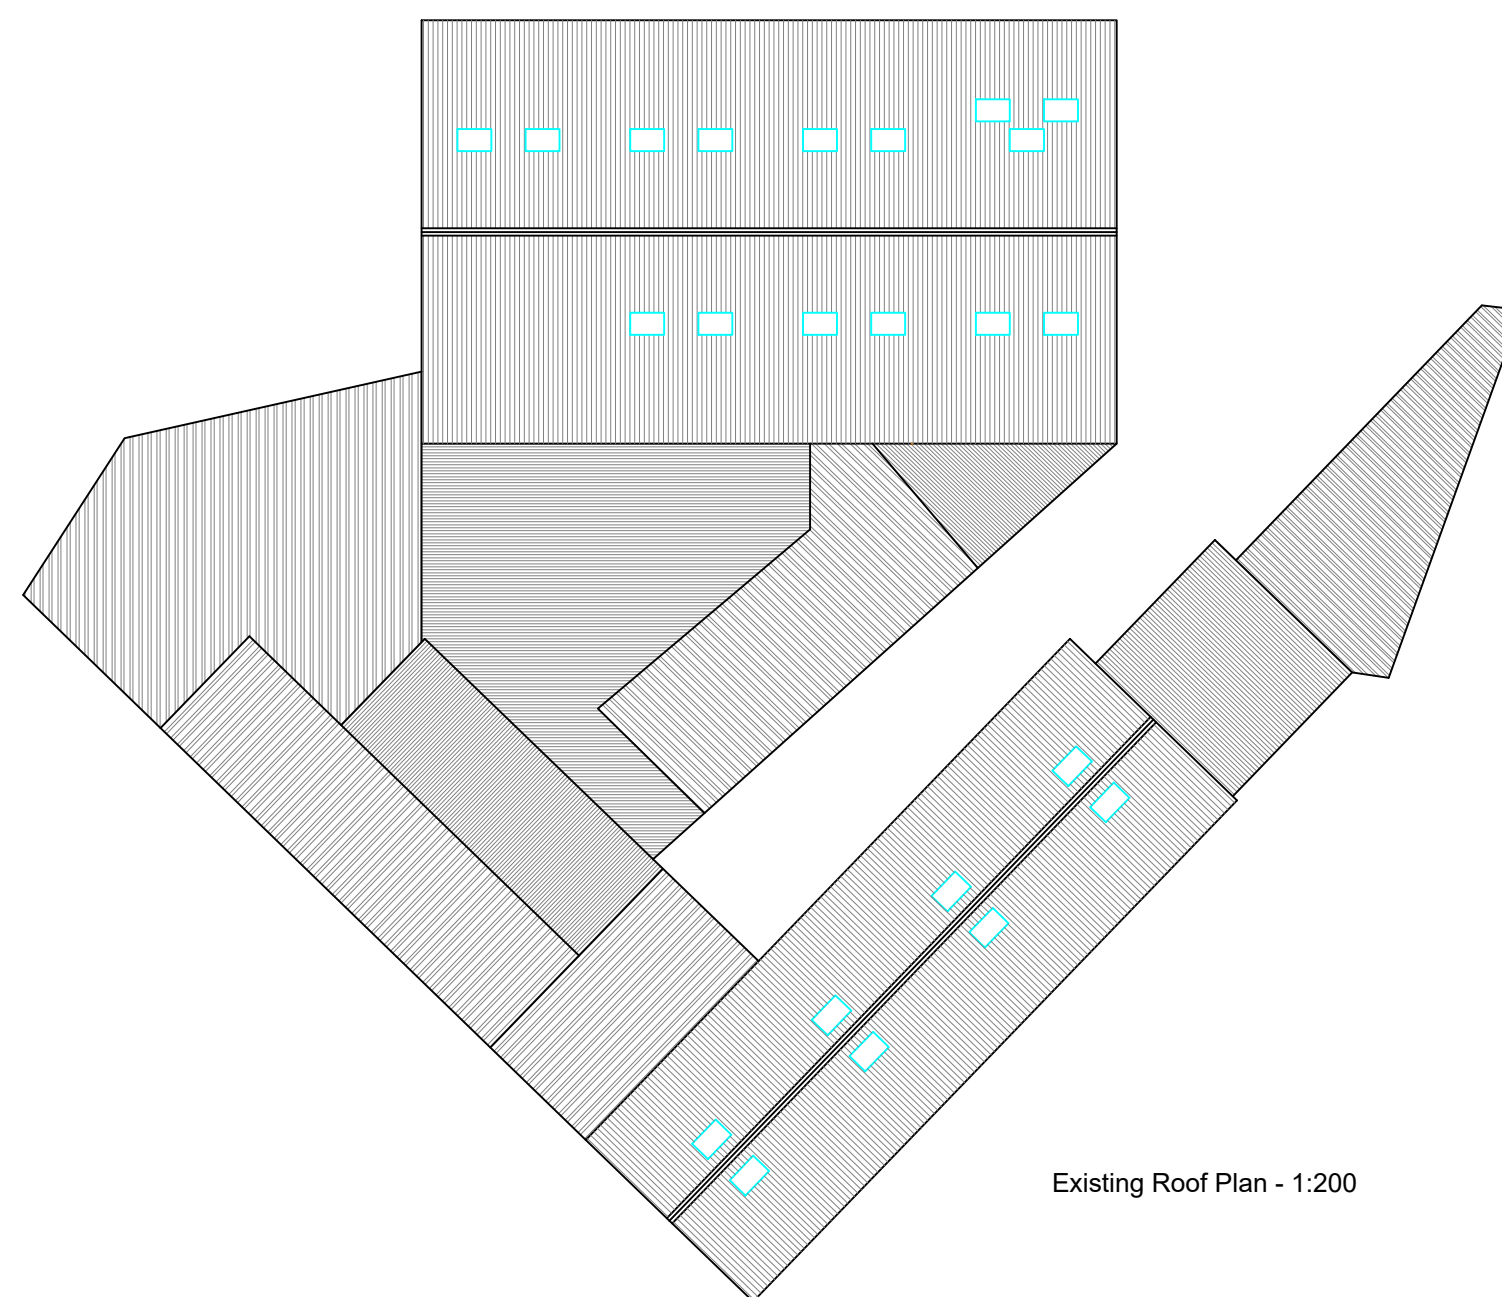

Existing Site Plan - 1:200

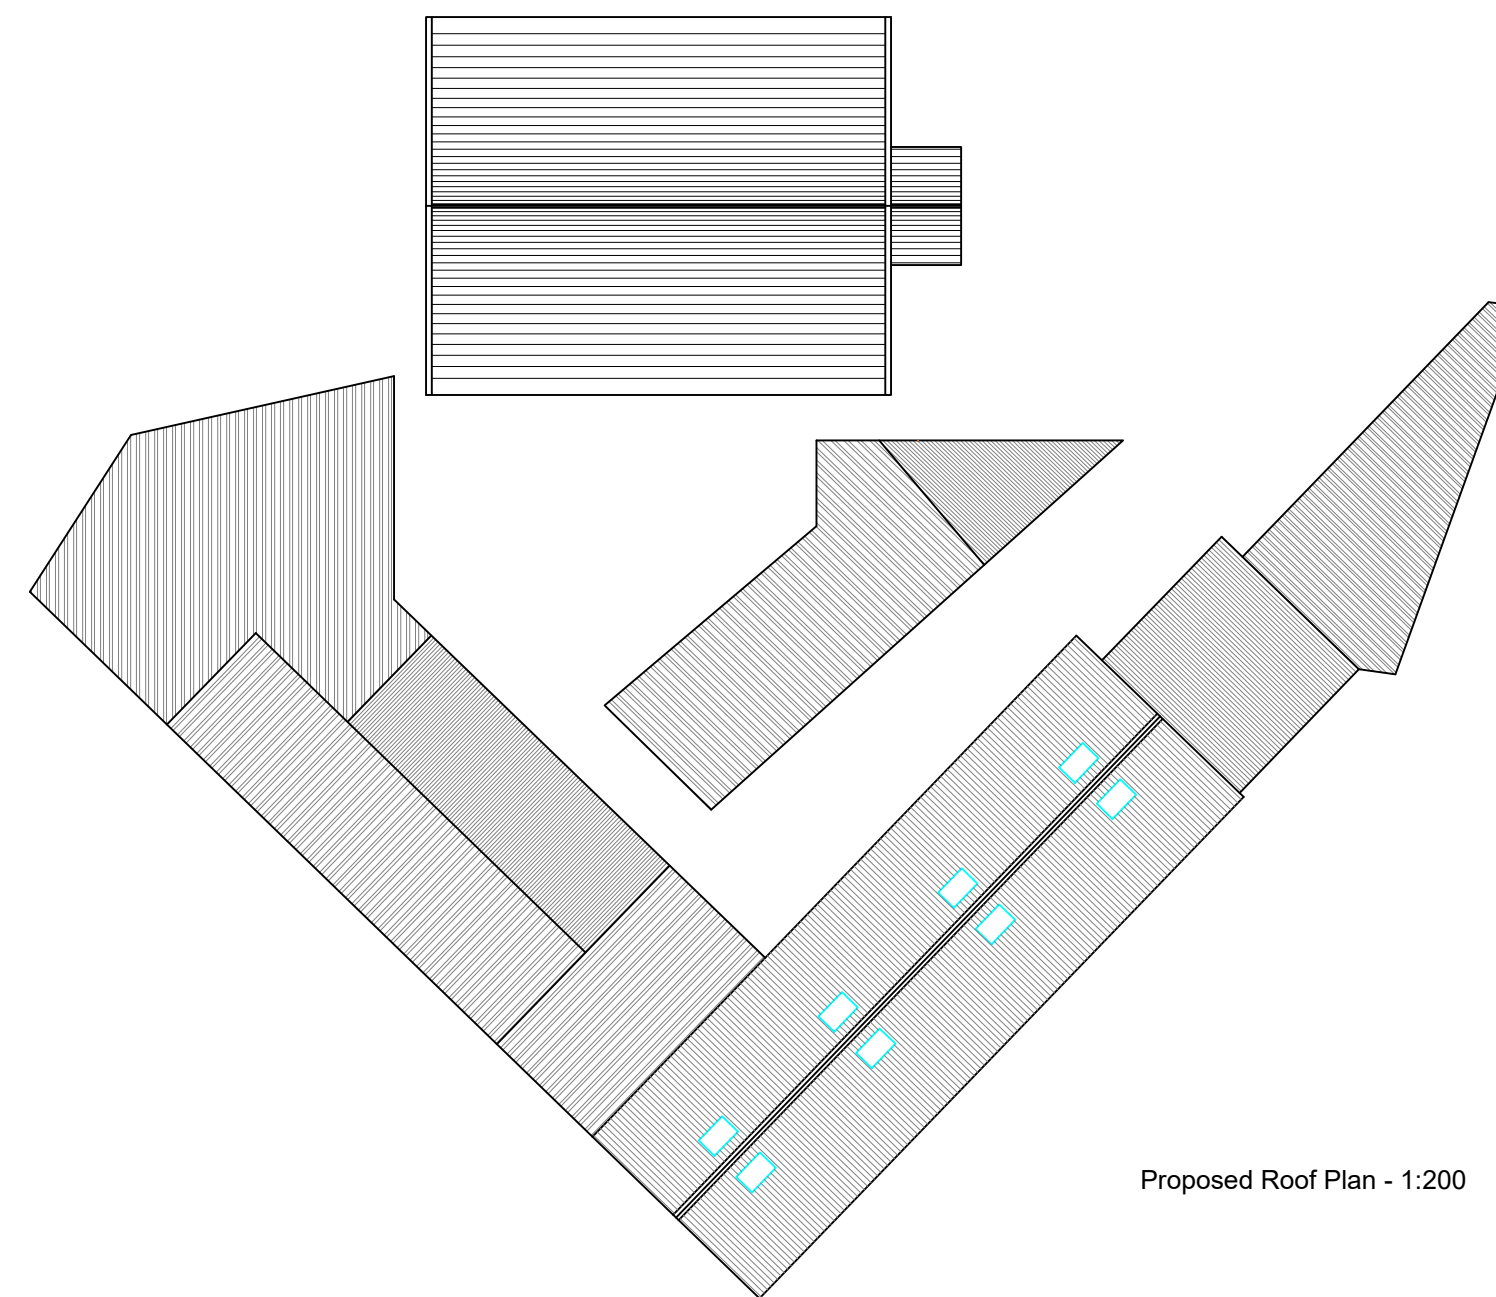

Proposed Site Plan - 1:200



Gary Hoerty Associates Chartered Surveyors
Suite 9 - Grindleton Business Centre
The Spinney
Grindleton
Clitheroe
Lancashire BB7 4DH

T: 01200 449700
Email: info@ghaonline.co.uk

Project: (No: Tur.824.3528.GH)

Planning - Development at

Red Gates Stables
Rochdale Road East
Rochdale
OL10 1RL

Title: Existing and Proposed Detail Site Plans - Pre and Post Demolition.

Drawing No: Tur/824/3528/04

Drawn: KA

Client: Ms R Turner

Date: 13.06.2024

Scale: 1:200 @ A2

Amendments: