


1:50 SCALE BAR

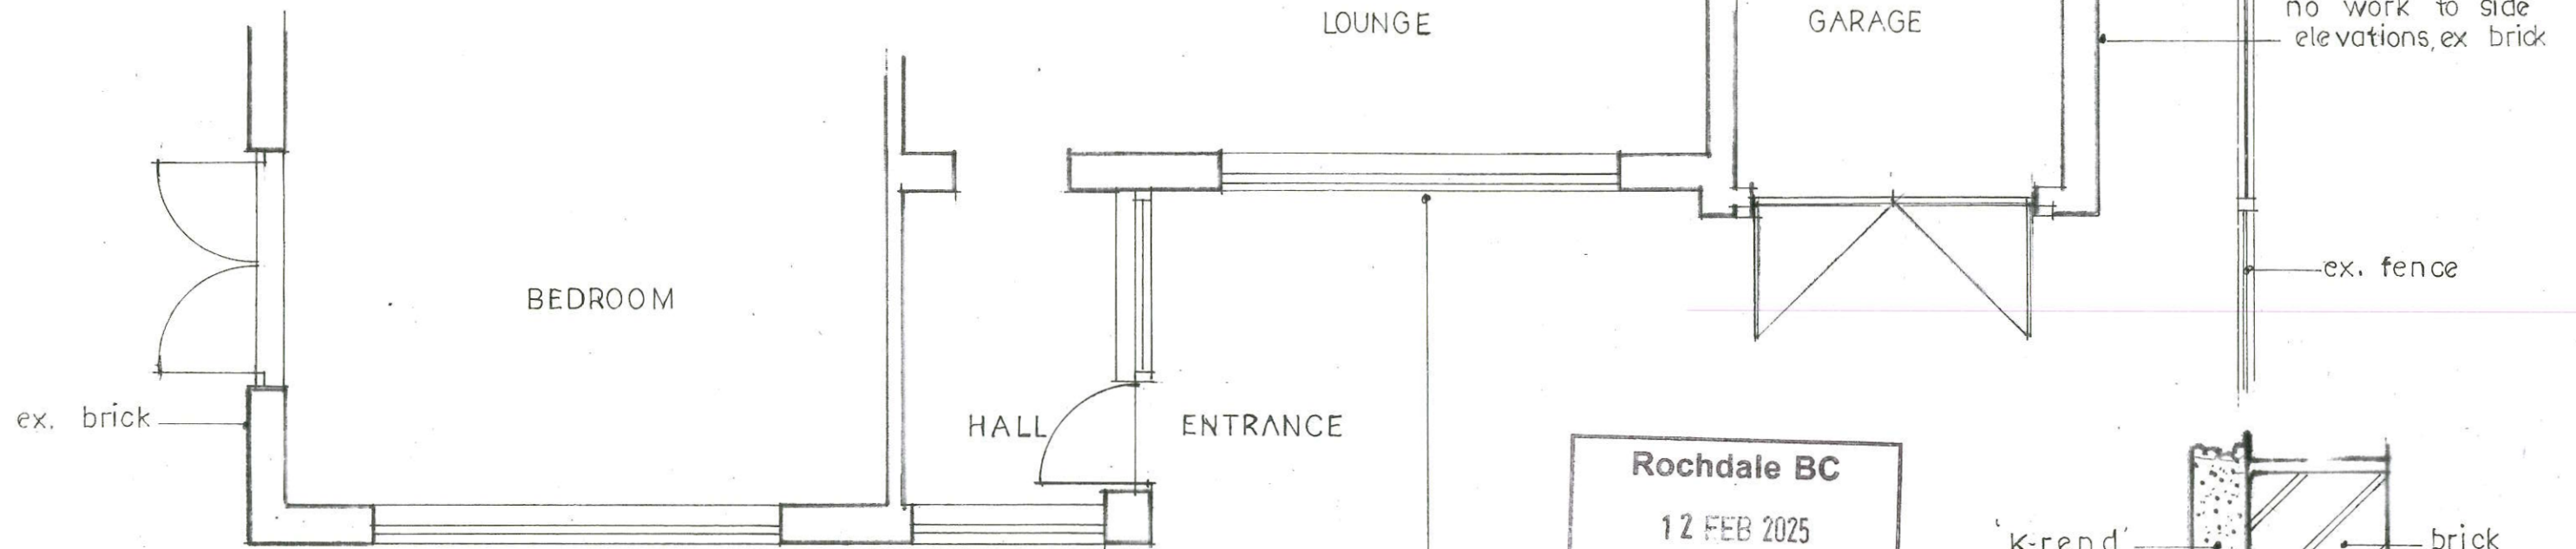

PLAN PROPOSED 1:50

1:100 SCALE BAR




'K-rend' base and top coat to makers specification

Section 1:2


16mm

silicone scrapped texture finish white 'K-rend' to front elevation only.

Richard Fay		Architecture and Design	
		No 80 Windlehurst Road	
		High Lane	
		Cheshire SK6 8AE	
		TEL: 07932 624015	
		Email: ricfay@hotmail.co.uk	
Client Mr. D. Greenhalgh - 8 Upton Close, Middleton, Rochdale.			
Drawing Proposed — Plan, Elevations			
Scale 1:50 1:100		Date FEB 2025	
Drawing No DG.02		Revision	
Amendments			

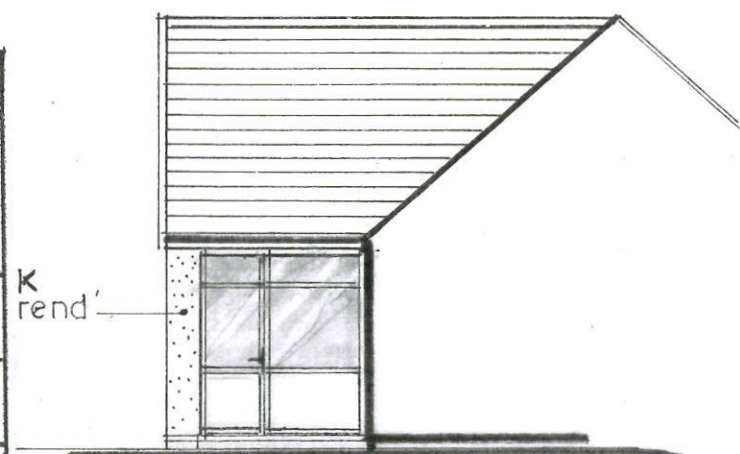

SIDE PROPOSED 1:100

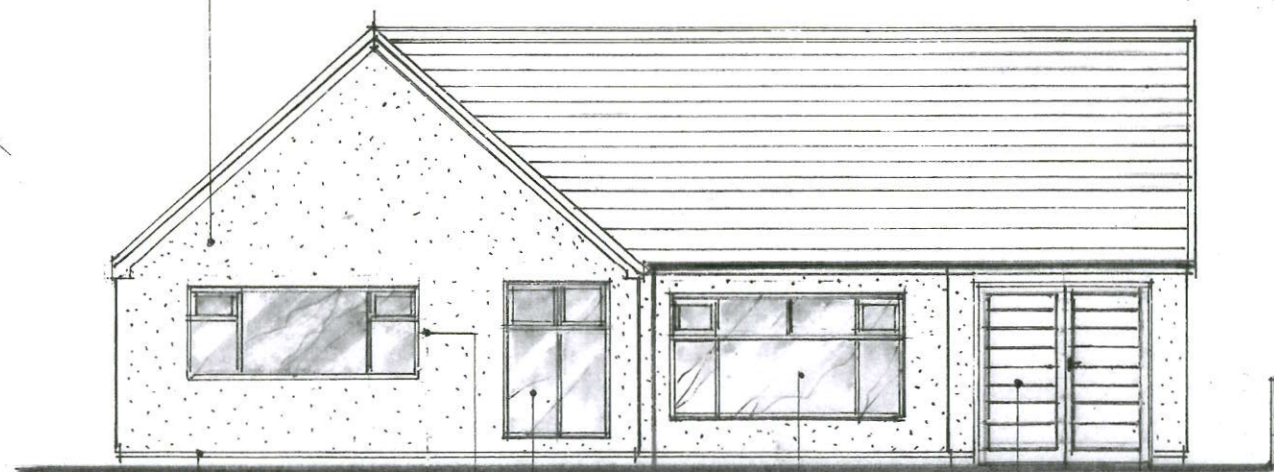

FRONT