




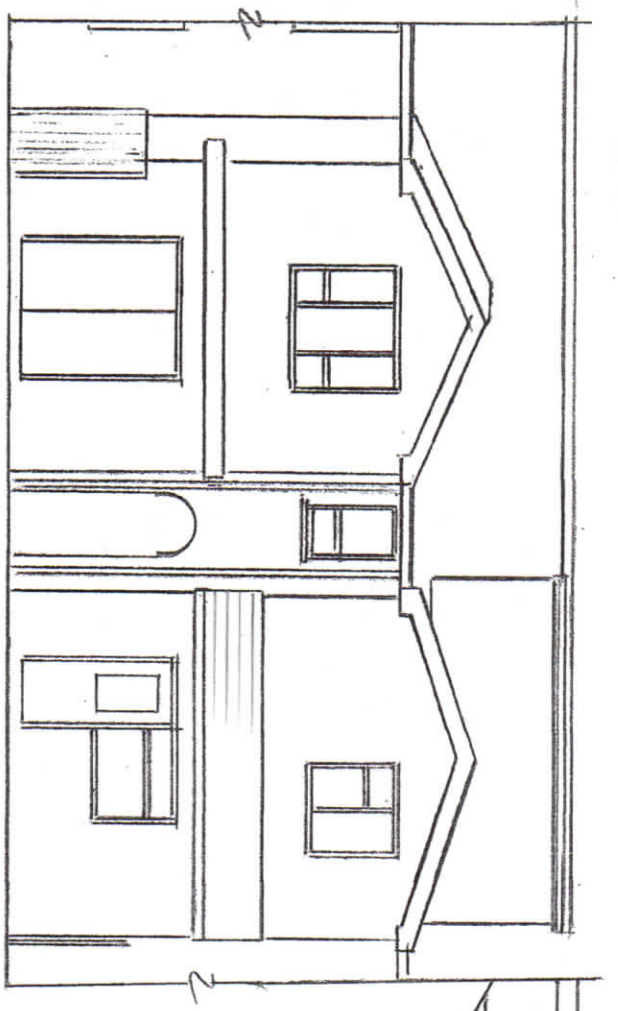


PROPOSED REAR ELEVATION

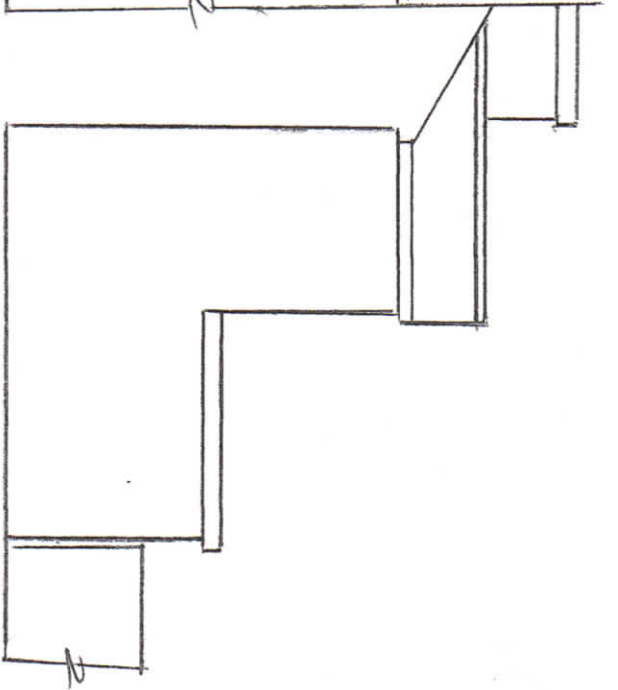


PROPOSED SIDE ELEVATION ON 'A'

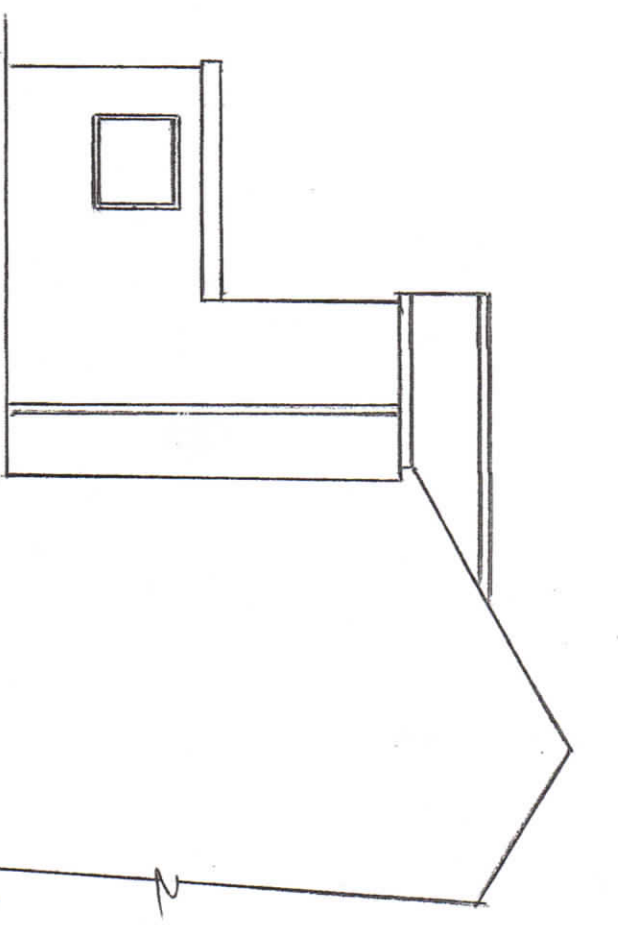


PROPOSED SIDE ELEVATION ON 'B'

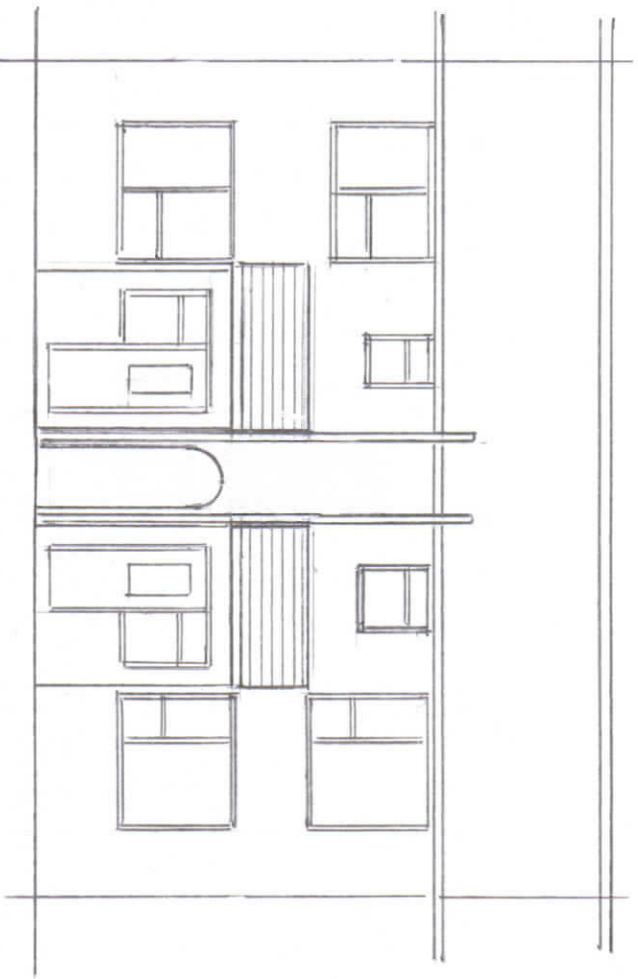


PROPOSED FRONT ELEVATION

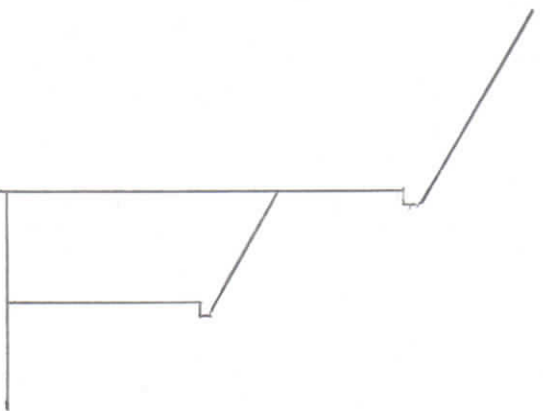

PROPOSED SIDE ELEVATION ON 'C'

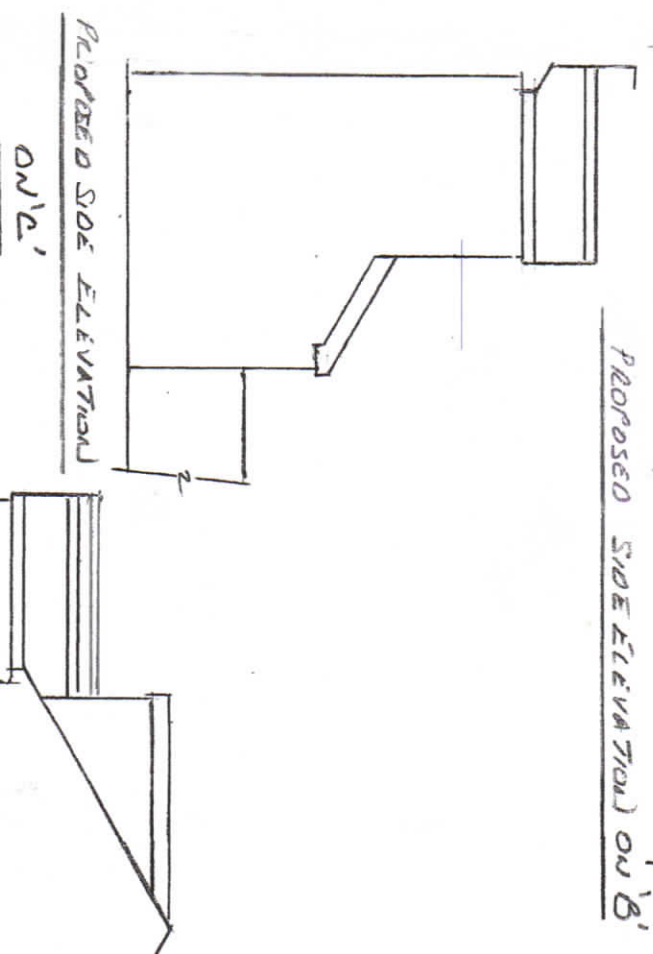

PROPOSED SIDE ELEVATION ON 'D'

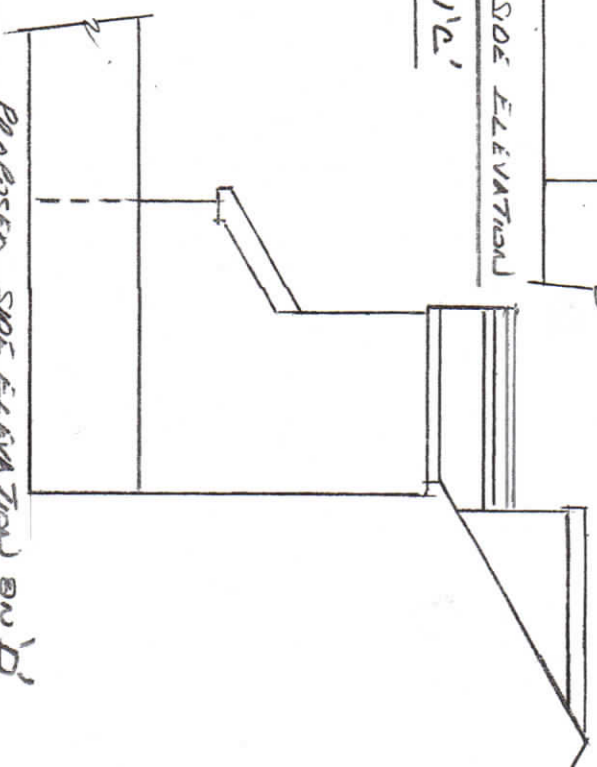

PROPOSED SIDE ELEVATION ON 'E'

ON PORCH

LEV 10 9 24

Thompson Designs

Tel 0161 705 1458 Mob 07884 318634



Sheet 3

Proposed Elevations

61-63 Roch Street

Rochdale OL16 2TG

Scale 1:100 @ A3 Date June 2024

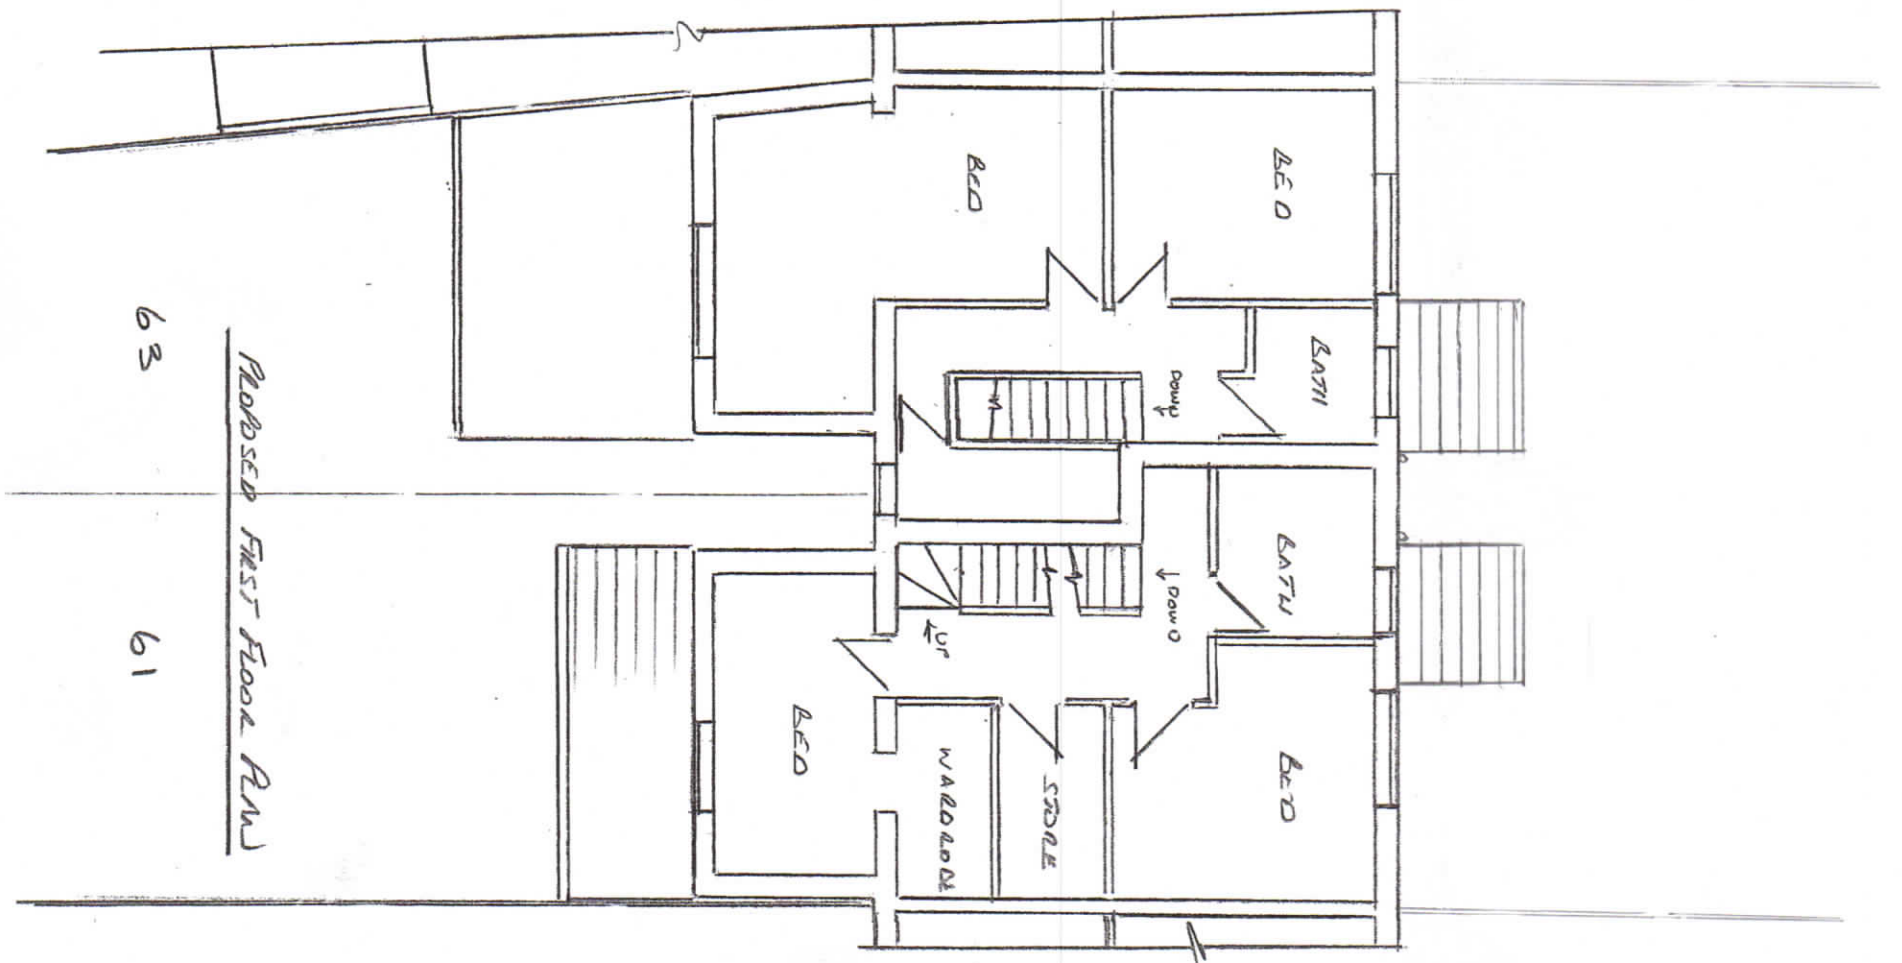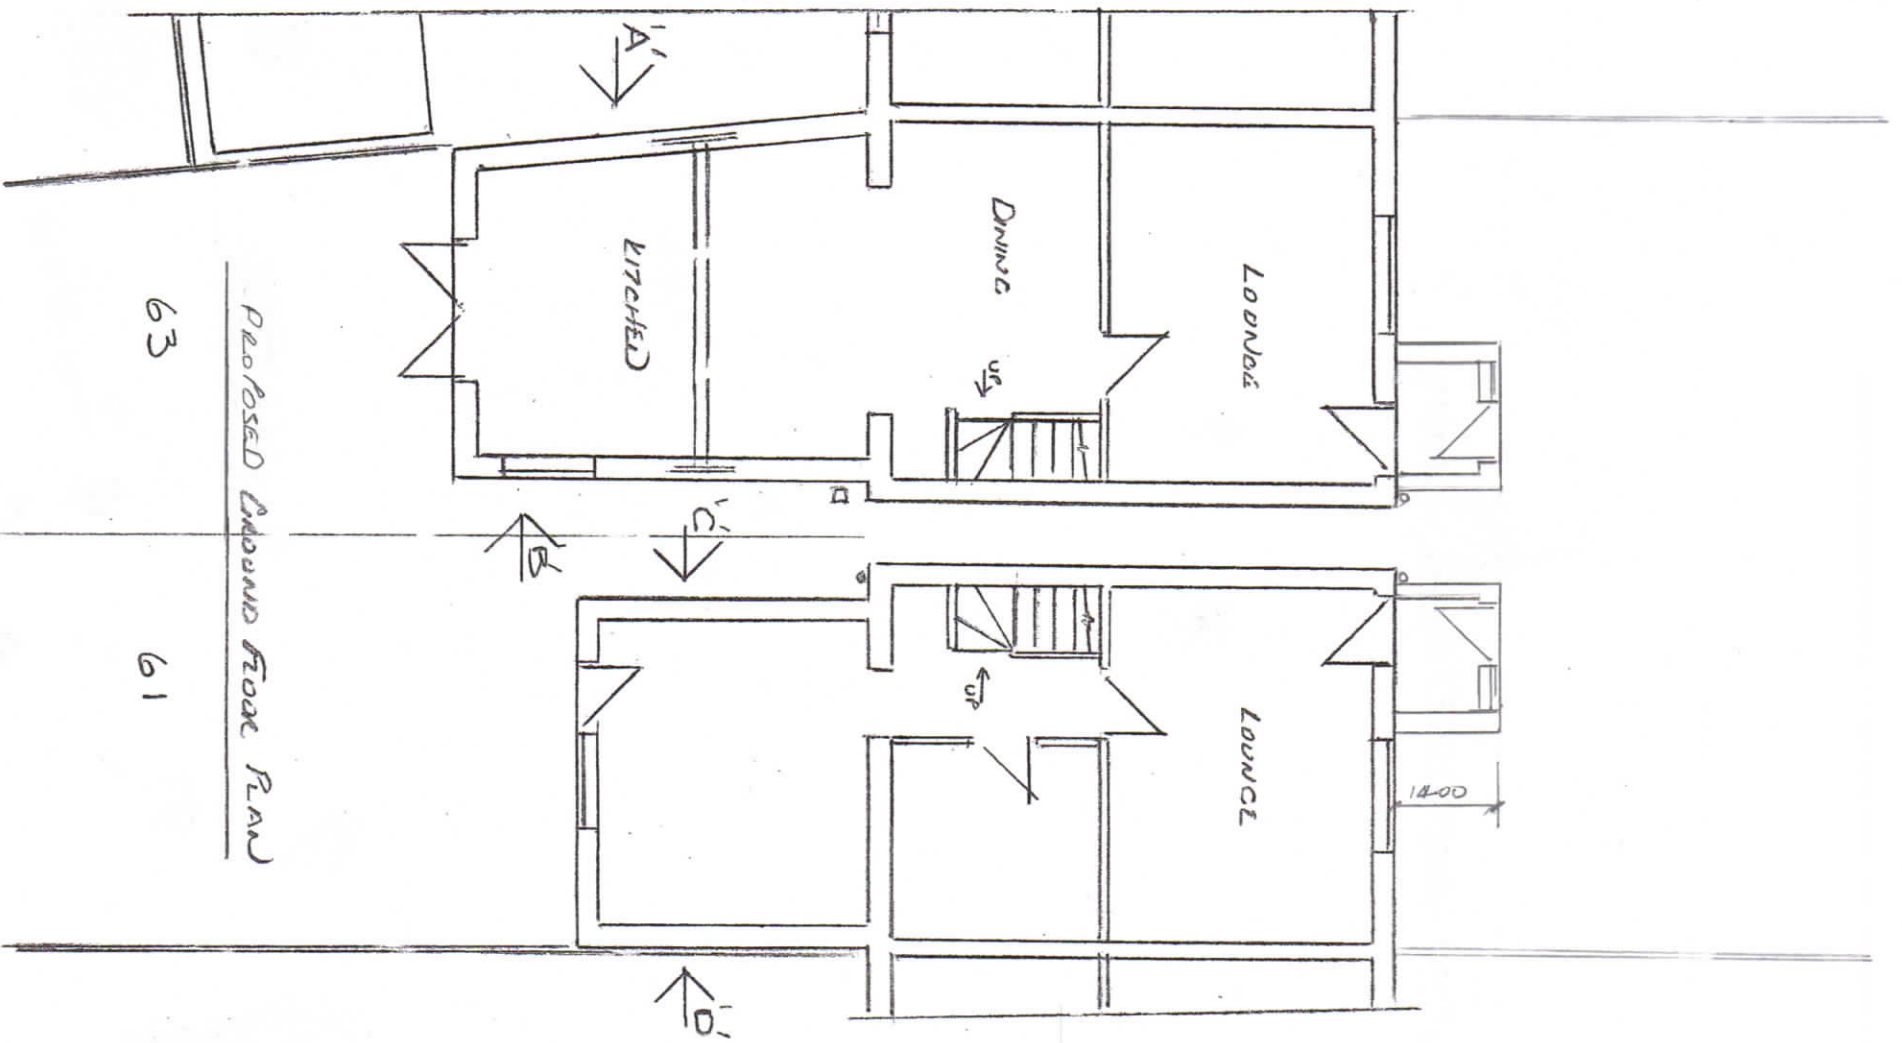

Level 10.9.24

Thompson Designs

Tel 0161 705 1458 Mob 07884 318634

Sheet 4

Proposed Plans

61-63 Roch Street

Rochdale OL16 2TG

Scale 1:100 @ A3 Date June 2024



PROPOSED SITE PLAN SCALE 1:200