



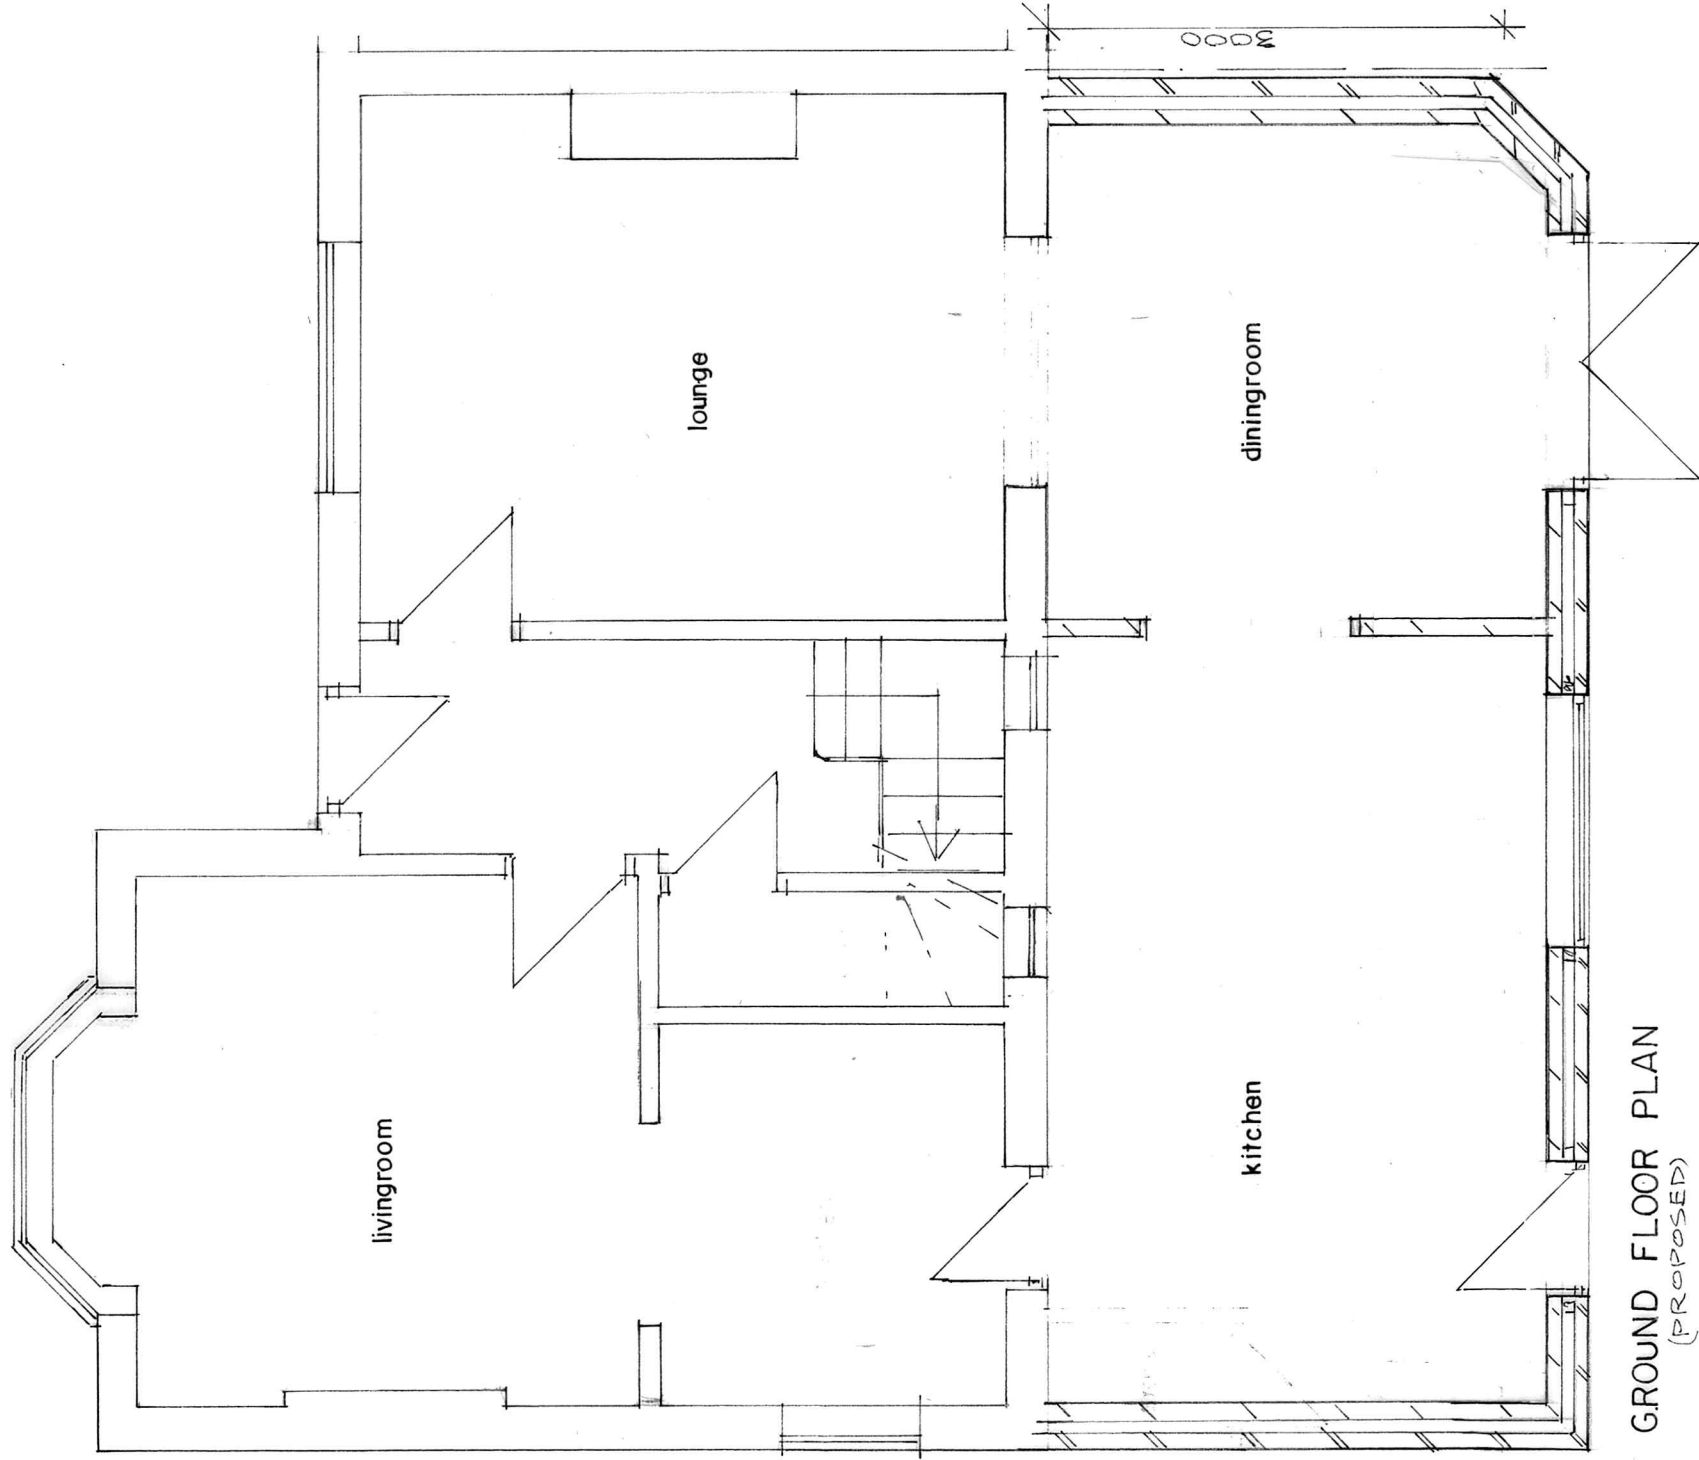

GROUND FLOOR PLAN
(PROPOSED)

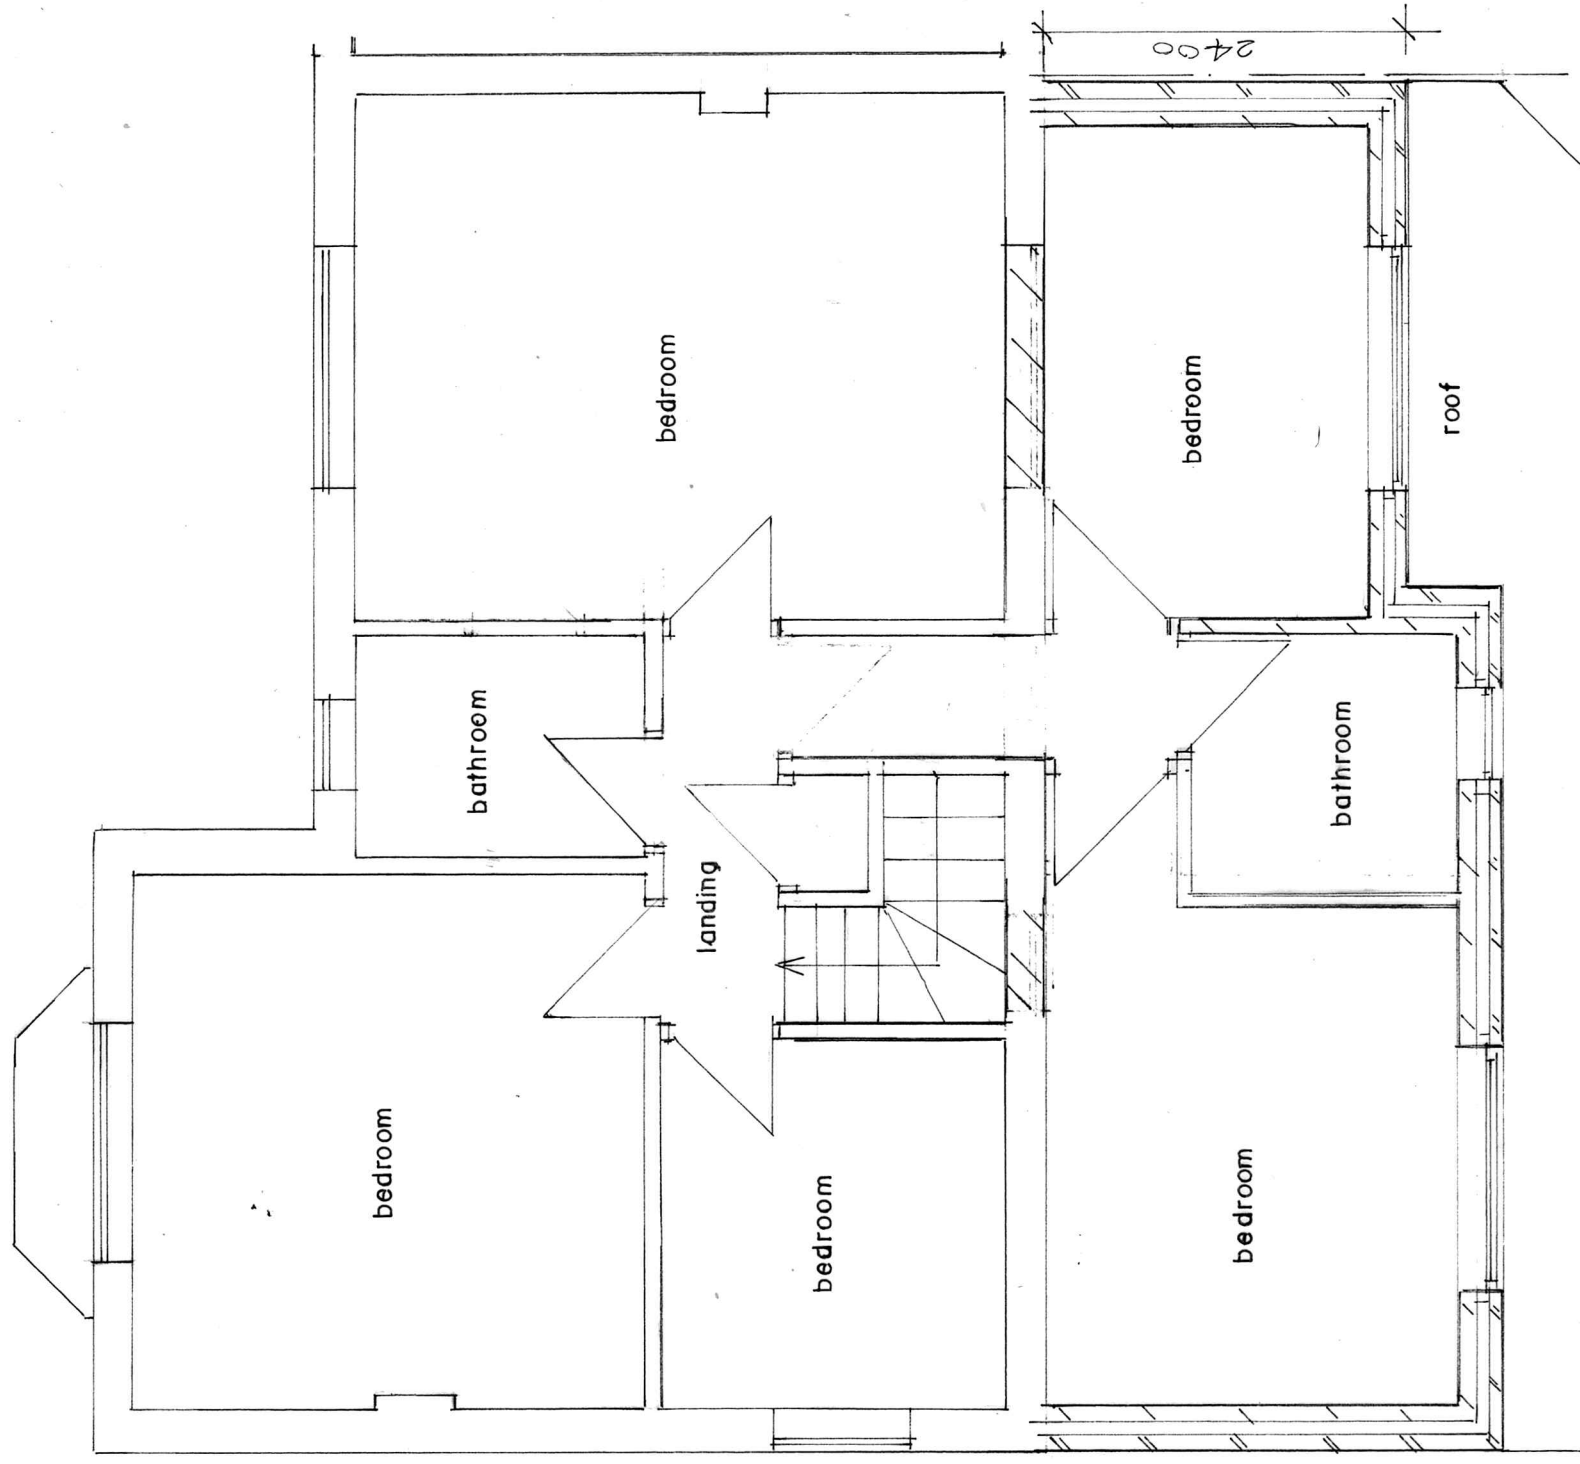

FIRST FLOOR PLAN
(PROPOSED)

BUILDING DESIGN SERVICES
M. FAROOQ
6 Stock Close, Shawclough, Rochdale OL12 6BB
Tel: 01706 712231 Mob: 07967605763

PROPOSED DOUBLE STOREY REAR EXTENSION AT
32 CARNFORTH SQUARE ROCHDALE OL11 2YE

For: Mr SHAJAR ABBAS
Plan
Scale 1:50
1943/2