


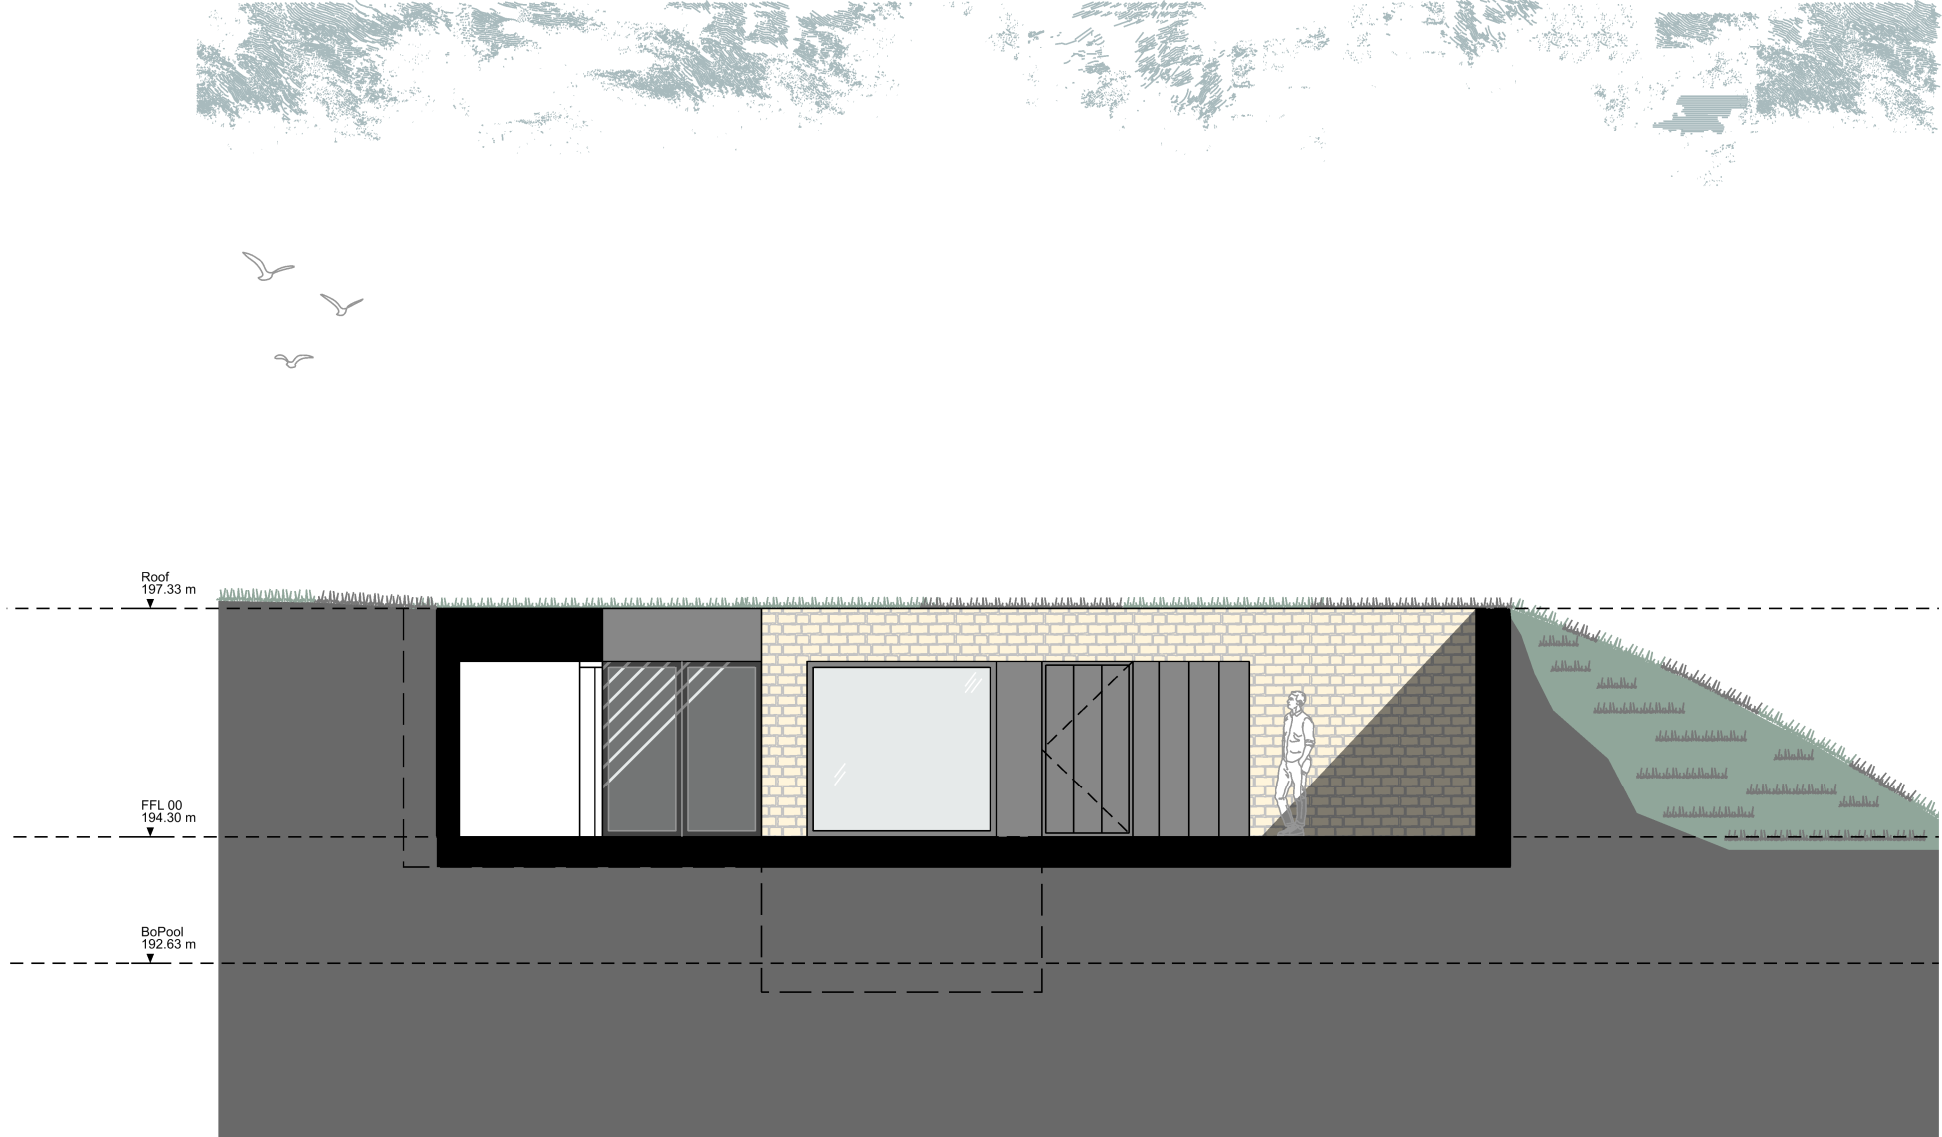

PROPOSED EAST ELEVATION - FRONT (EE)





PROPOSED WEST ELEVATION - REAR (WE)

Notes:
Do not scale from this drawing.
All dimensions are in millimetres unless otherwise noted.
All dimensions to be checked on site before proceeding with work.
All omissions and discrepancies to be reported in writing to Project 3 Architects Ltd.
Areas indicated on this drawing are approximate and indicative only.
© Project 3 Architects Limited Registered in England & Wales Number 08021795.

Rev:	Date:	Description:	By:
I01	29/09/23	First Issue	AS
P01	27/10/23	Planning	AS
P02	02/11/23	Planning Submission	AS

KEY PLAN

 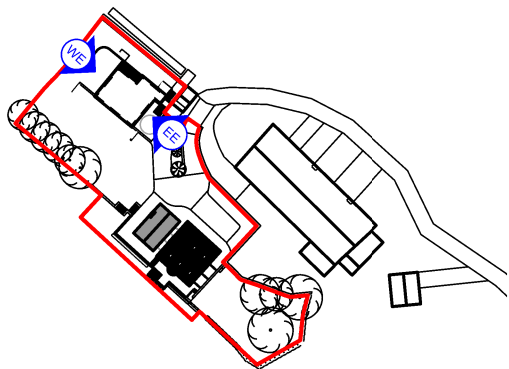

PROJECT 3
architects

4 back graffon street
altrincham
cheshire
WA14 1DY

0161 233 0575
mail@project3architects.com
www.project3architects.com

Project:
The Farmhouse, Littleborough

Title:
PROPOSED ELEVATIONS
Garage & Pool

Status:
PLANNING

Drawing Number:
0763-P3A-XX-DR-A-05211

Scale @ ISO A1:
1:100

Revision:
P02