





PROPOSED REAR ELEVATION
1:100 @ A3

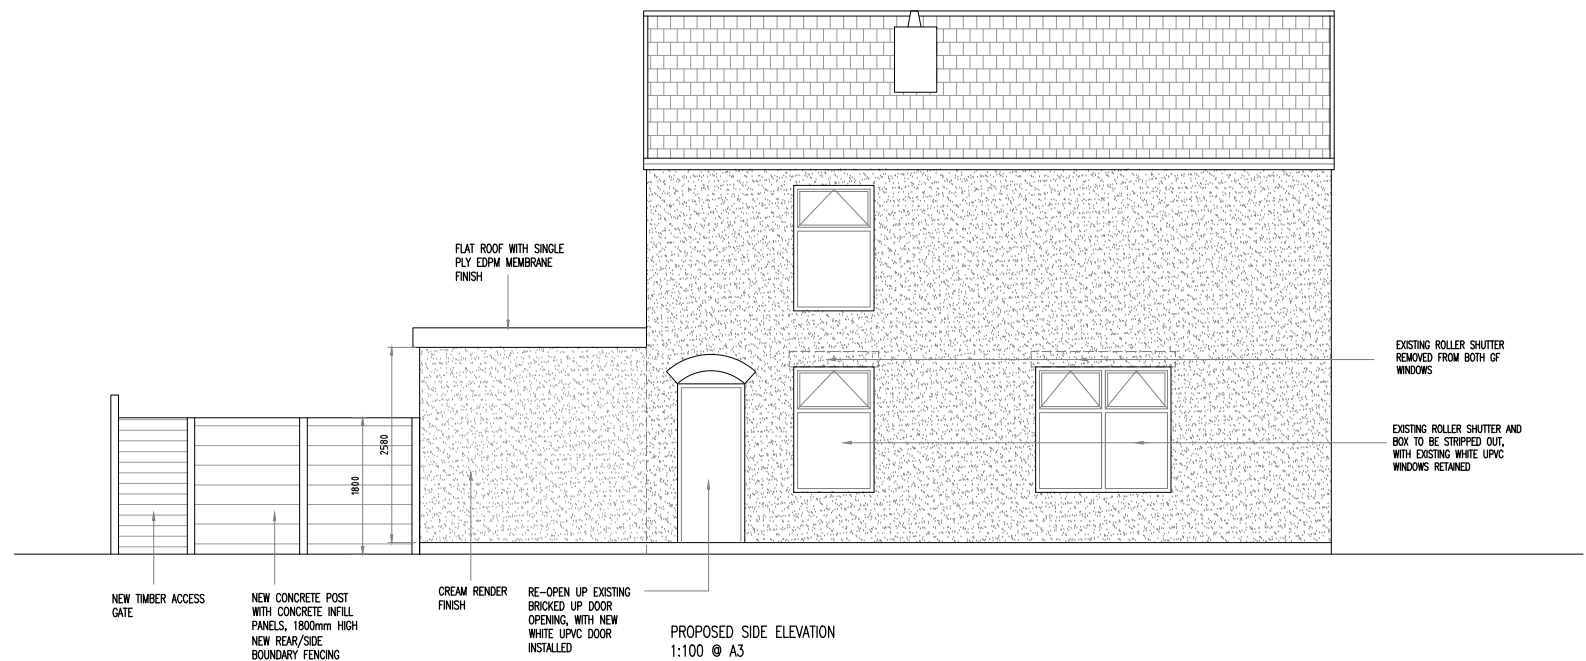


PROPOSED SIDE ELEVATION
1:100 @ A3

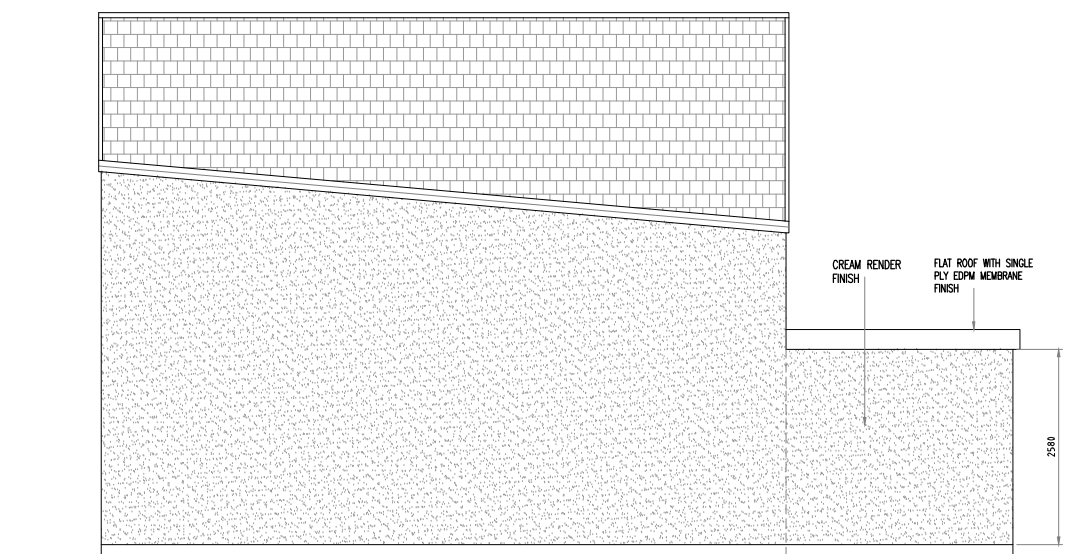

PROPOSED SIDE ELEVATION
1:100 @ A3



PROPOSED FRONT ELEVATION
1:100 @ A3

 

P1	Amendments with existing chimney shown	12.06.24	MG
Rev	Amendments	Date	Ints



Project
CHAGE OF USE TO PROPERTY
94 ROCHDALE ROAD
MIDDLETON. M24 2QA

Drawing Title
PROPOSED ELEVATIONS

Drawn MG	Checked —
Date APRIL 2024	Scale@A3 1 : 100
Drawing No. 94RR/204/PL	Rev. P1