


AS PROPOSED FLOOR PLAN - 1:50

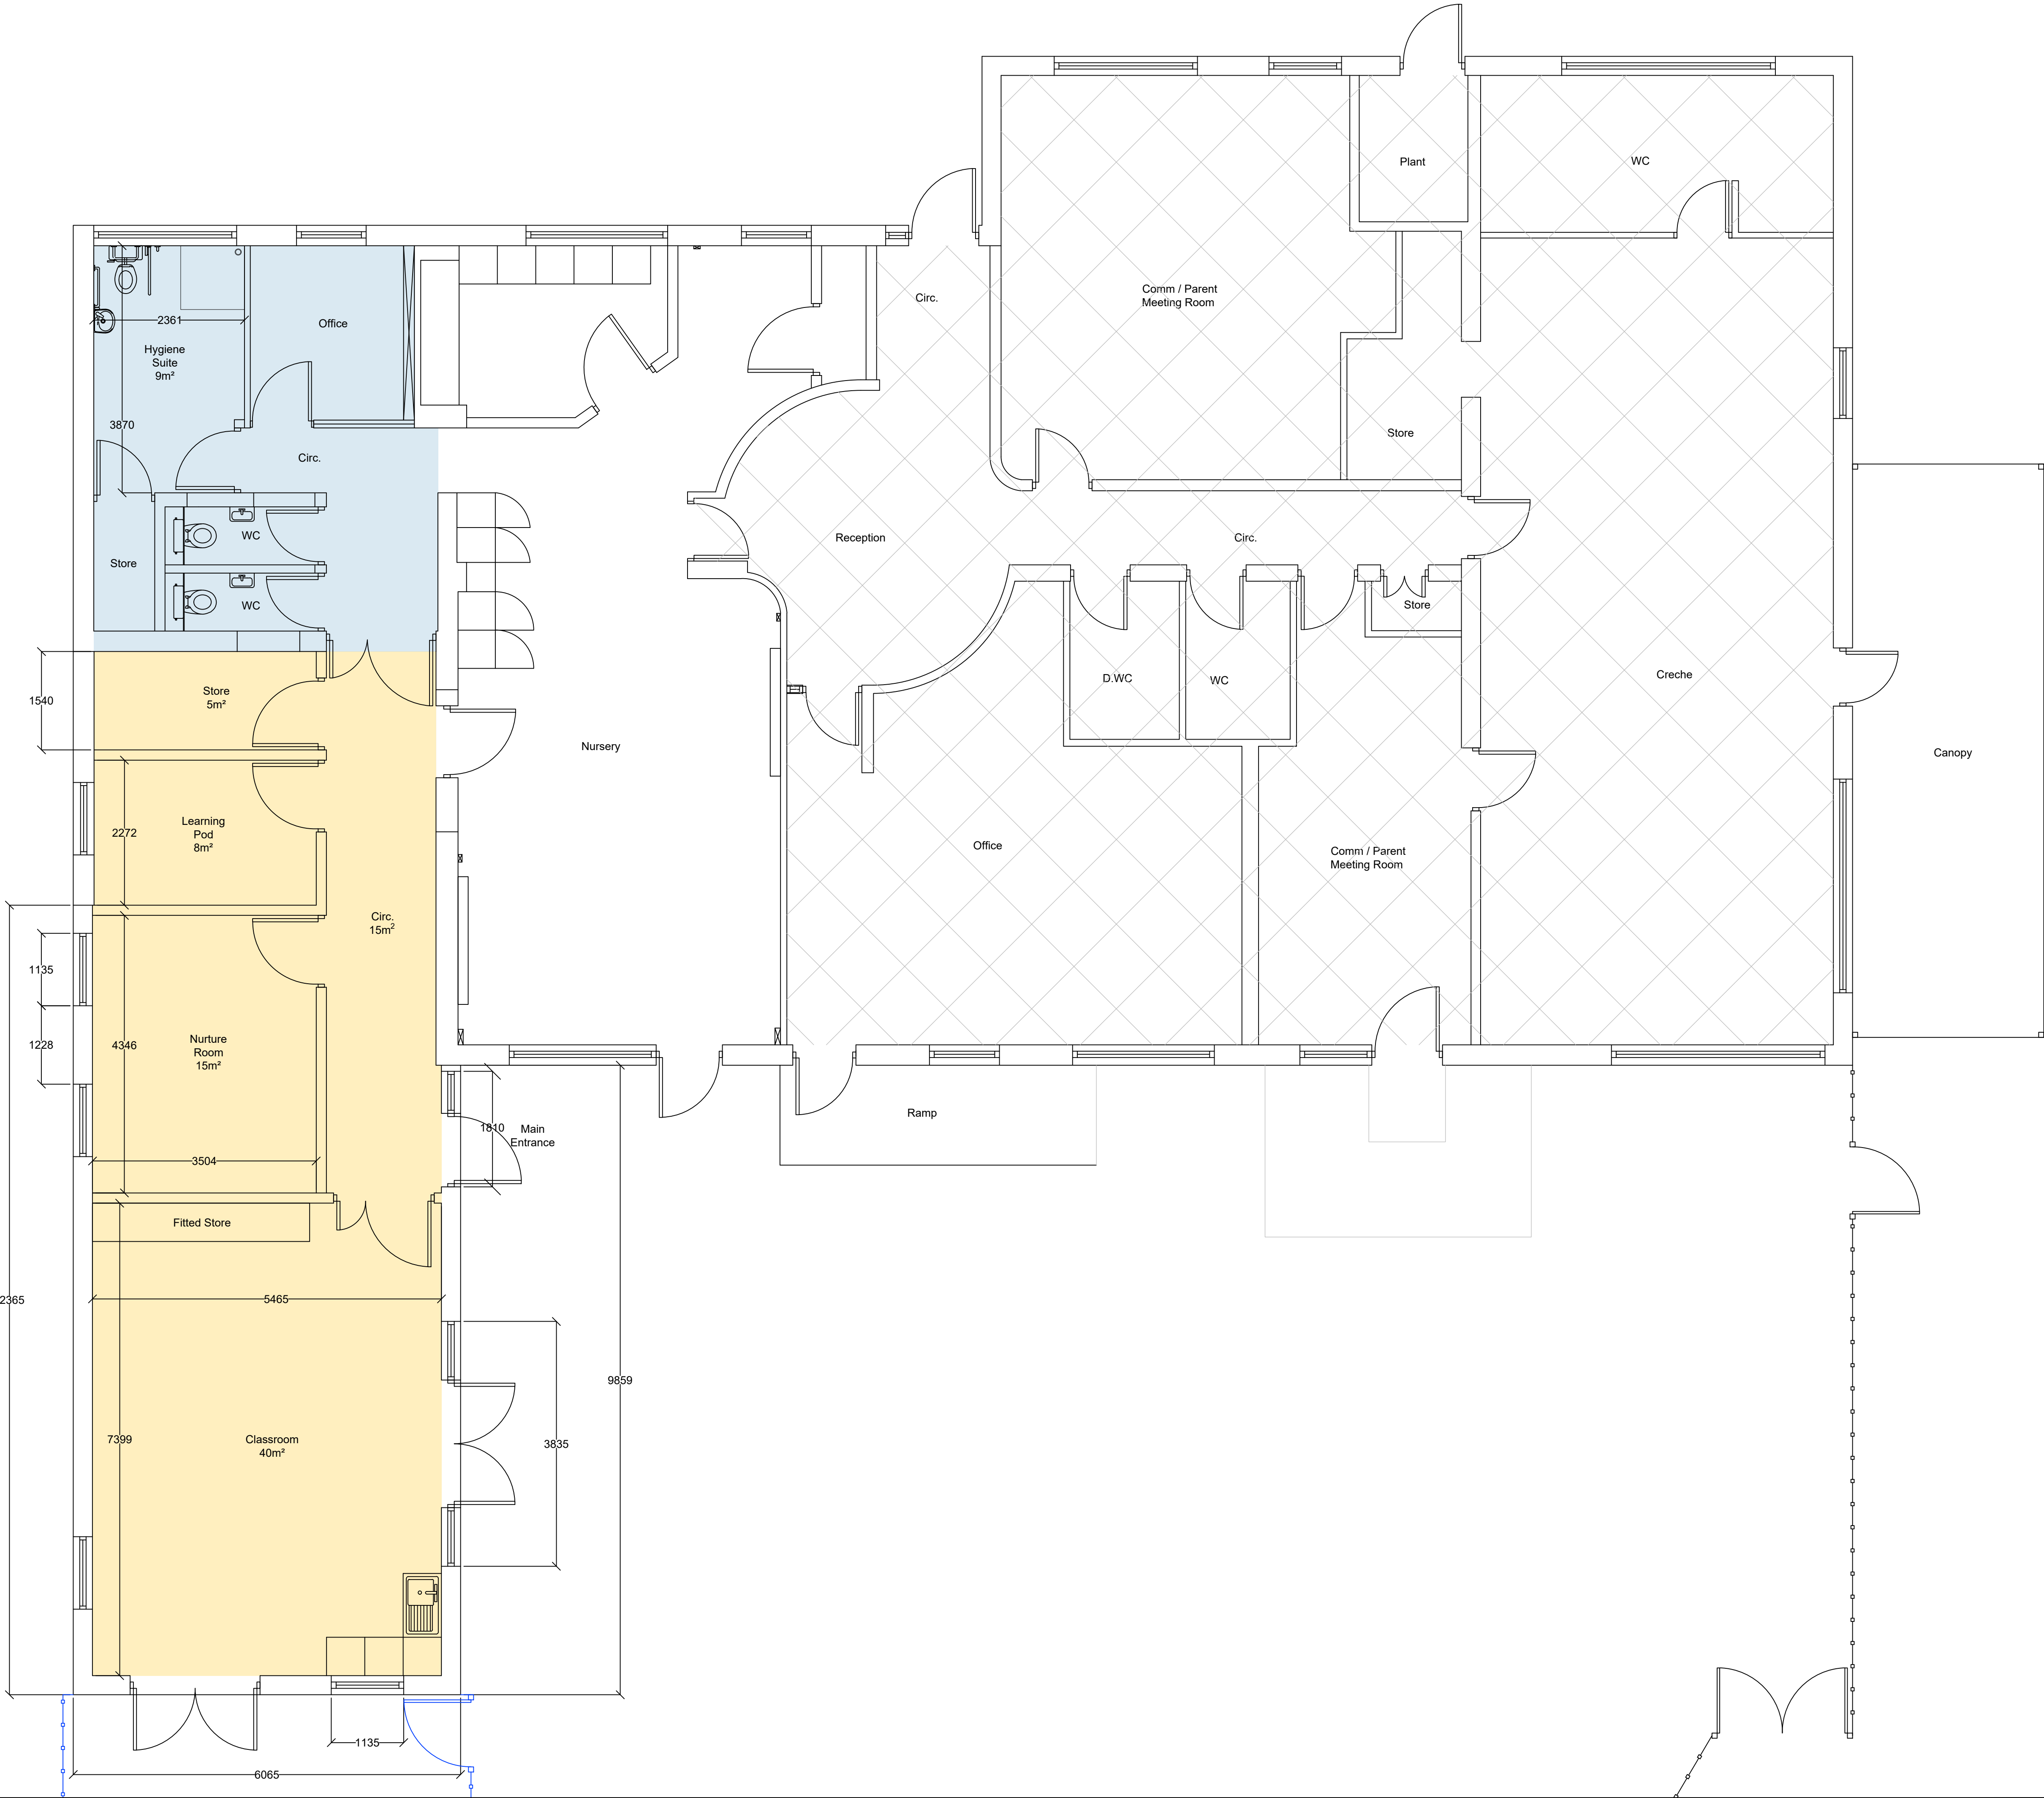

Note:
Contractor is to verify all dimensions and levels on site prior to site works commencement. Under no circumstances are any dimensions or levels to be scaled from this drawing number for the purpose of manufacturing components. Contractor to report any discrepancies to the Designer.

DRAWING KEY

- No works to be undertaken.
- Denotes area of proposed internal remodelling works.
- Denotes area of proposed extension.
- Denotes existing 1500mm high roll top fencing and matching gates - Colour: Green
- Denotes line of proposed 1500mm high roll top fencing and matching gate, to match existing.

REVISION	DESCRIPTION			DATE
--	PLANNING			MAR 24
SCALE	1:50		SIGNATURE	DATE
		DRAWN	JC	MAR 2024
		CHECKED	LK	MAR 2024
ORIGINAL SIZE	A1	APPROVED	MB	MAR 2024
This drawing is copyright and may not be reproduced or made use of unless expressly agreed by M Bradbury Consulting Ltd				
CLIENT				
The Board of Governors Deeplish Primary Adademy Derby Street Rochdale OL11 1LT				
PROJECT				
S.E.N Building Redevelopment & Safeguarding Works				
 Bradbury CONSULTING CHARTERED SURVEYORS 59 Wilmslow Road, Handforth, Cheshire, SK9 3EN WEB: www.bradbury-consulting.co.uk TEL: 01625 522 209				
TITLE				
As Proposed Annexe Building New S.E.N Facility				
JOB NUMBER				
2023.036				
DRAWING NUMBER				
2023.036.PL03				