

General Notes


Do not scale from this drawing. Only work to written dimensions.

All site dimensions shall be verified by the Contractor on site prior to commencing any works.



This drawing is the property of Studio Square and copyright is reserved by them. The drawing is not to be copied or disclosed by or to any unauthorised persons without the prior written consent of Studio Square.

KEY

- Existing Building
- Proposed Development
- Tree Location & Spread
(within 12 metres of proposed works)
- Car Park Spaces

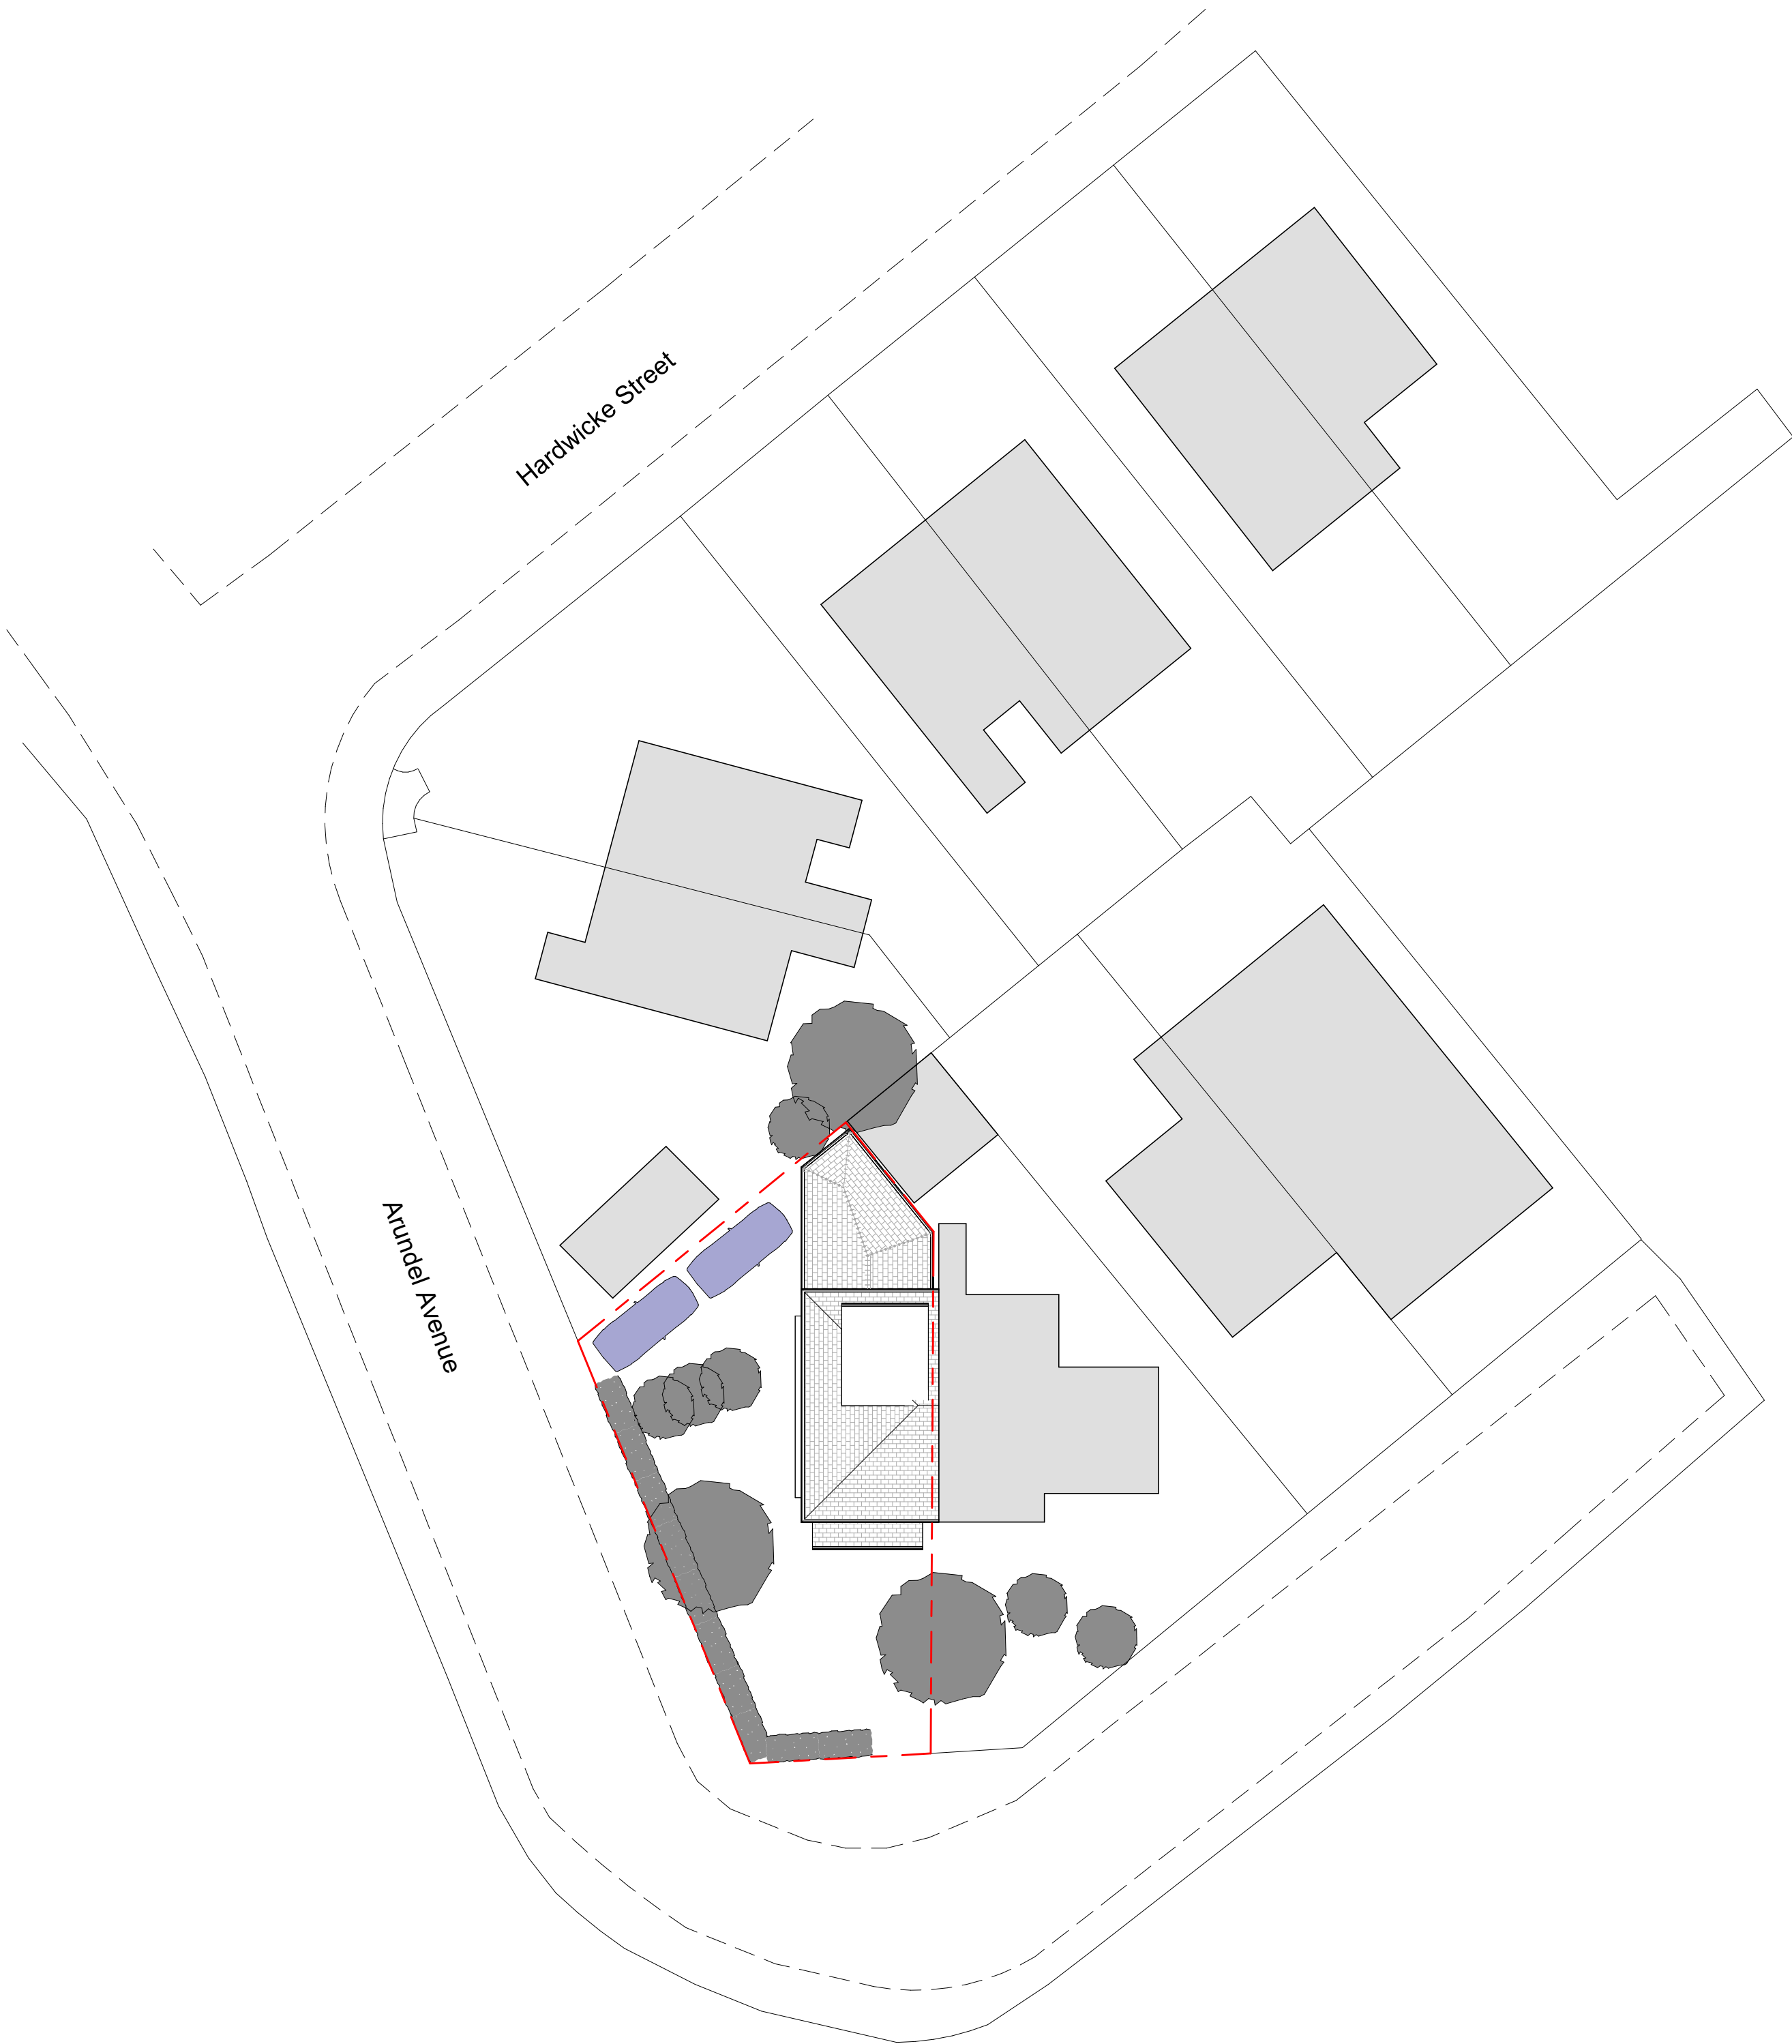

Proposed Site Plan

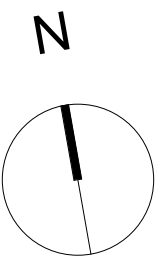 

REV.	DATE	AMENDMENT
P01	02.08.22	Issue for Planning
P02	23.01.2023	Issue for Planning

CLIENT

Mr P. Akhtar

PROJECT

1 Arundel Avenue, Rochdale

Scale @ A1 1 : 200
Status Stage 2
Drawn By AR
Date 23.01.2023

Sheet Name:

Proposed Site Plan

STATUS	PURPOSE FOR ISSUE	Project NO.
S2	For Planning	1056
Project No.	Orig. Zone Level Type Role Dwg No.	Rev.
1056	SSQ XX XX DR A 02103	P02

STUDIO SQUARE

The Studio. No. 90 New North Road, Huddersfield, HD1 5NE
Email. hello@studio-square.co.uk
Web. www.studio-square.co.uk