



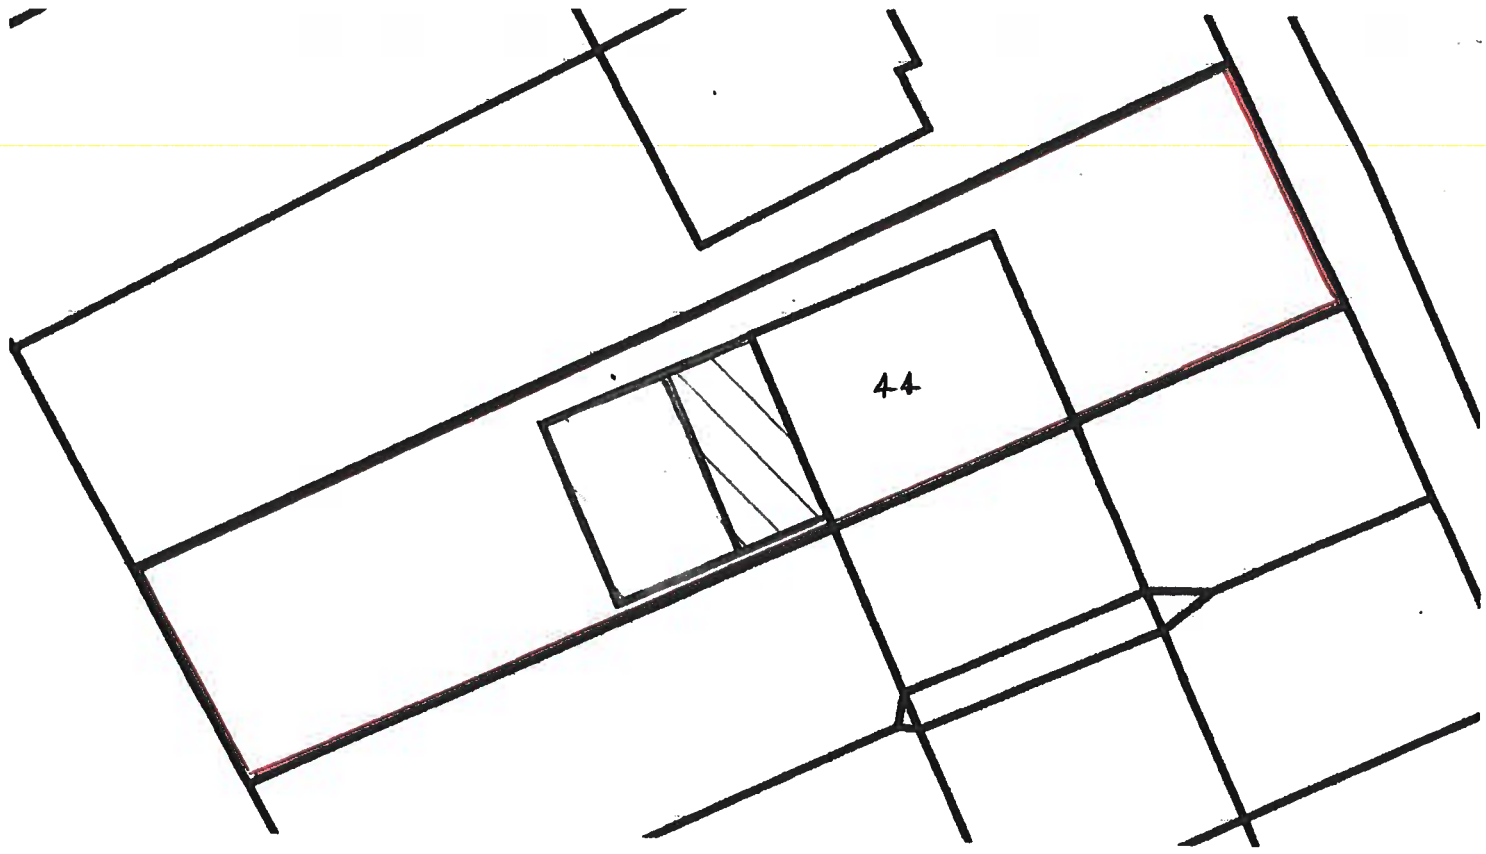

44

PROPOSED SITE PLAN SCALE 1:200



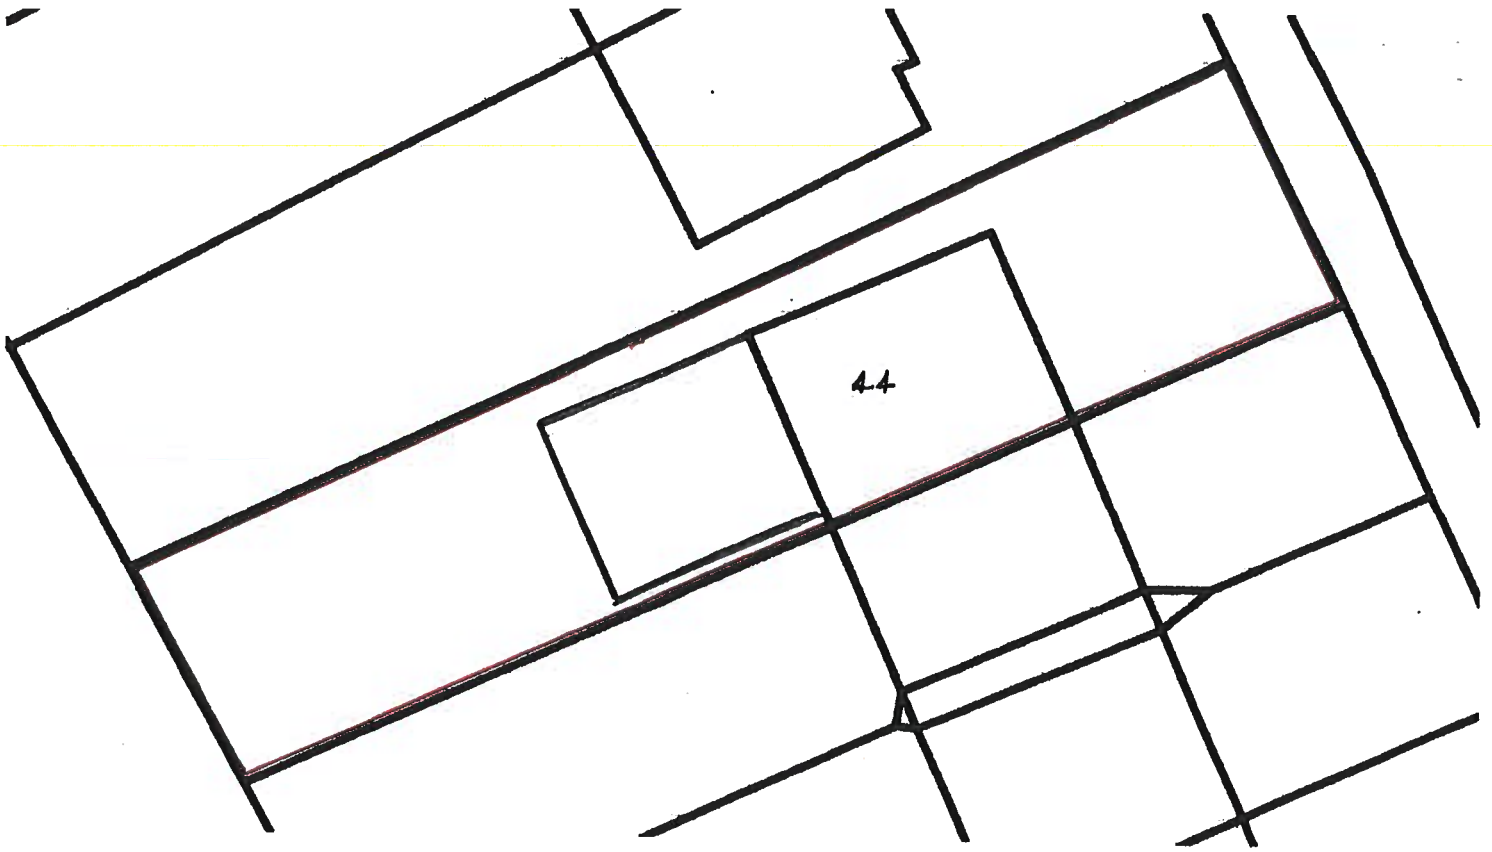

EXISTING SITE PLAN SCALE 1:200

