



Proposed Floor Plan
Scale 1:100 @ A0

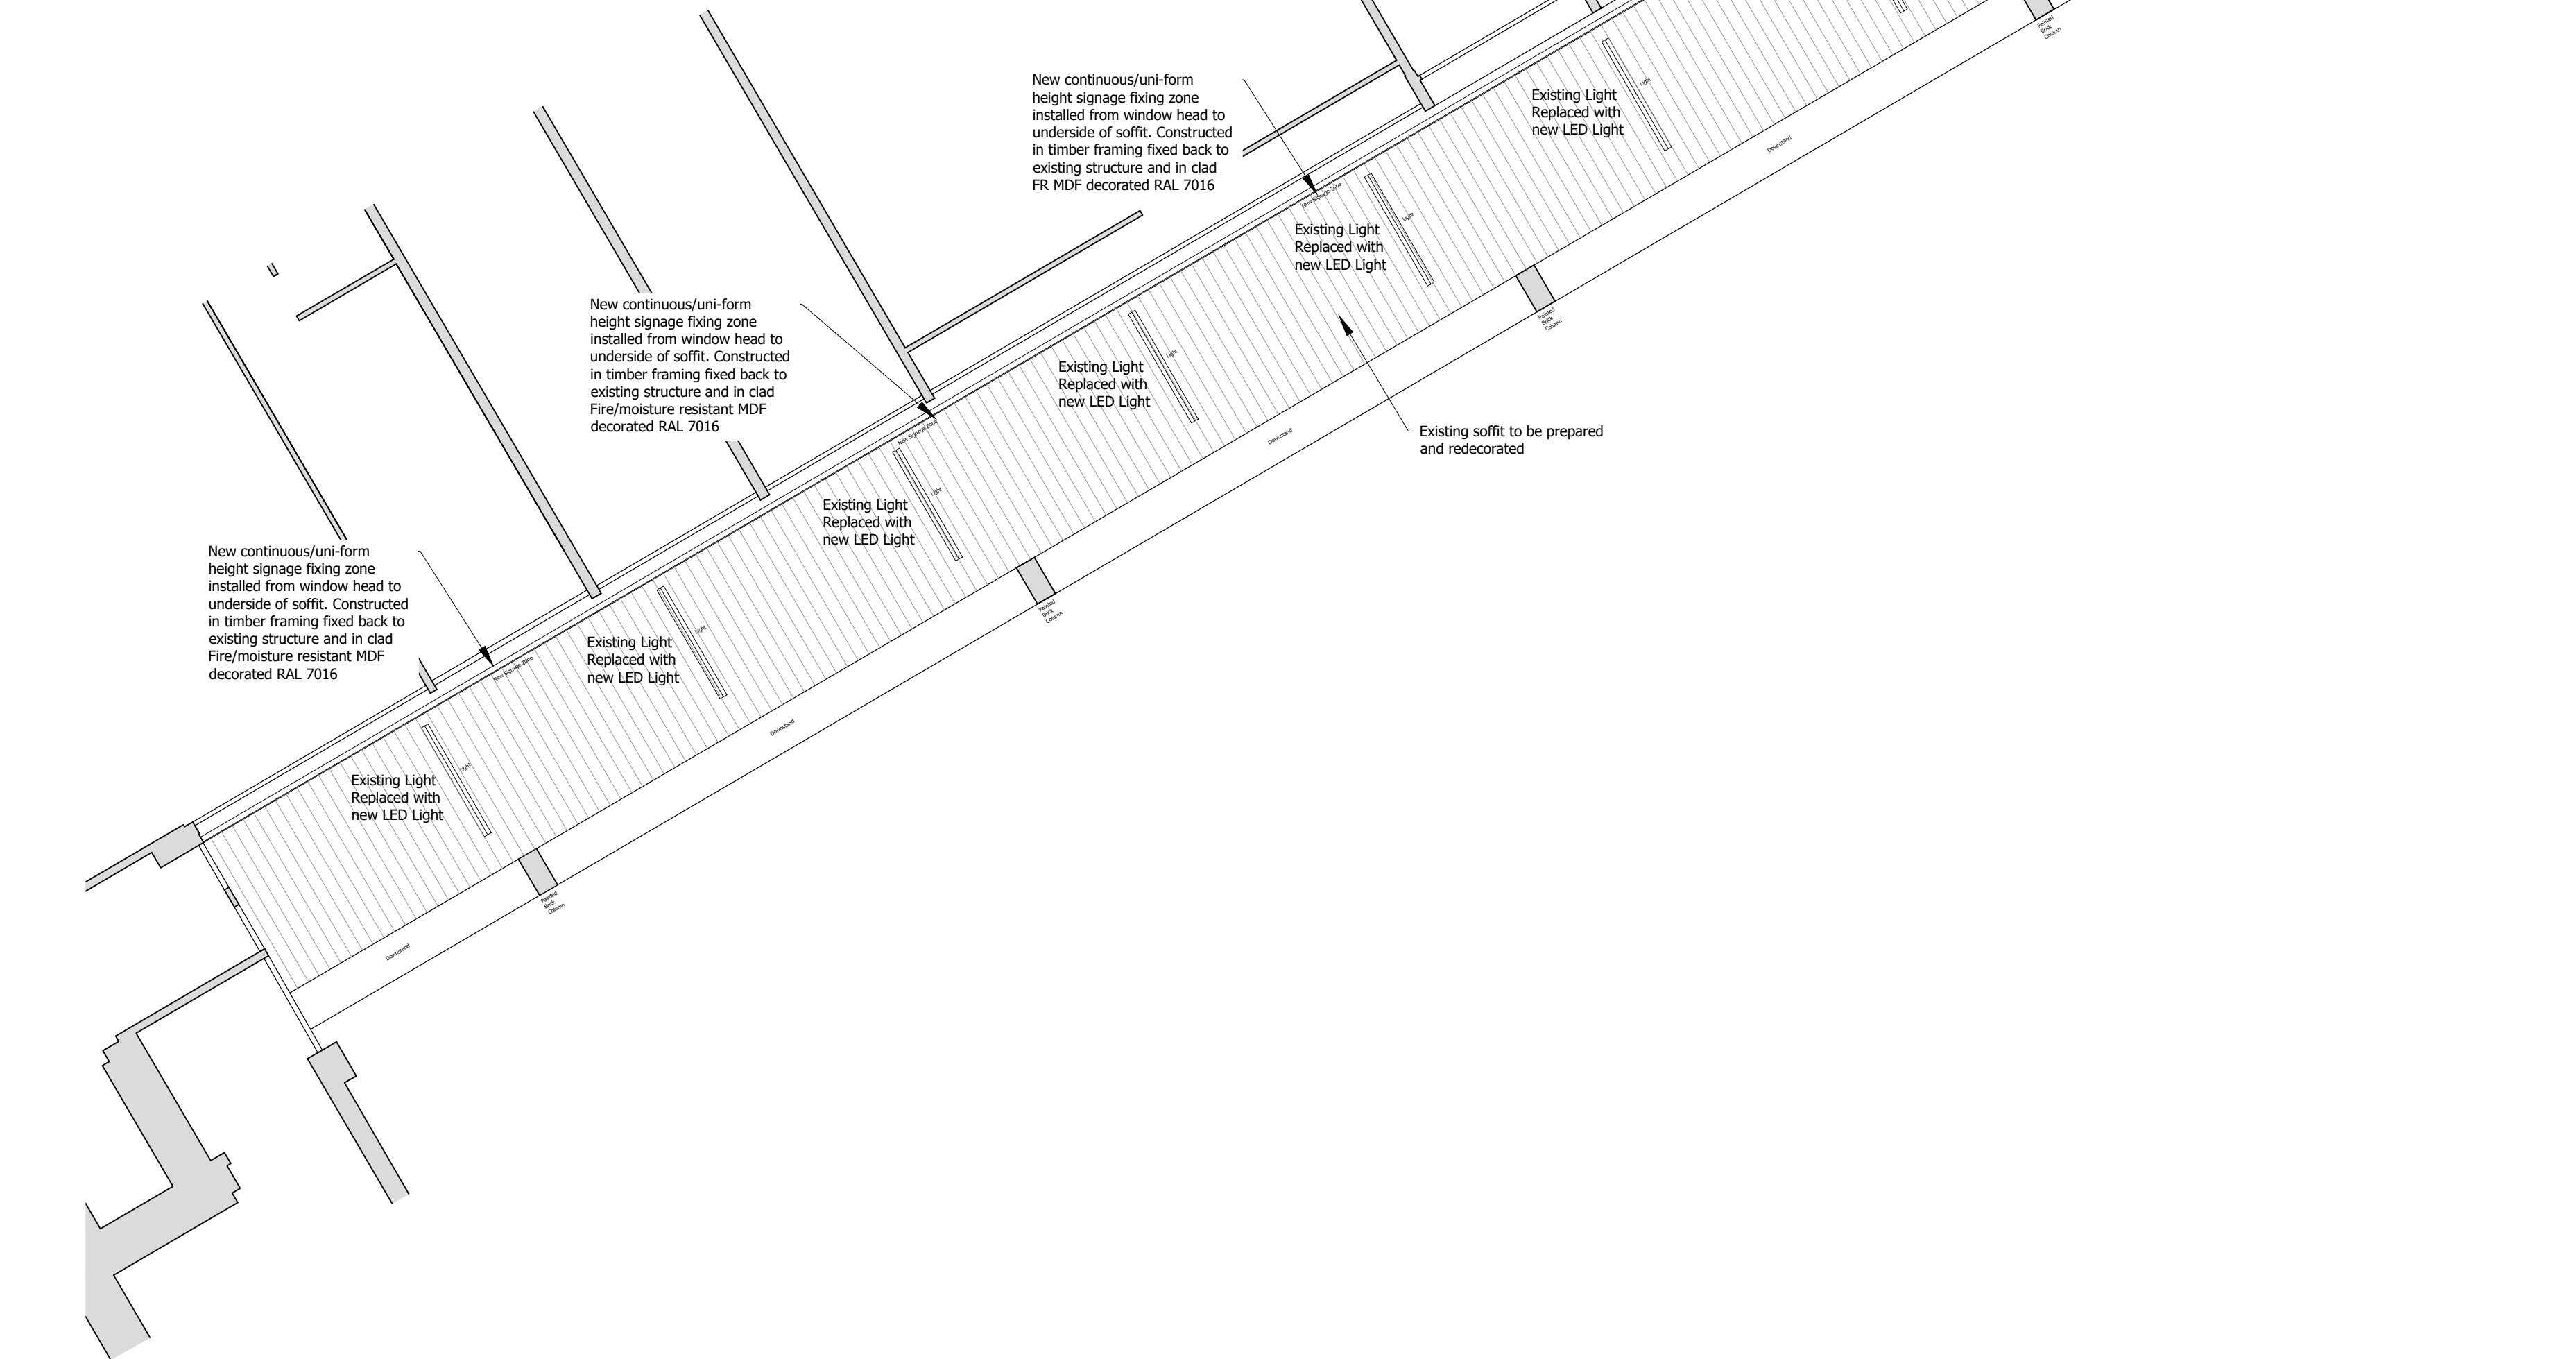


Proposed Ceiling Plan
Scale 1:100 @ A0


This drawing is copyright and remains the property of Black Cat Building Consultancy.
All drawings are to be used in conjunction with all accompanying information. All dimensions must be checked and verified on site before commencing any work or construction.
Any discrepancy found should be immediately notified to Black Cat Building Consultancy.
Once drawing is in general circulation Black Cat Building Consultancy takes no responsibility for the accuracy or information taken from them.

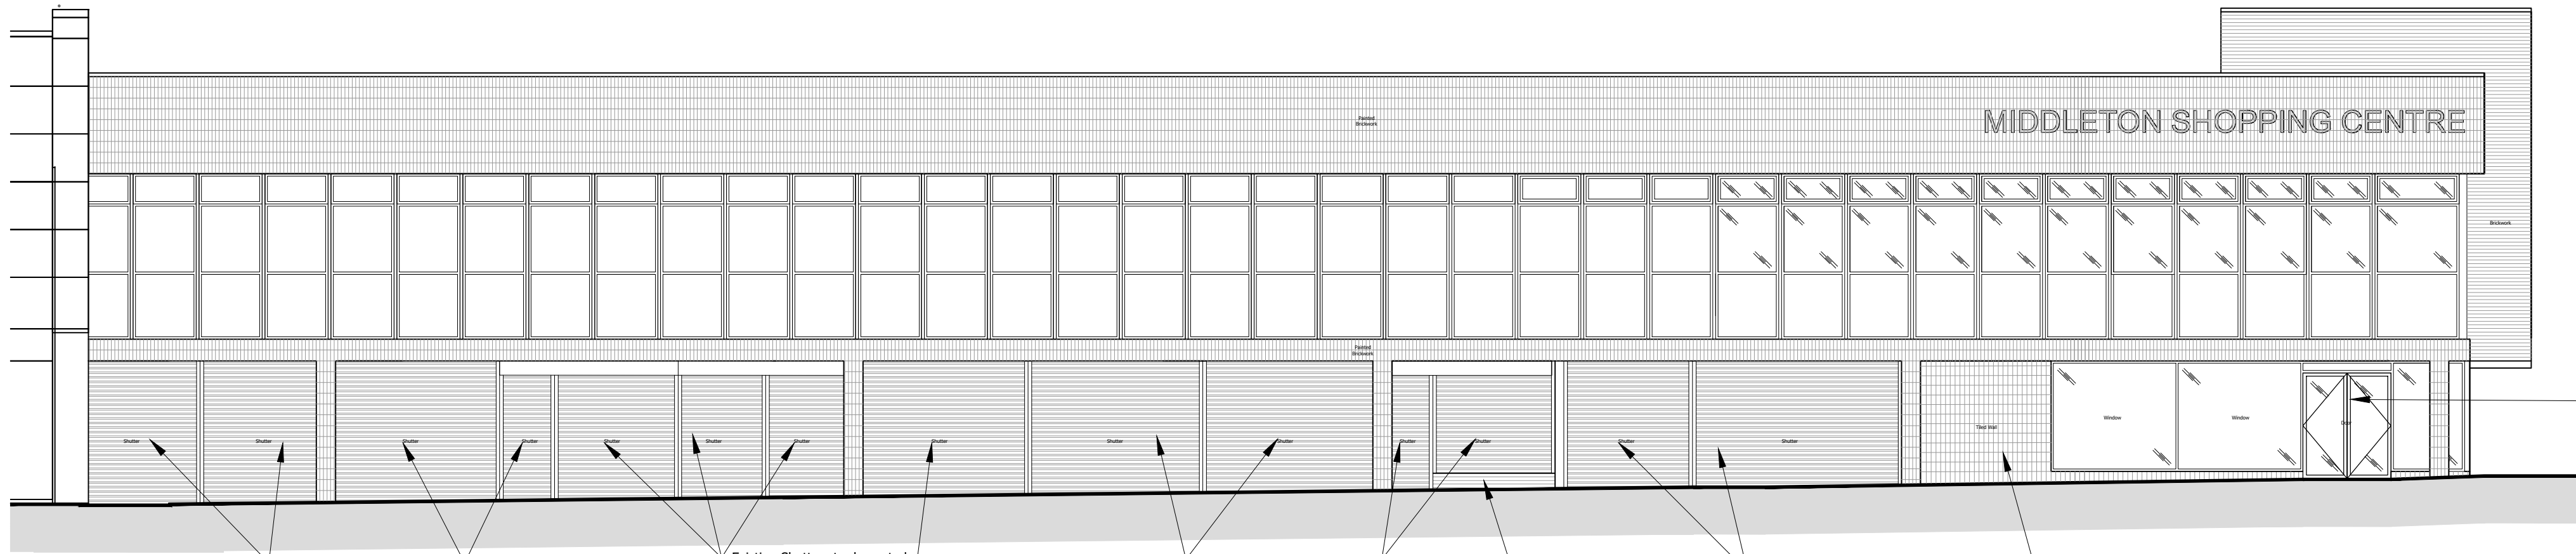

Proposed Elevation A
Scale 1:100 @ A0

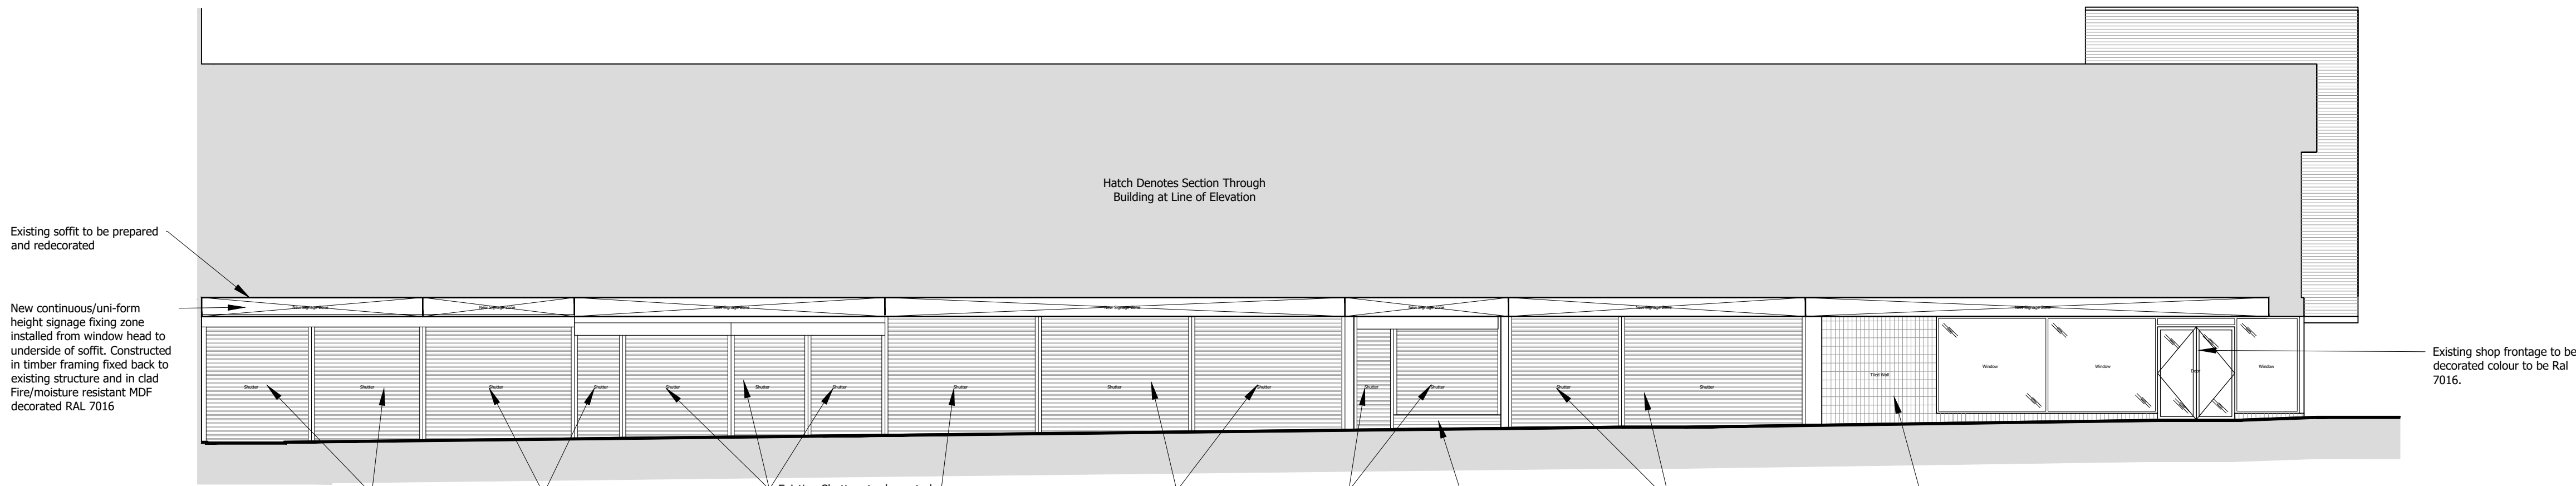

Proposed Elevation B
Scale 1:100 @ A0

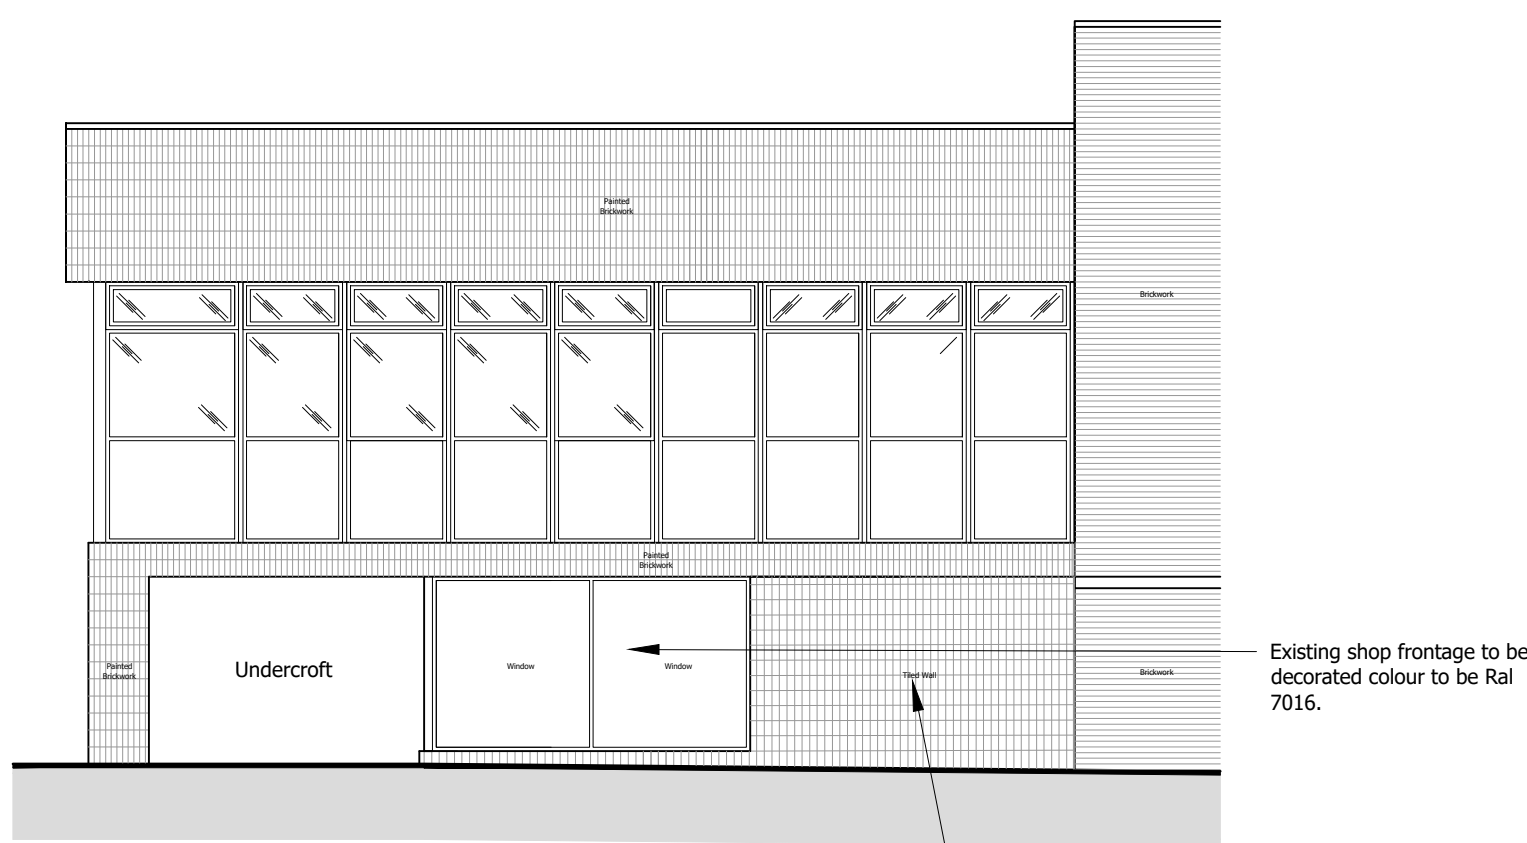

Proposed Elevation C
Scale 1:100 @ A0

0 0.51m 2m 5m
1:100

A Revised Following Internal Review			20.01.2023
Rev	Description	Date	
1	Issue		
2	Issue		
