


ALL DIMENSIONS ARE FOR REFERENCE
PURPOSES ONLY DISCRPENCIES ARE TO BE
REPORTED TO THE DRAWINGS AUTHOR. DO NOT
SCALE FROM DRAWING.

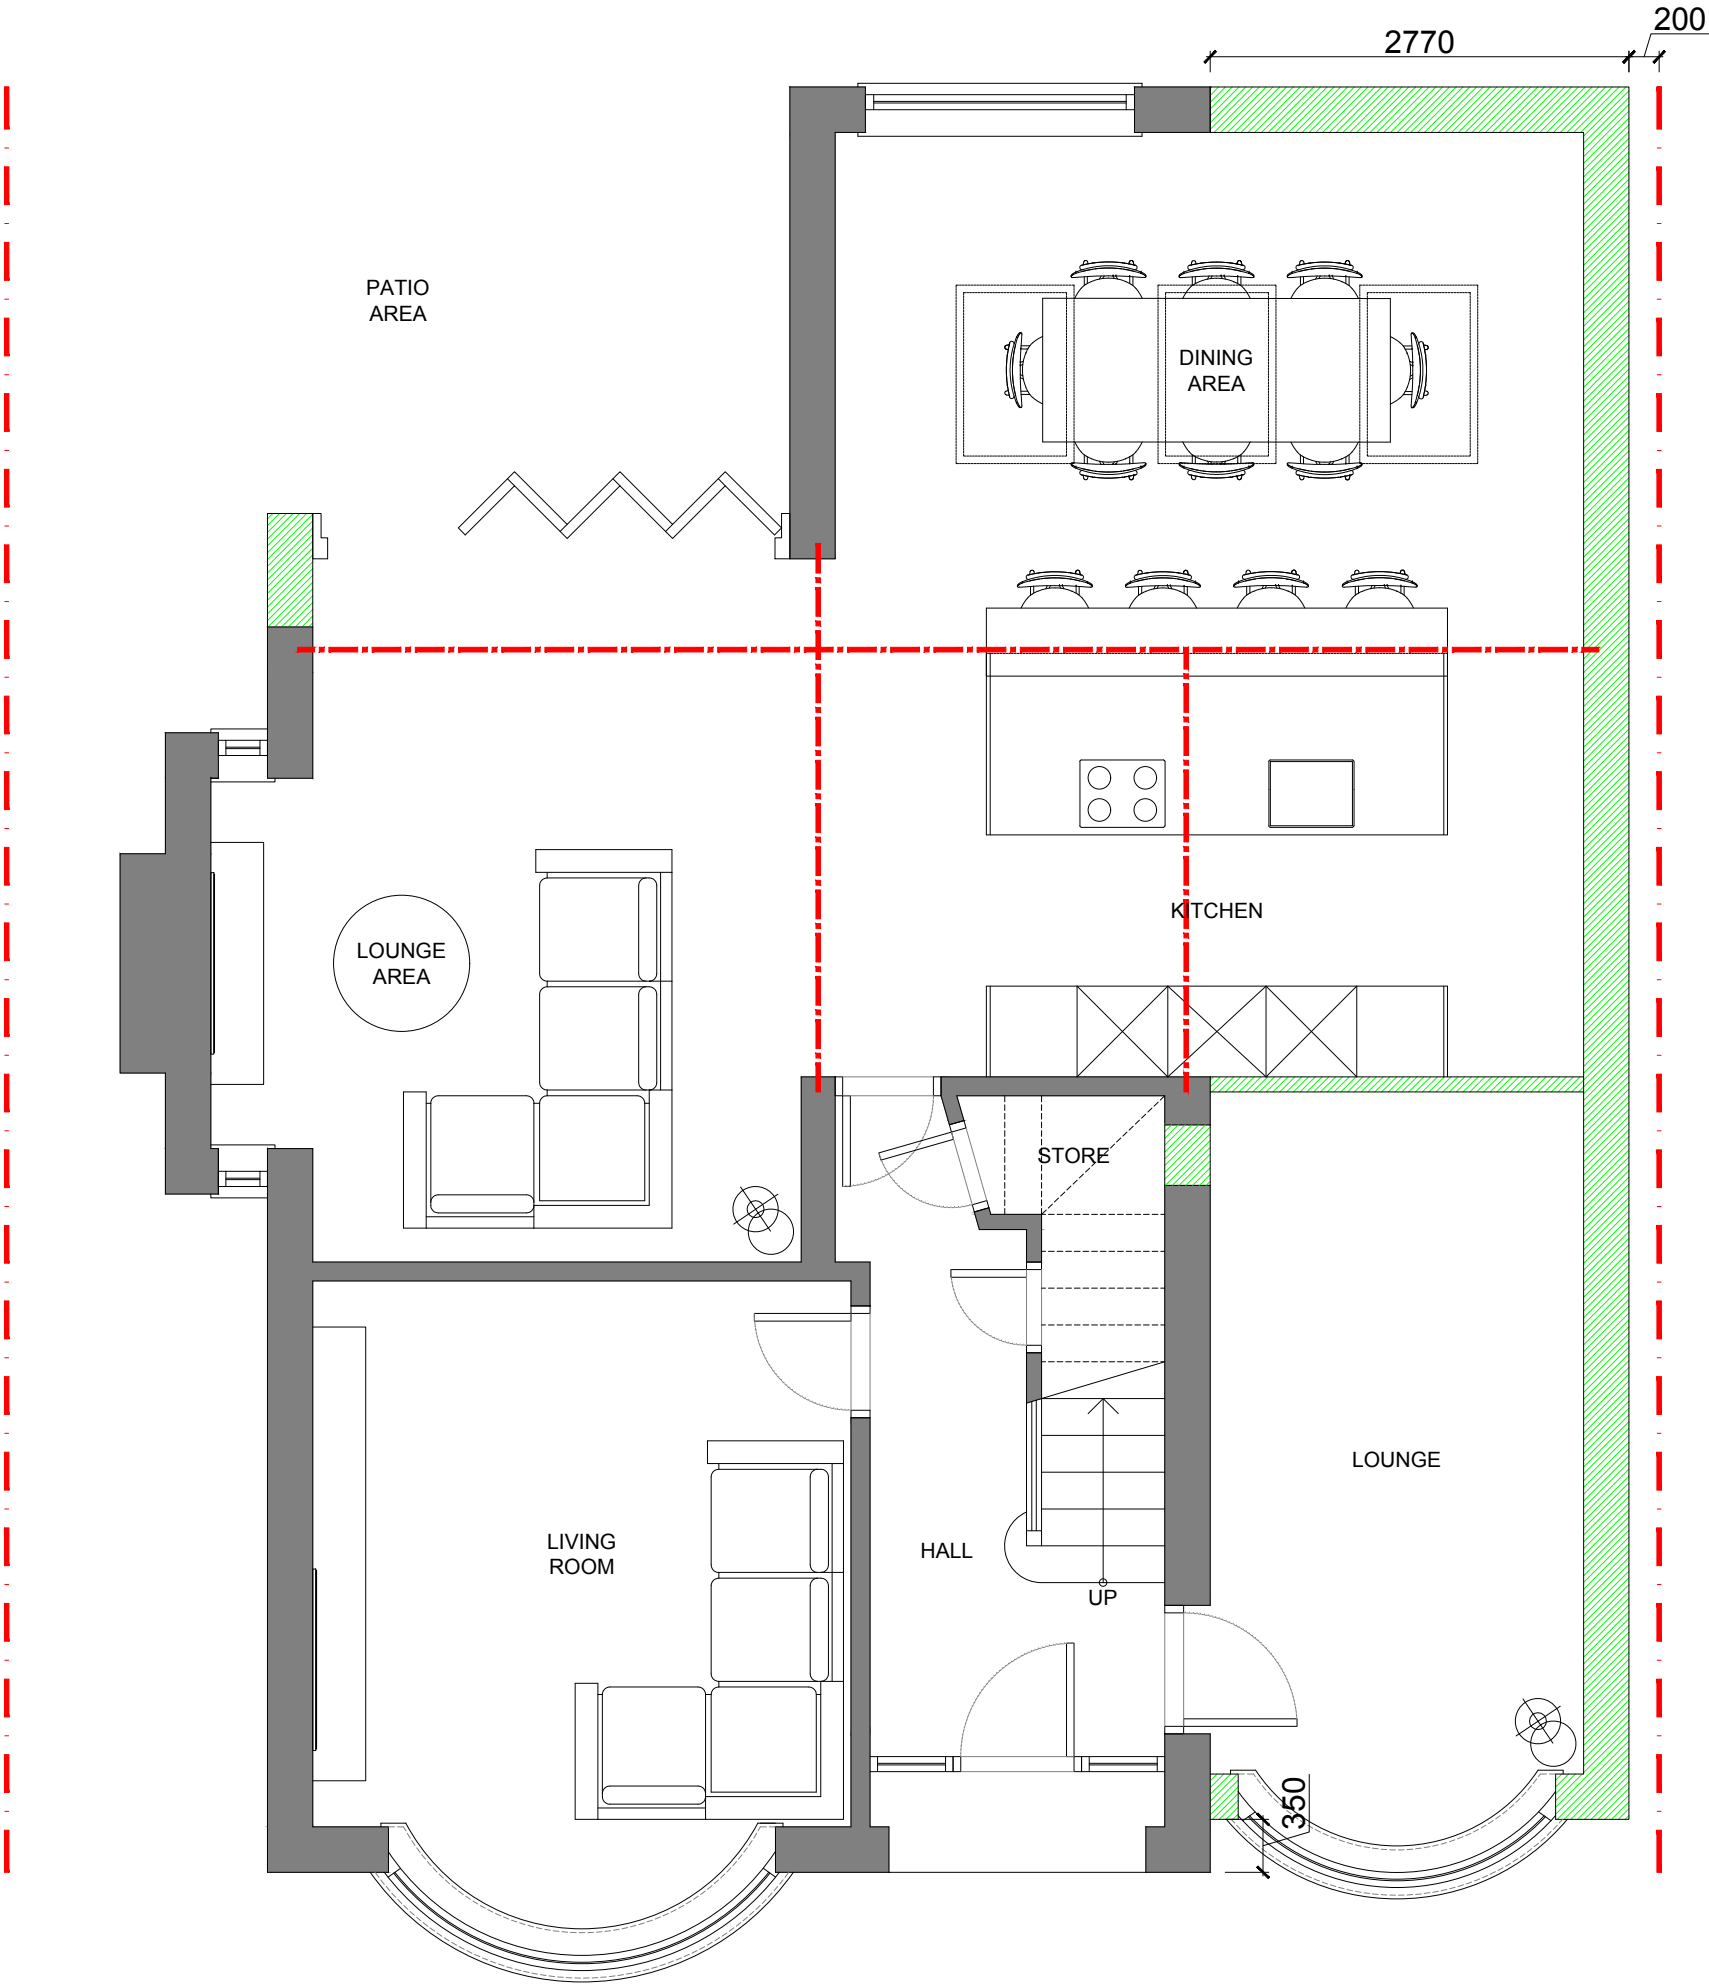

PROPOSED GROUND FLOOR PLAN

B	14-03-24	Proposed extension set back 350mm.		
A	07-03-24	Bi fold doors added.		
Rev	Date	Description	Rev By	CHK'd By
Drawing Title				
PROPOSED GROUND FLOOR PLAN				
Job-Dwg No				
053ROC-105B				
Project Title				
EXTENSIONS AND INTERNAL REMODEL				
26 MOSS LANE				
MIDDLETON				
ROCHDALE				
M24 1WX				
Client				
MR & MRS CHEVREAU				
Status				
PLANNING				
Scale		1:50	Drawing Size	A3
Date		12/23		