




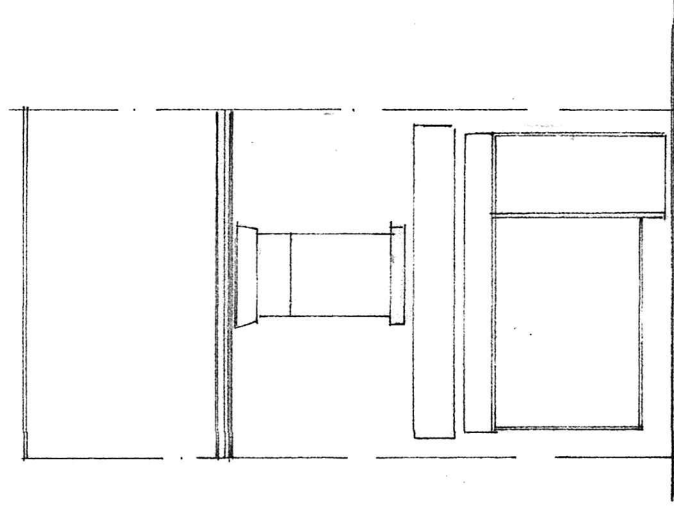

FRONT ELEVATION
(EXISTING)

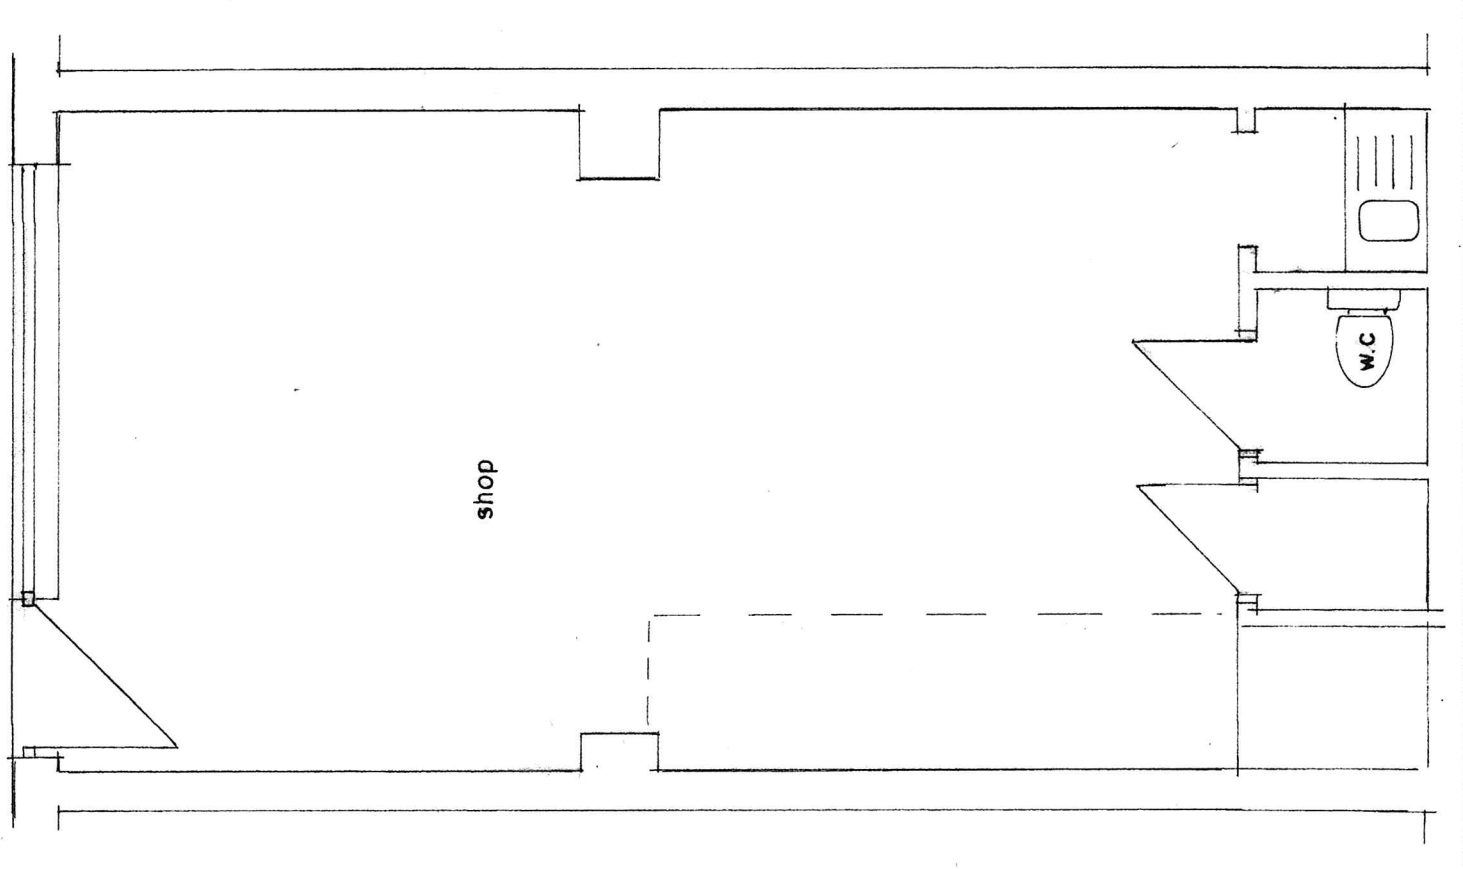

GROUND FLOOR PLAN
(EXISTING)

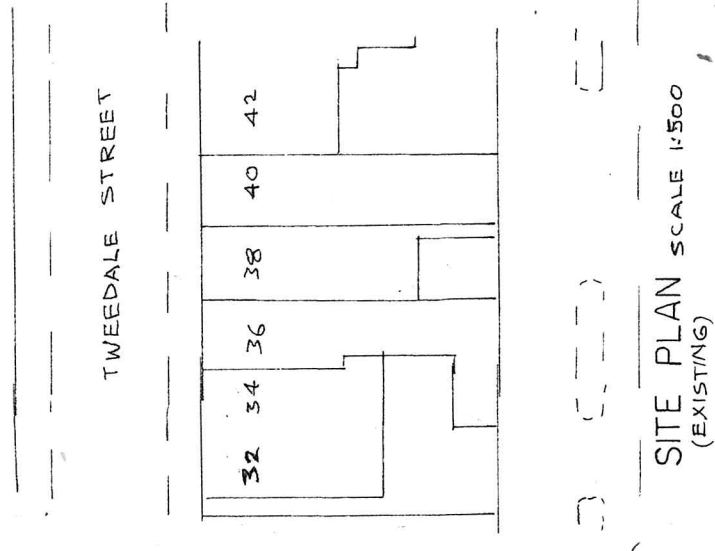

SITE PLAN SCALE 1:500
(EXISTING)

BUILDING DESIGN SERVICES

M. FAROOQ

6 Stock Close, Shawclough, Rochdale OL12 6BB

Tel: 01706 712231 Mob: 07967605763

EXISTING SHOP TO DESSERT SHOP/CAFÉ AT
36 TWEEDALE STREET ROCHDALE OL11 1HH

For: Mr M ASHRAF & Mr M AKRAM

Plan

Scale 1:50

Elevation

Scale 1:100

1955 /1