


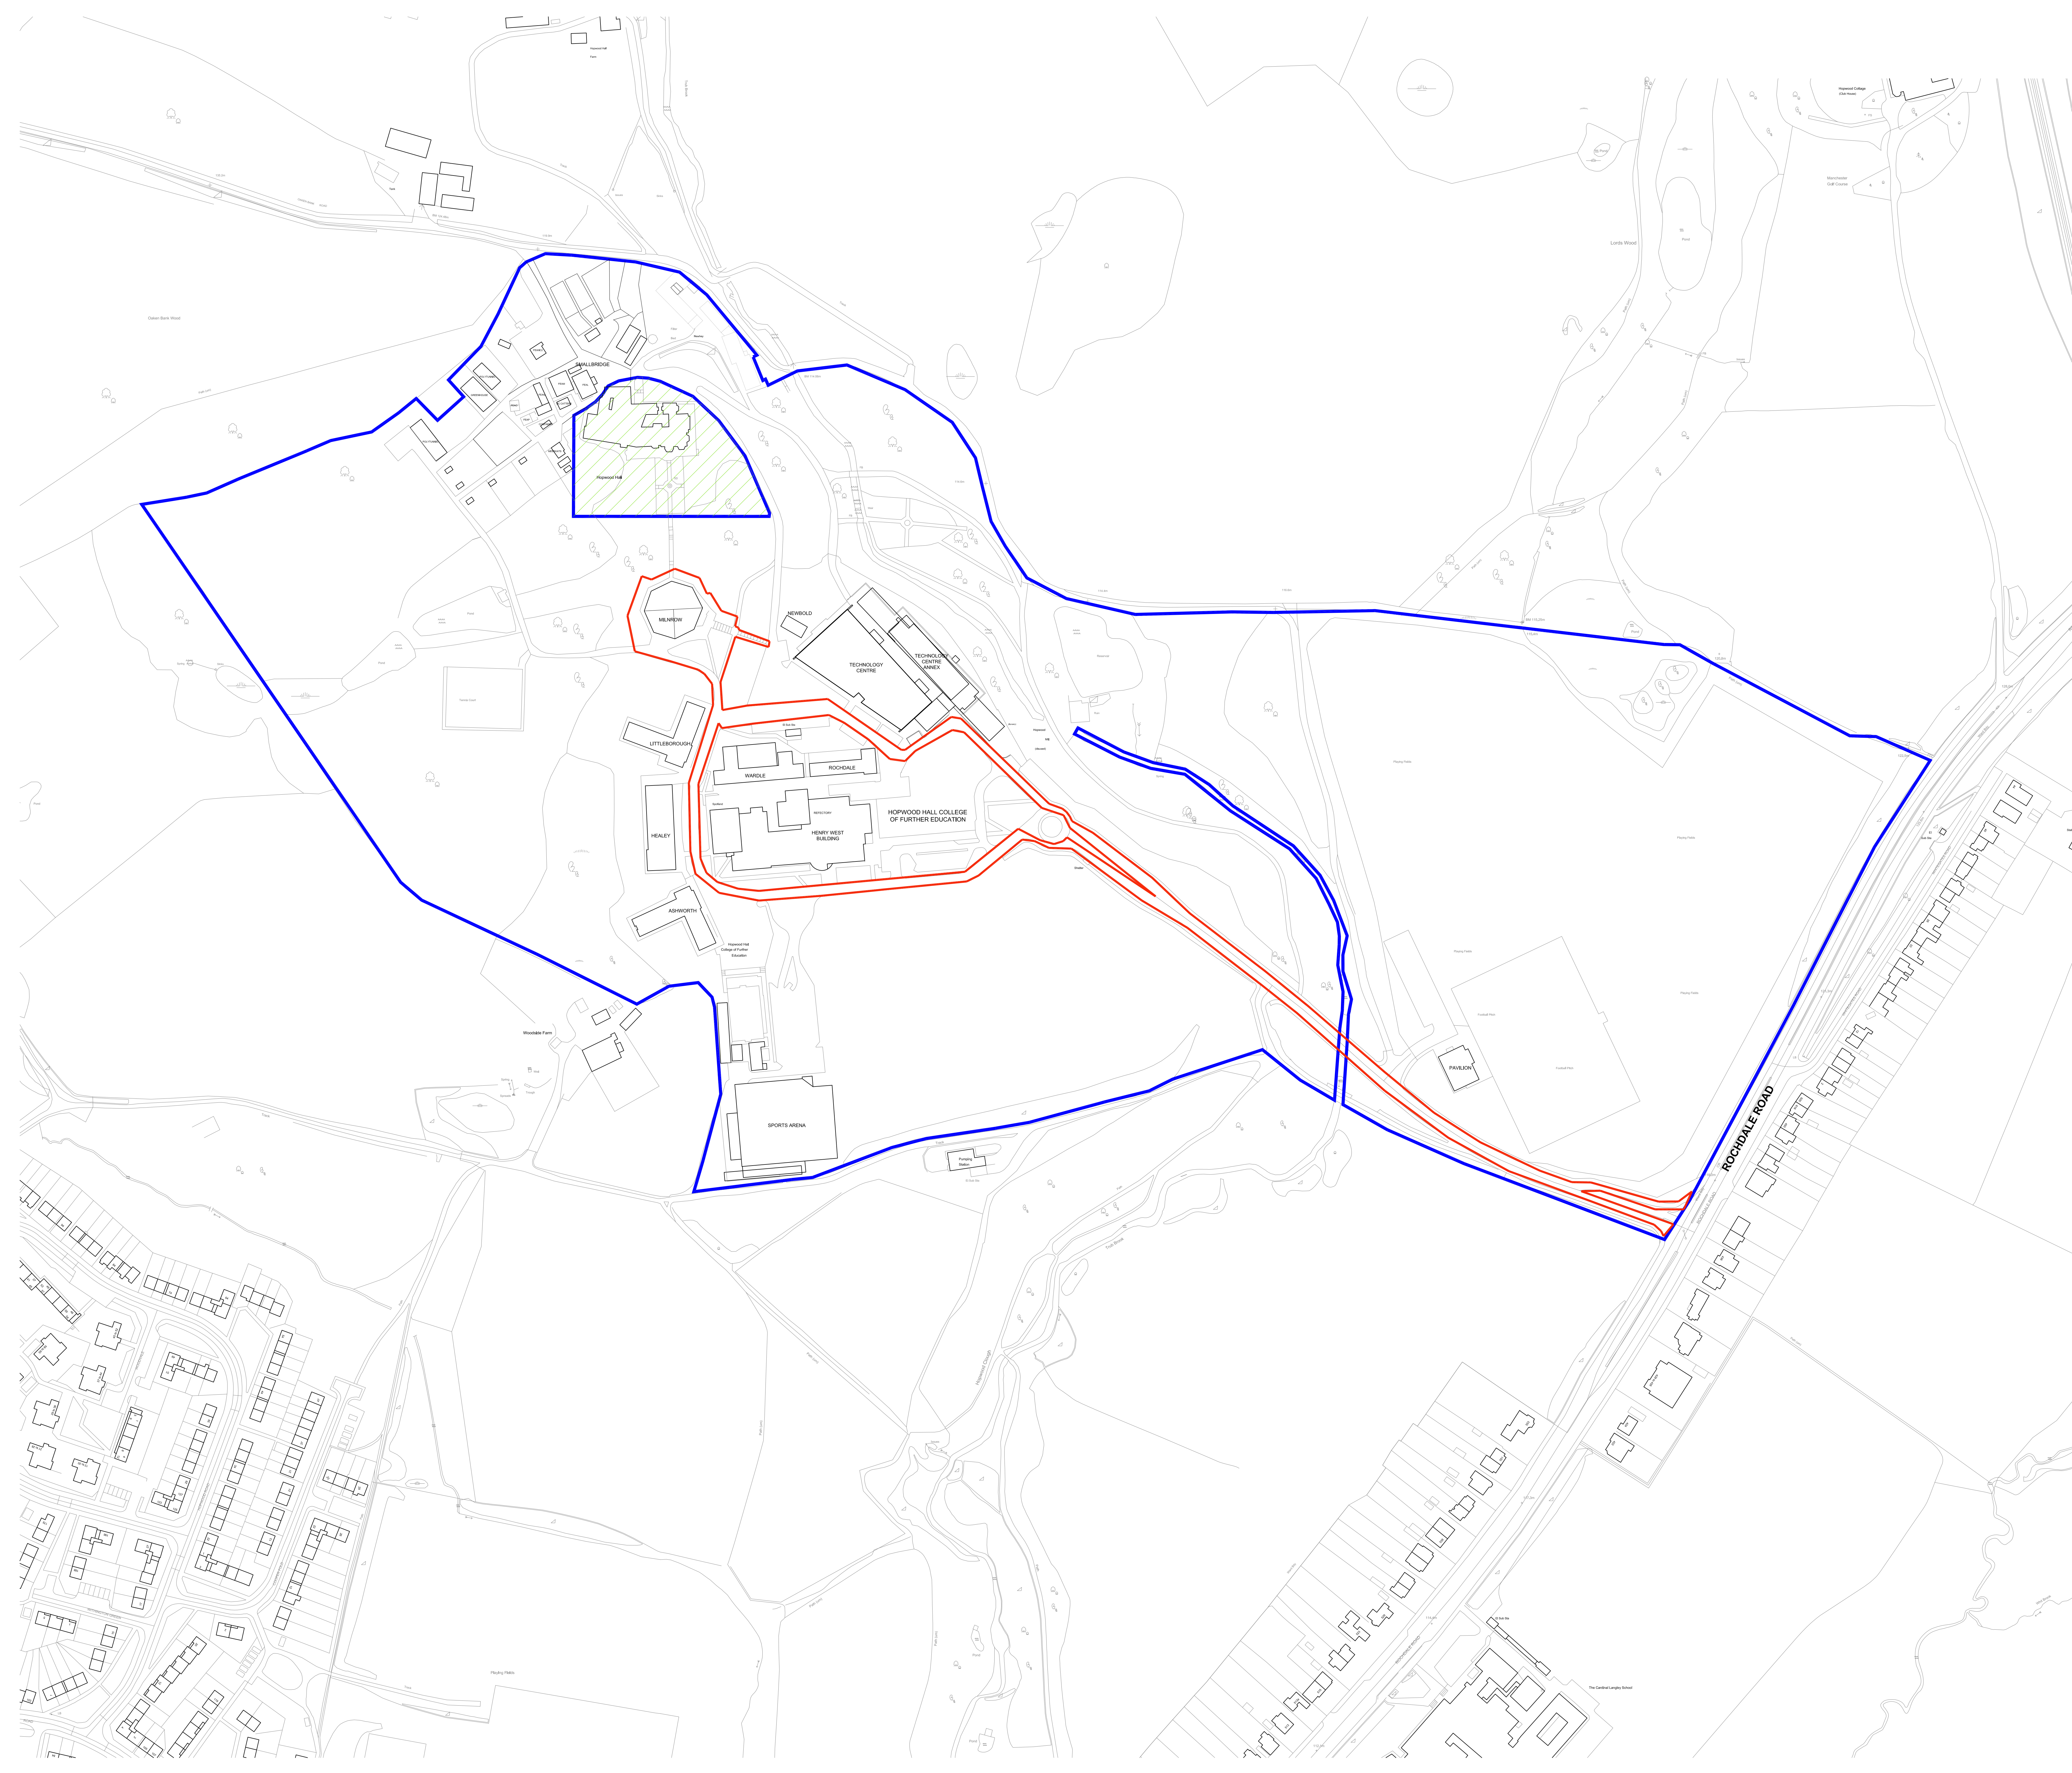

KEY :-

LAND OWNERSHIP BOUNDARY

LAND EXCLUDED FROM HOPWOOD HALL COLLEGE OWNERSHIP

PLANNING APPLICATION BOUNDARY

COPYRIGHT RESERVED:
The Contractor shall verify and be responsible for all dimensions. DO NOT scale the drawing - any errors or omissions shall be reported to Seven Architecture without delay. The Copyright in all designs and drawings are the property of Seven Architecture. Reproduction or use for any purpose other than that authorised by Seven Architecture is forbidden.

GENERAL NOTES:

- For the purposes of construction the drawing must not be scaled and only written or calculated dimensions
- Any queries or doubts, drawing error or divergences should be referred to the originator.
- All dimensions to be checked on site.
- All architectural drawings are to be read in conjunction with the relevant architectural specifications and outline specification sheets.
- All the details and settings-out drawings to be read in conjunction with the relevant consultants and subcontractor drawings.

REV	DESCRIPTION	DATE	DRAWN	CHECK
P01	ISSUED FOR PLANNING	08.02.2024	RS	RS
P02	UPDATED TO SUIT PROPOSED SITE PLANS 2024		RS	RS
P03	PLANNING ISSUE	23.05.2024	RS	RS

DRAWING SCALE: 1:1250 @A0

N

0 10m 20m 30m 40m 50m 60m 70m 80m 90m 100m

KEY PLAN (NTS):

CLIENT: Hopwood Hall College	
Hopwood Hall College & University Centre	
PROJECT TITLE: HCO Milnrow Chapel Conversion	PROJECT NO: 20765
DRAWING TITLE: Site Location Plan	
DRAWING NO:	
PROJECT HCO	ORIGIN SEV
ZONE ZZ	LEVEL ZZ
TYPE DR	ROLE A
SCALE 00500	REVISION P03
SUBMITTY DESCRIPTION (S3) Suitable for Comment	
REVISION DESCRIPTION PLANNING	

seven.
SEVENARCHITECTURE.CO.UK

Studios at:

Unit 1.3 Vicar's Mill
10 Bridge Street
MANCHESTER
M4 6BE
T: 0161 238 5655

Clerendon House
Victoria Avenue
HARROGATE
YO1 1LD
T: 01423 700 807

Y Neaudd Llyd
Cwmrobin
CONWY
LL20 1BS
T: 07288 875120