





EXISTING FRONT ELEVATION




EXISTING REAR ELEVATION

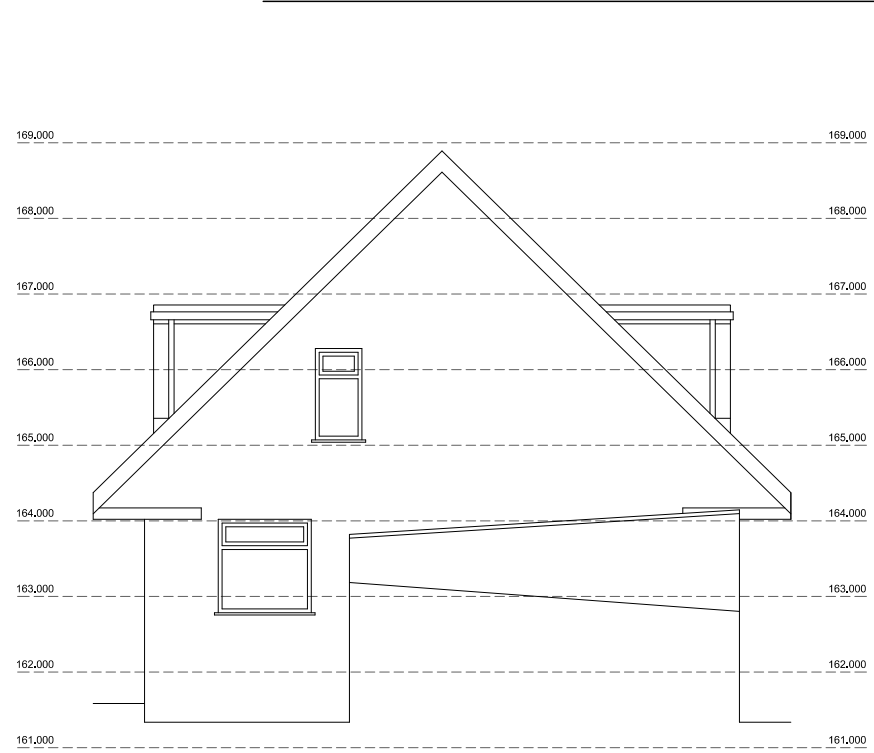


EXISTING GABLE ELEVATION

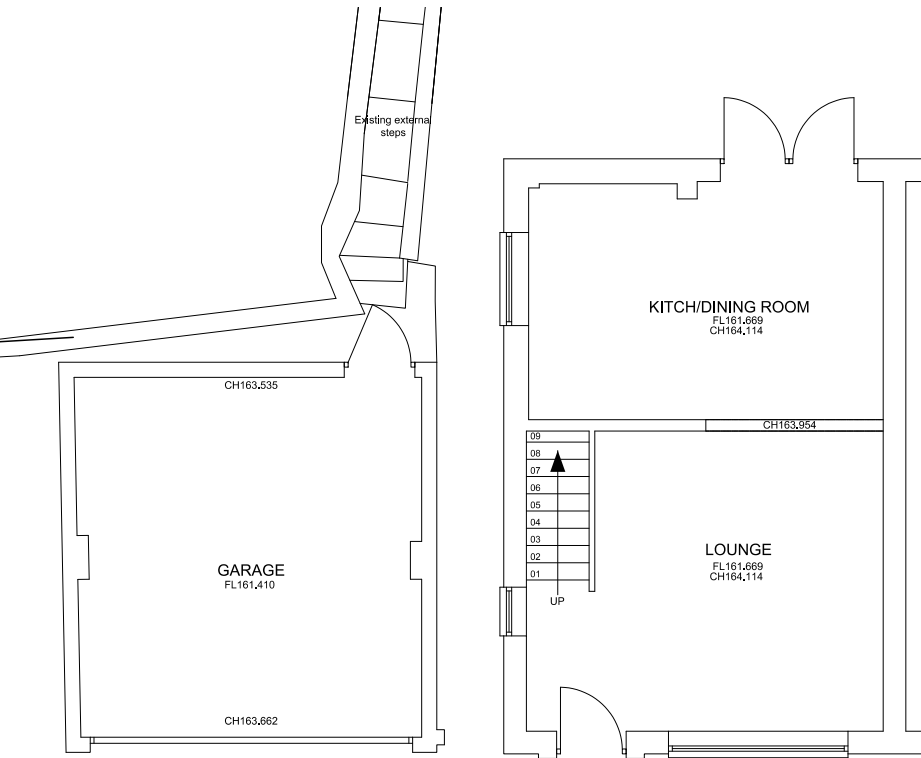


EXISTING GROUND FLOOR PLAN

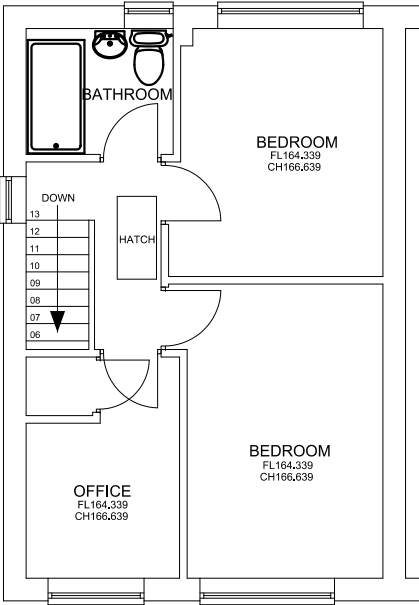

EXISTING FIRST FLOOR PLAN

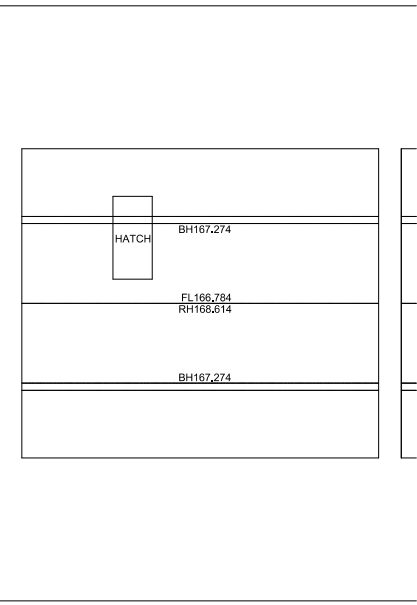

EXISTING LOFT FLOOR PLAN

 

1-100 Scale Bar (metres)

|     |          |                                           |    |      |
|-----|----------|-------------------------------------------|----|------|
|     |          |                                           |    |      |
| A   | 29/08/23 | Existing steps shown to ground floor plan | YQ | MB   |
| REV | DATE     | AMENDMENT                                 | BY | CHKD |

**HNA** architects  
Architecture | Planning | Design

|           |                                 |             |                         |                                        |
|-----------|---------------------------------|-------------|-------------------------|----------------------------------------|
| PROJECT:  | 10 Southey Close, Smithy Bridge |             |                         |                                        |
| CLIENT:   | Mr & Mrs Lydiatt                |             |                         |                                        |
| DRAWING:  | Existing plans and elevations   |             |                         |                                        |
| DRAWN BY: | YQ                              | CHECKED BY: | MB                      | CREATED: 08/08/23<br>SCALE: 1:100 @ A3 |
| STATUS:   | Planning                        |             | DRAWING No: 1443/P-EX10 | REVISION: A                            |

DO NOT SCALE.  
COPYRIGHT REMAINS WITH HNA ARCHITECTS Ltd.

TEMPLE WORKS, TEMPLE STREET, OLDHAM, OL13NJ  
TEL: 0161 688 1820  
E-MAIL: info@hna-architects.co.uk

**RIBA**   
Chartered Practice