



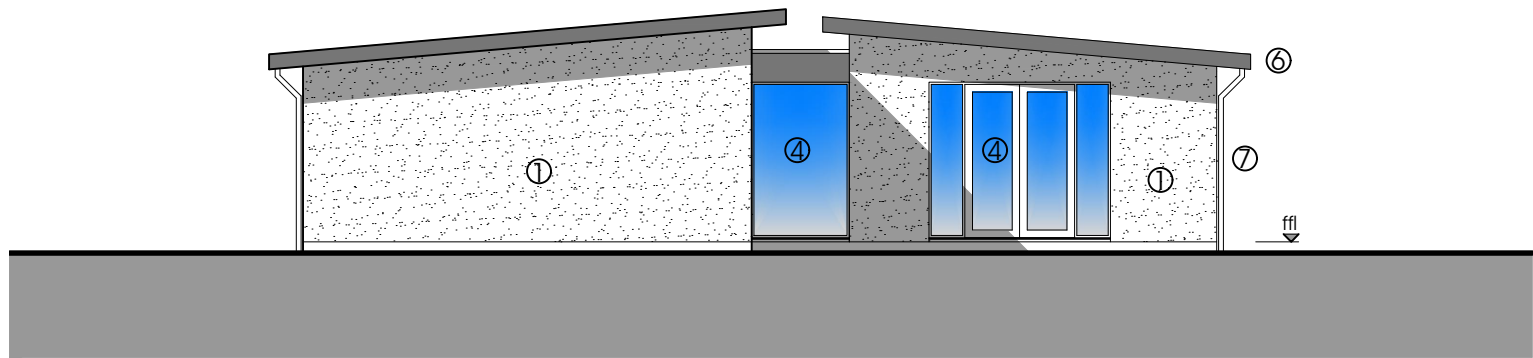


W rear elevation - to field
Scale: 1:100

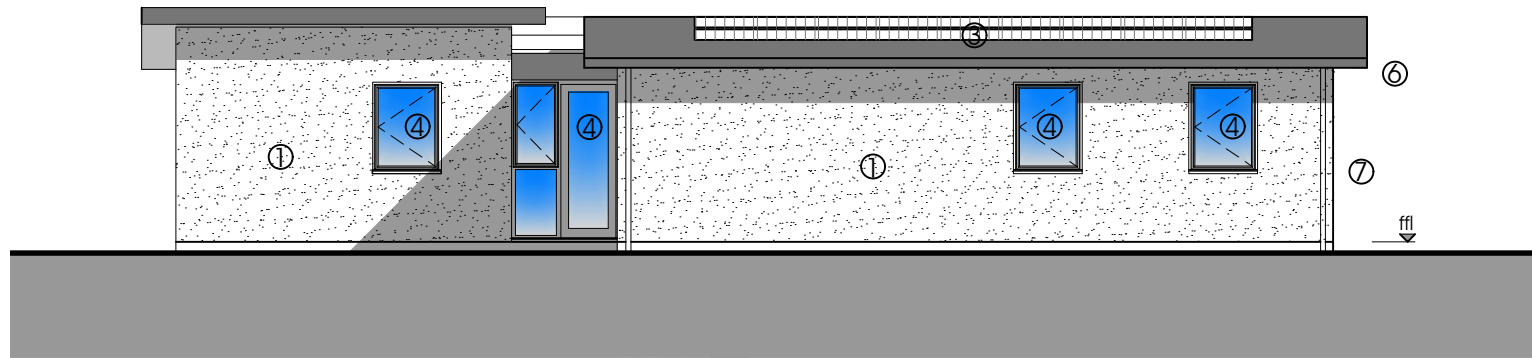


S side elevation - to field
Scale: 1:100

EXTERNAL FINISHES


1. K REND through colour, single coat render - GRANITE
2. "GREEN" roof
3. single ply membrane and photovoltaic panels
4. powder coated aluminium door and window frames - RAL7022
5. composite door and frame
6. powder coated aluminium fascias and barge boards - RAL7022
7. PVC rainwater pipes - BLACK

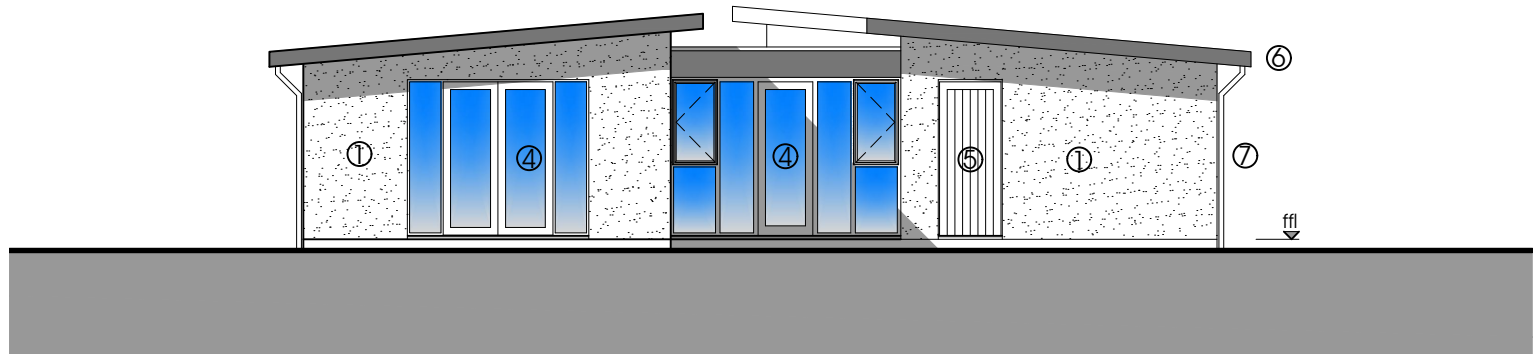

E front elevation
Scale: 1:100

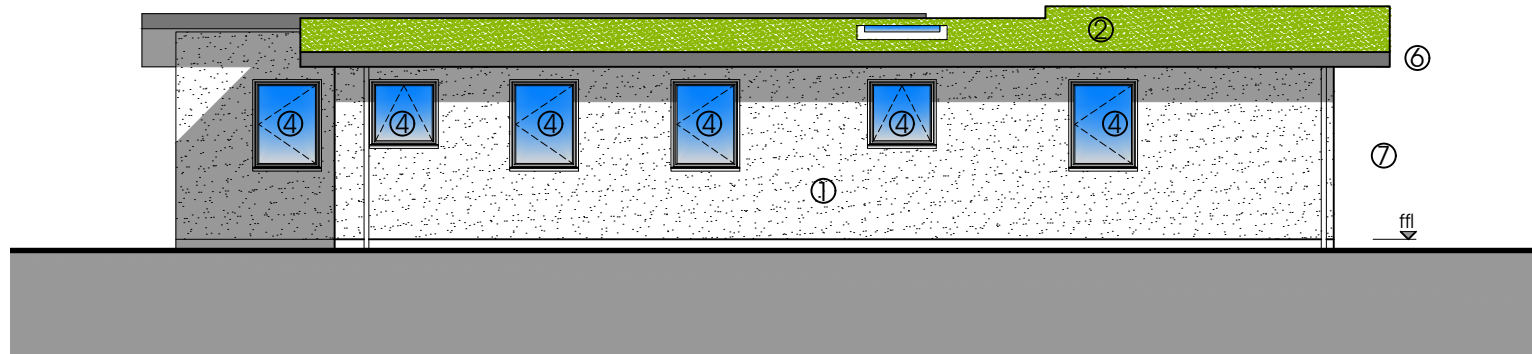

N side elevation - to farm house
Scale: 1:100

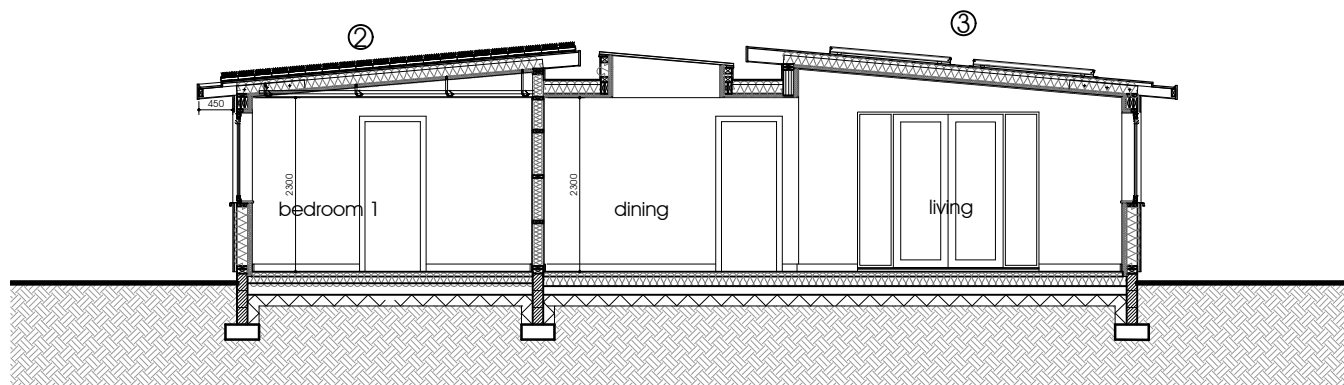

@ proposed section
Scale: 1:100



PLANNING ISSUE

PROJECT
proposed dwelling
paper house cottage,
norden

SUBJECT
proposed elevations
and section

DRAWN: dgh
DATE: january 2024
SCALE: 1:100 @ A2

DWG No.
P07