



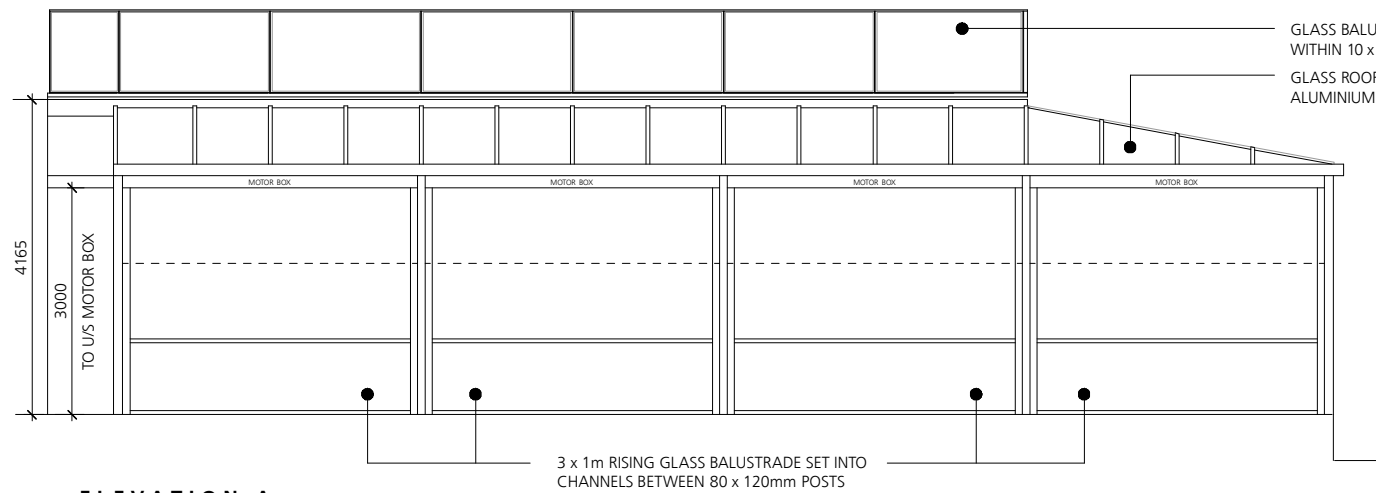


ELEVATION A

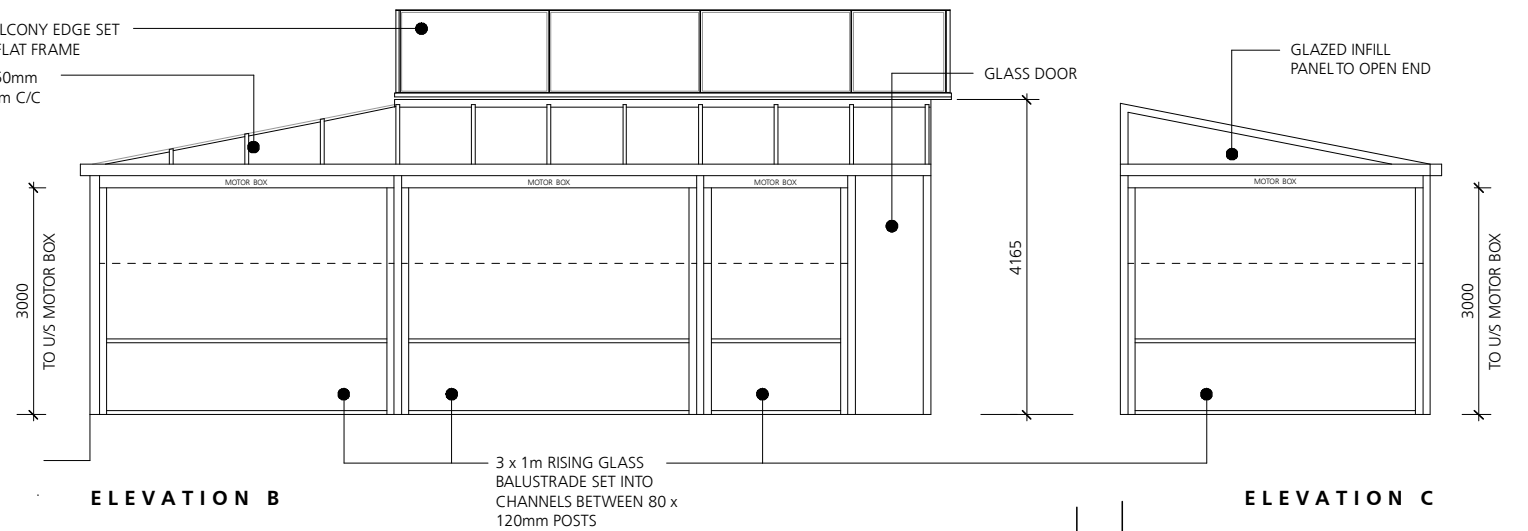


ELEVATION B


ELEVATION C

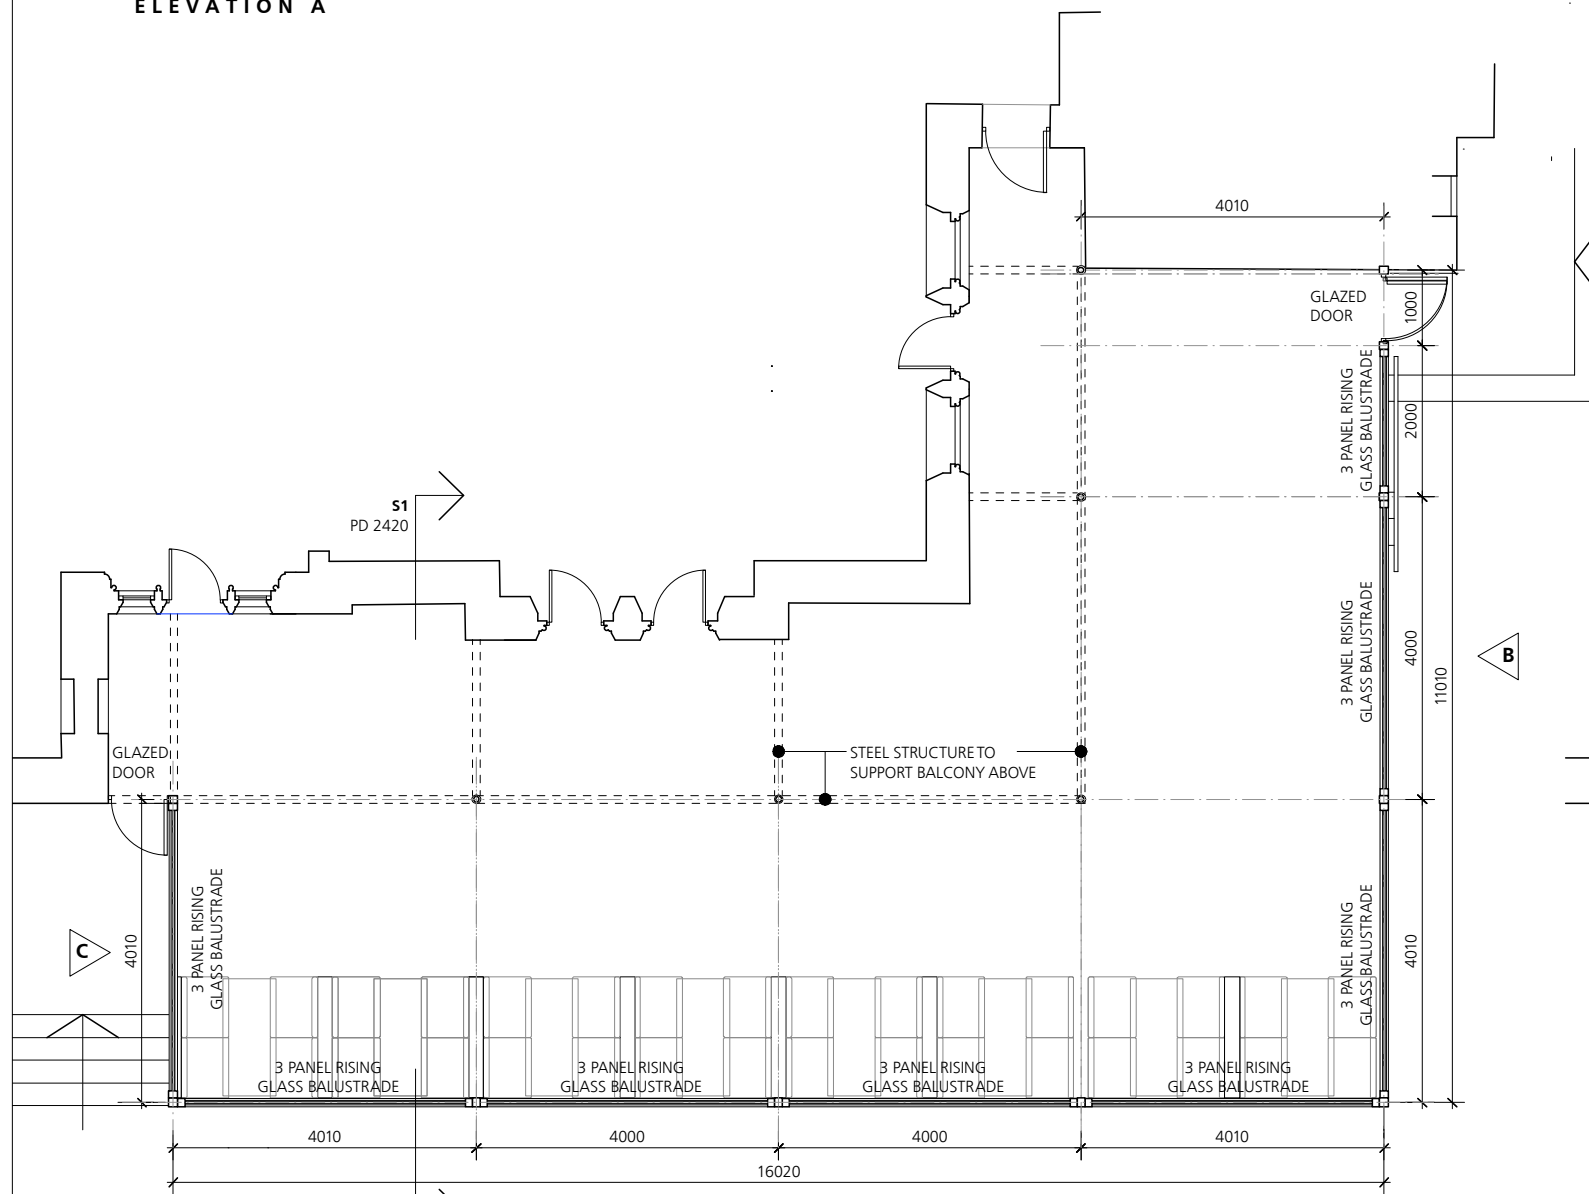

GROUND FLOOR PLAN

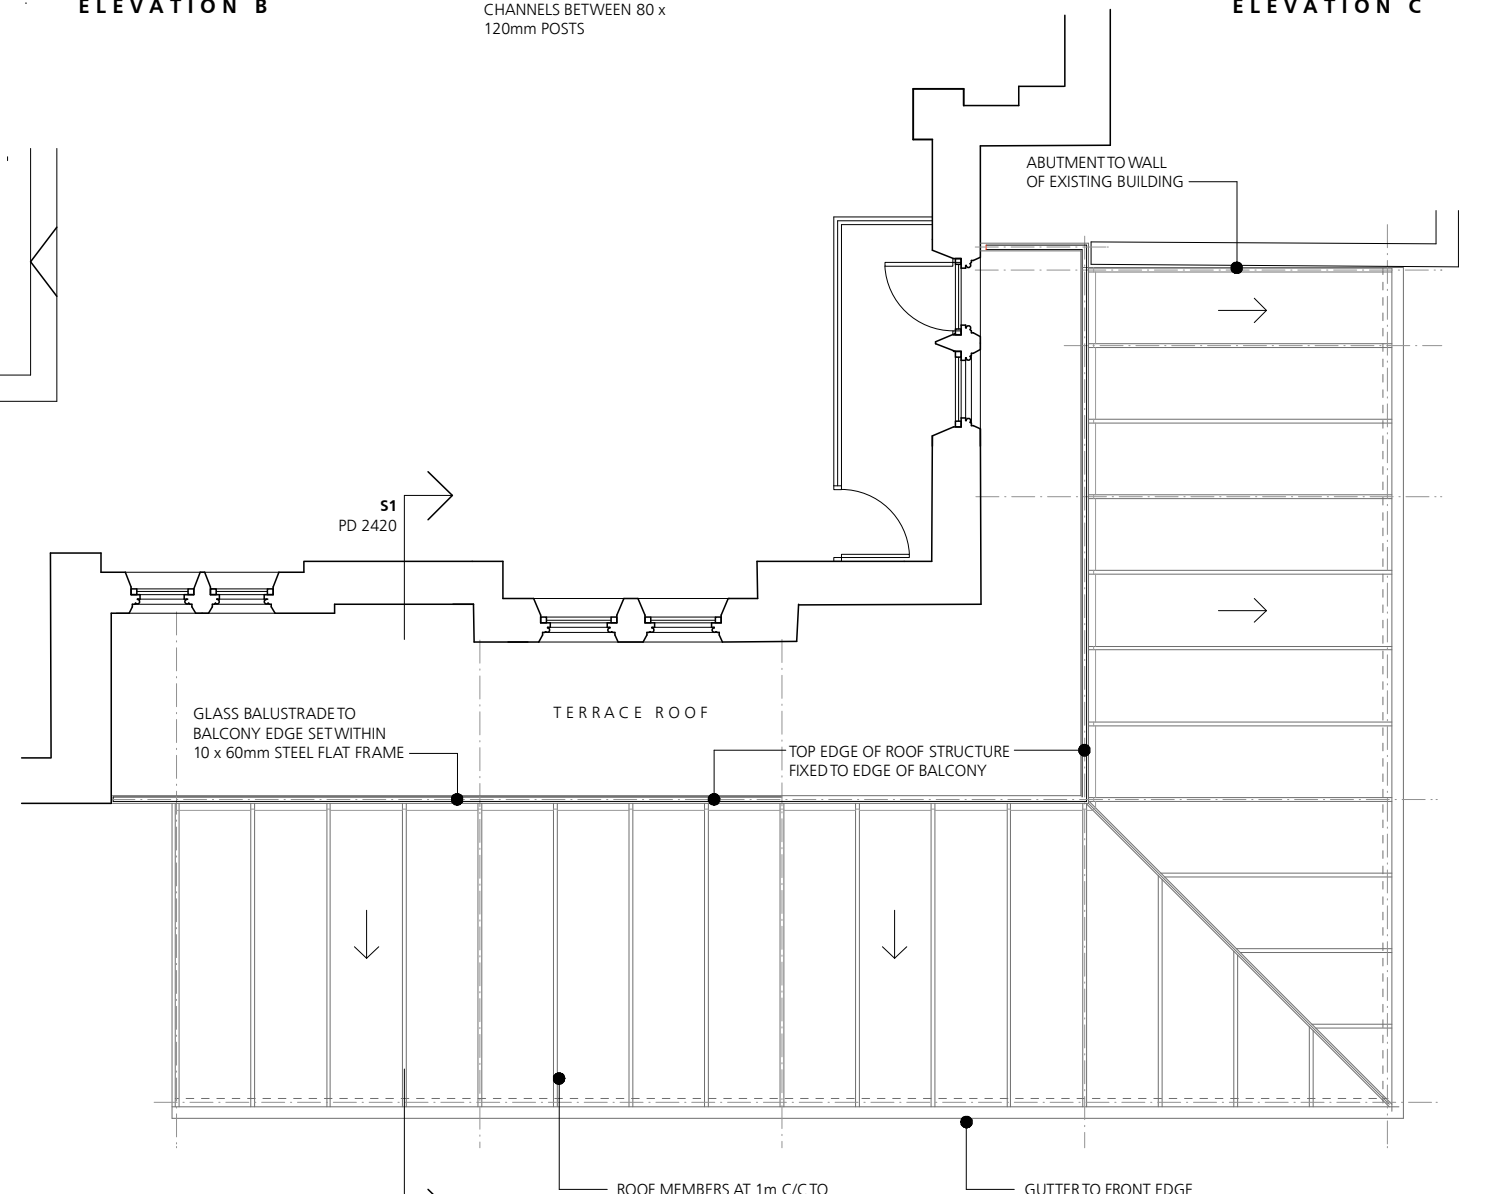

ROOF / BALCONY PLAN

 

Jonathan Davidson Architects

Architecture & Industrial Design
47 Hilton Street
MANCHESTER
M1 2EF
t: 0161 711 0835
e: inbox@j davidsonarchitects.com
w: www.j davidsonarchitects.com

Client Elle R Leisure
Project **Proposed Albert's Restaurant**
Edenfield Rd, Norden
Scale 1:50 @ A1 / 1:100 @ A3
Date October 2024

Document **Planning Drawing**
Glazed Canopy / Balustrade Set Out
Status For information

Doc Ref 366 PD 2419 P1