



THIS DRAWING IS FOR
PLANNING APPLICATION
PURPOSES ONLY

Proposed Ground Floor Plan

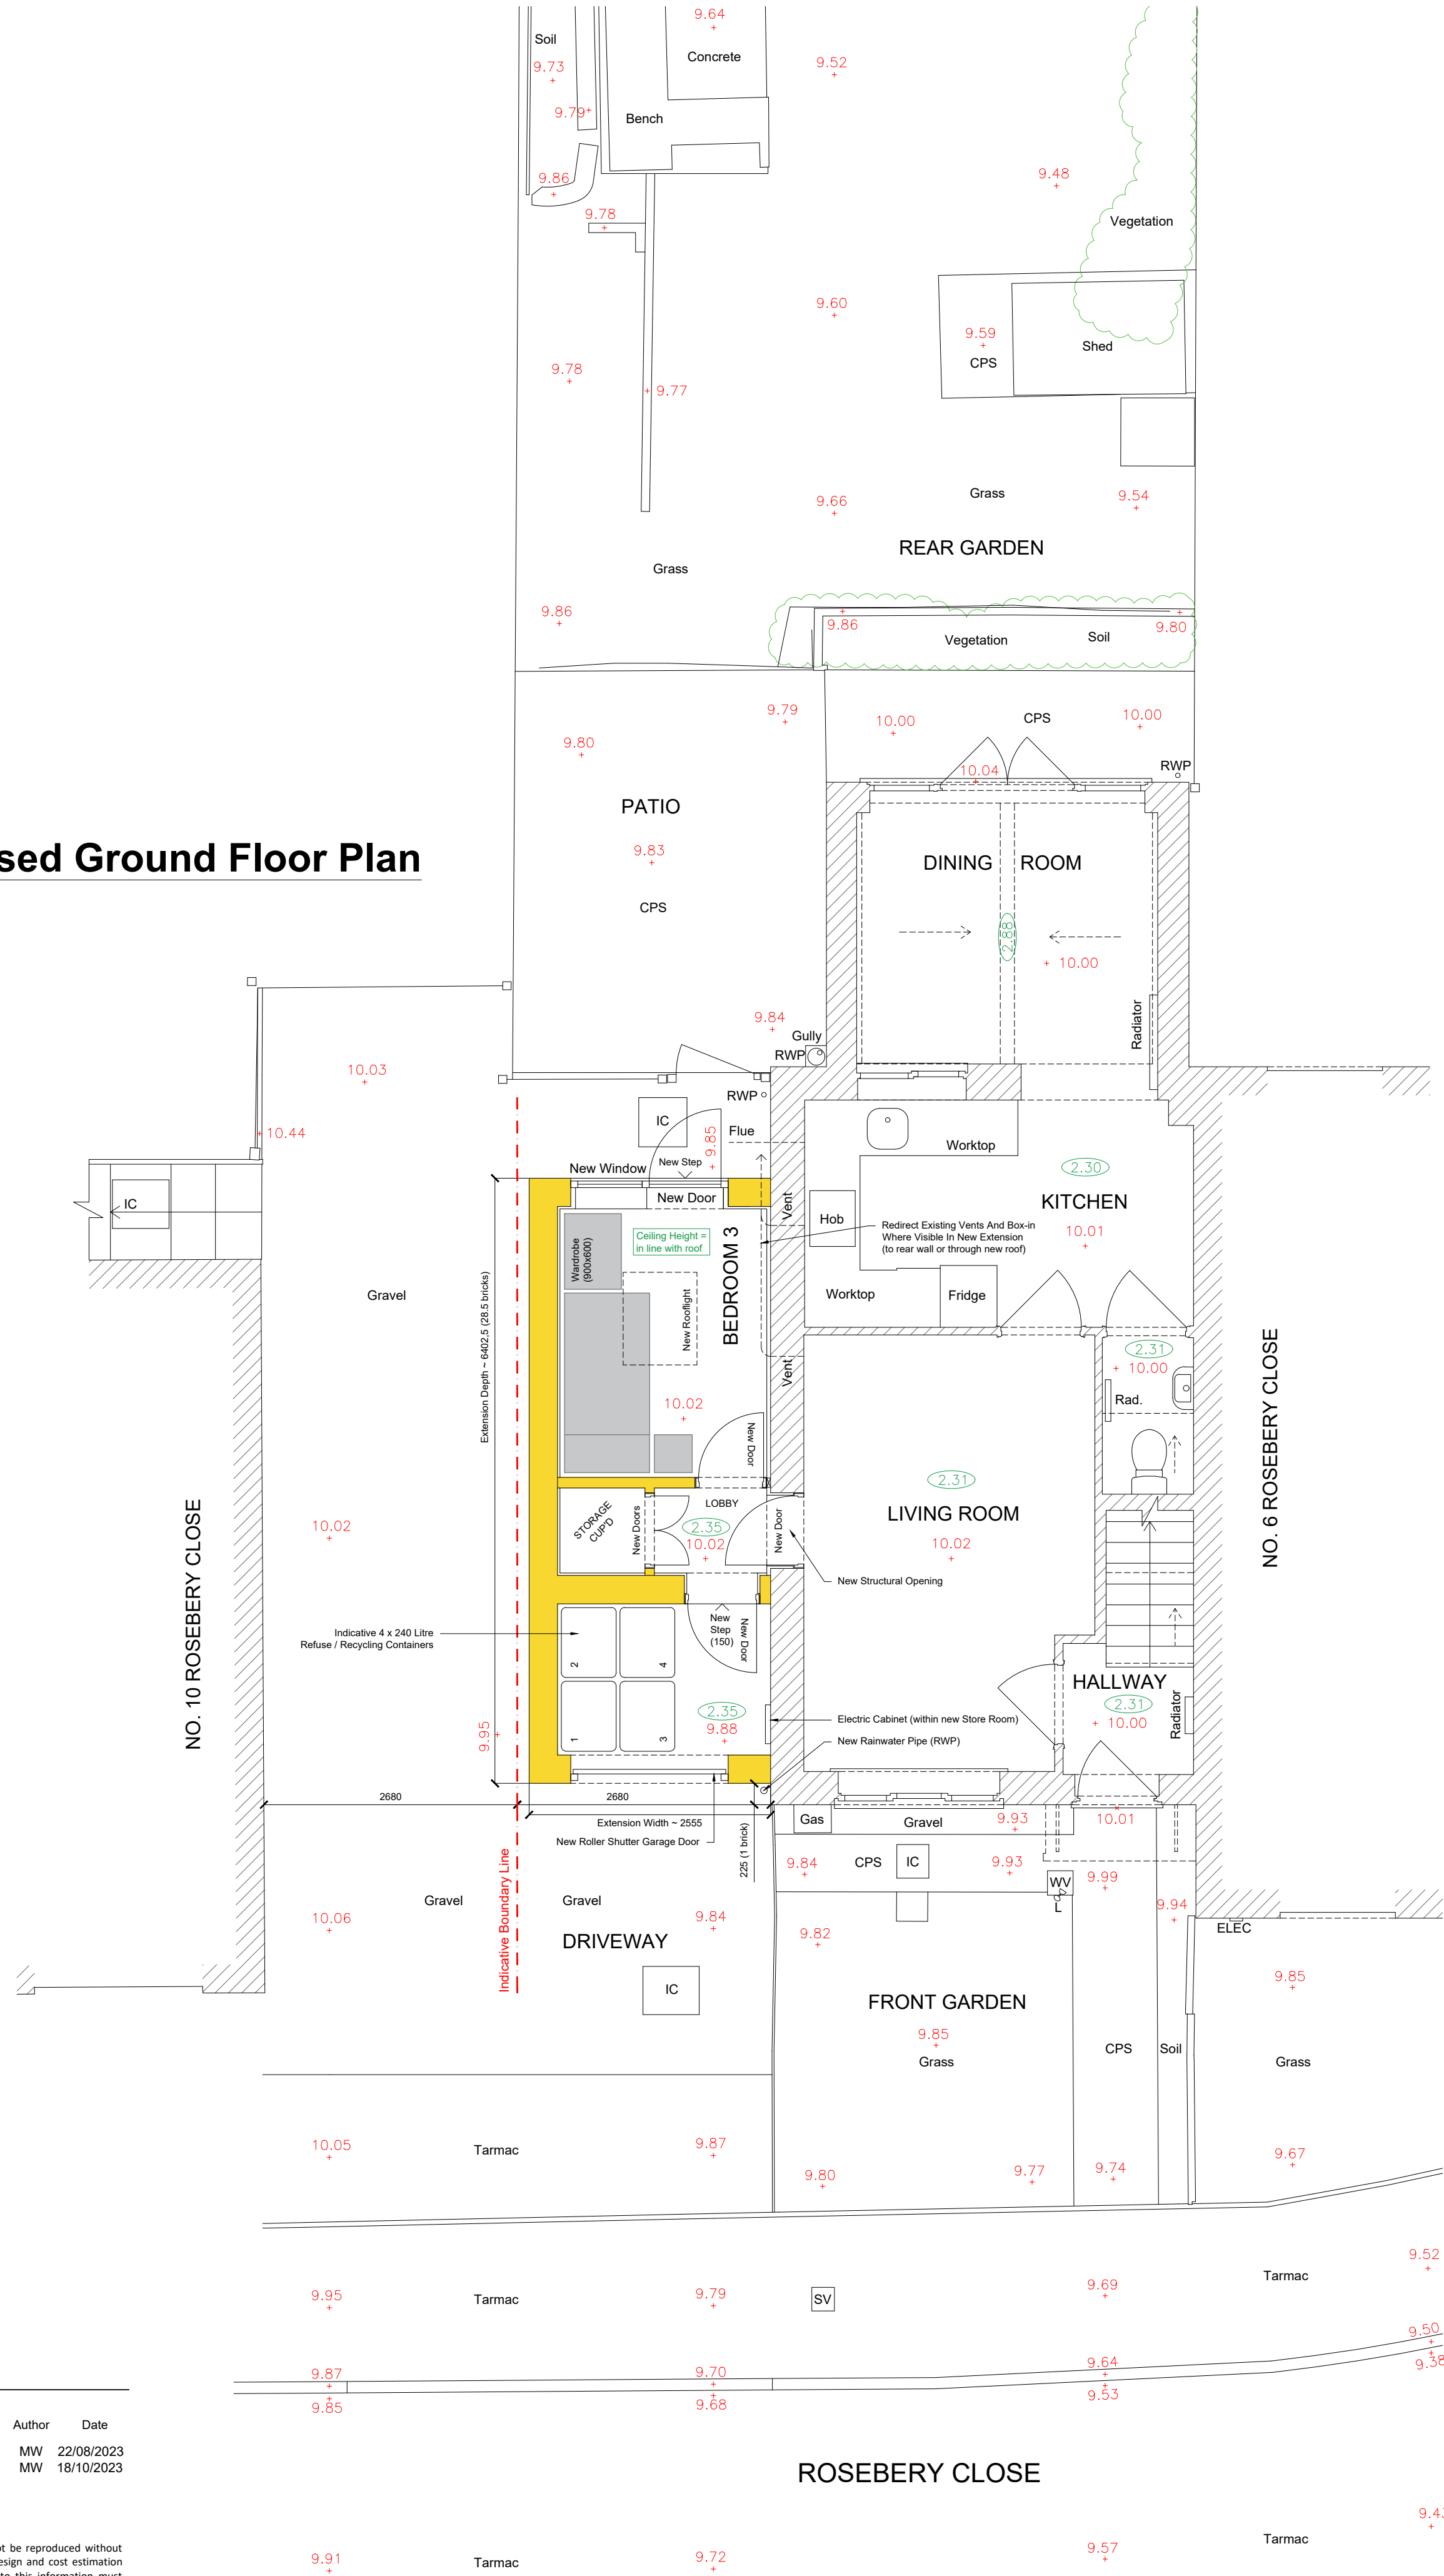

Proposed First Floor Plan

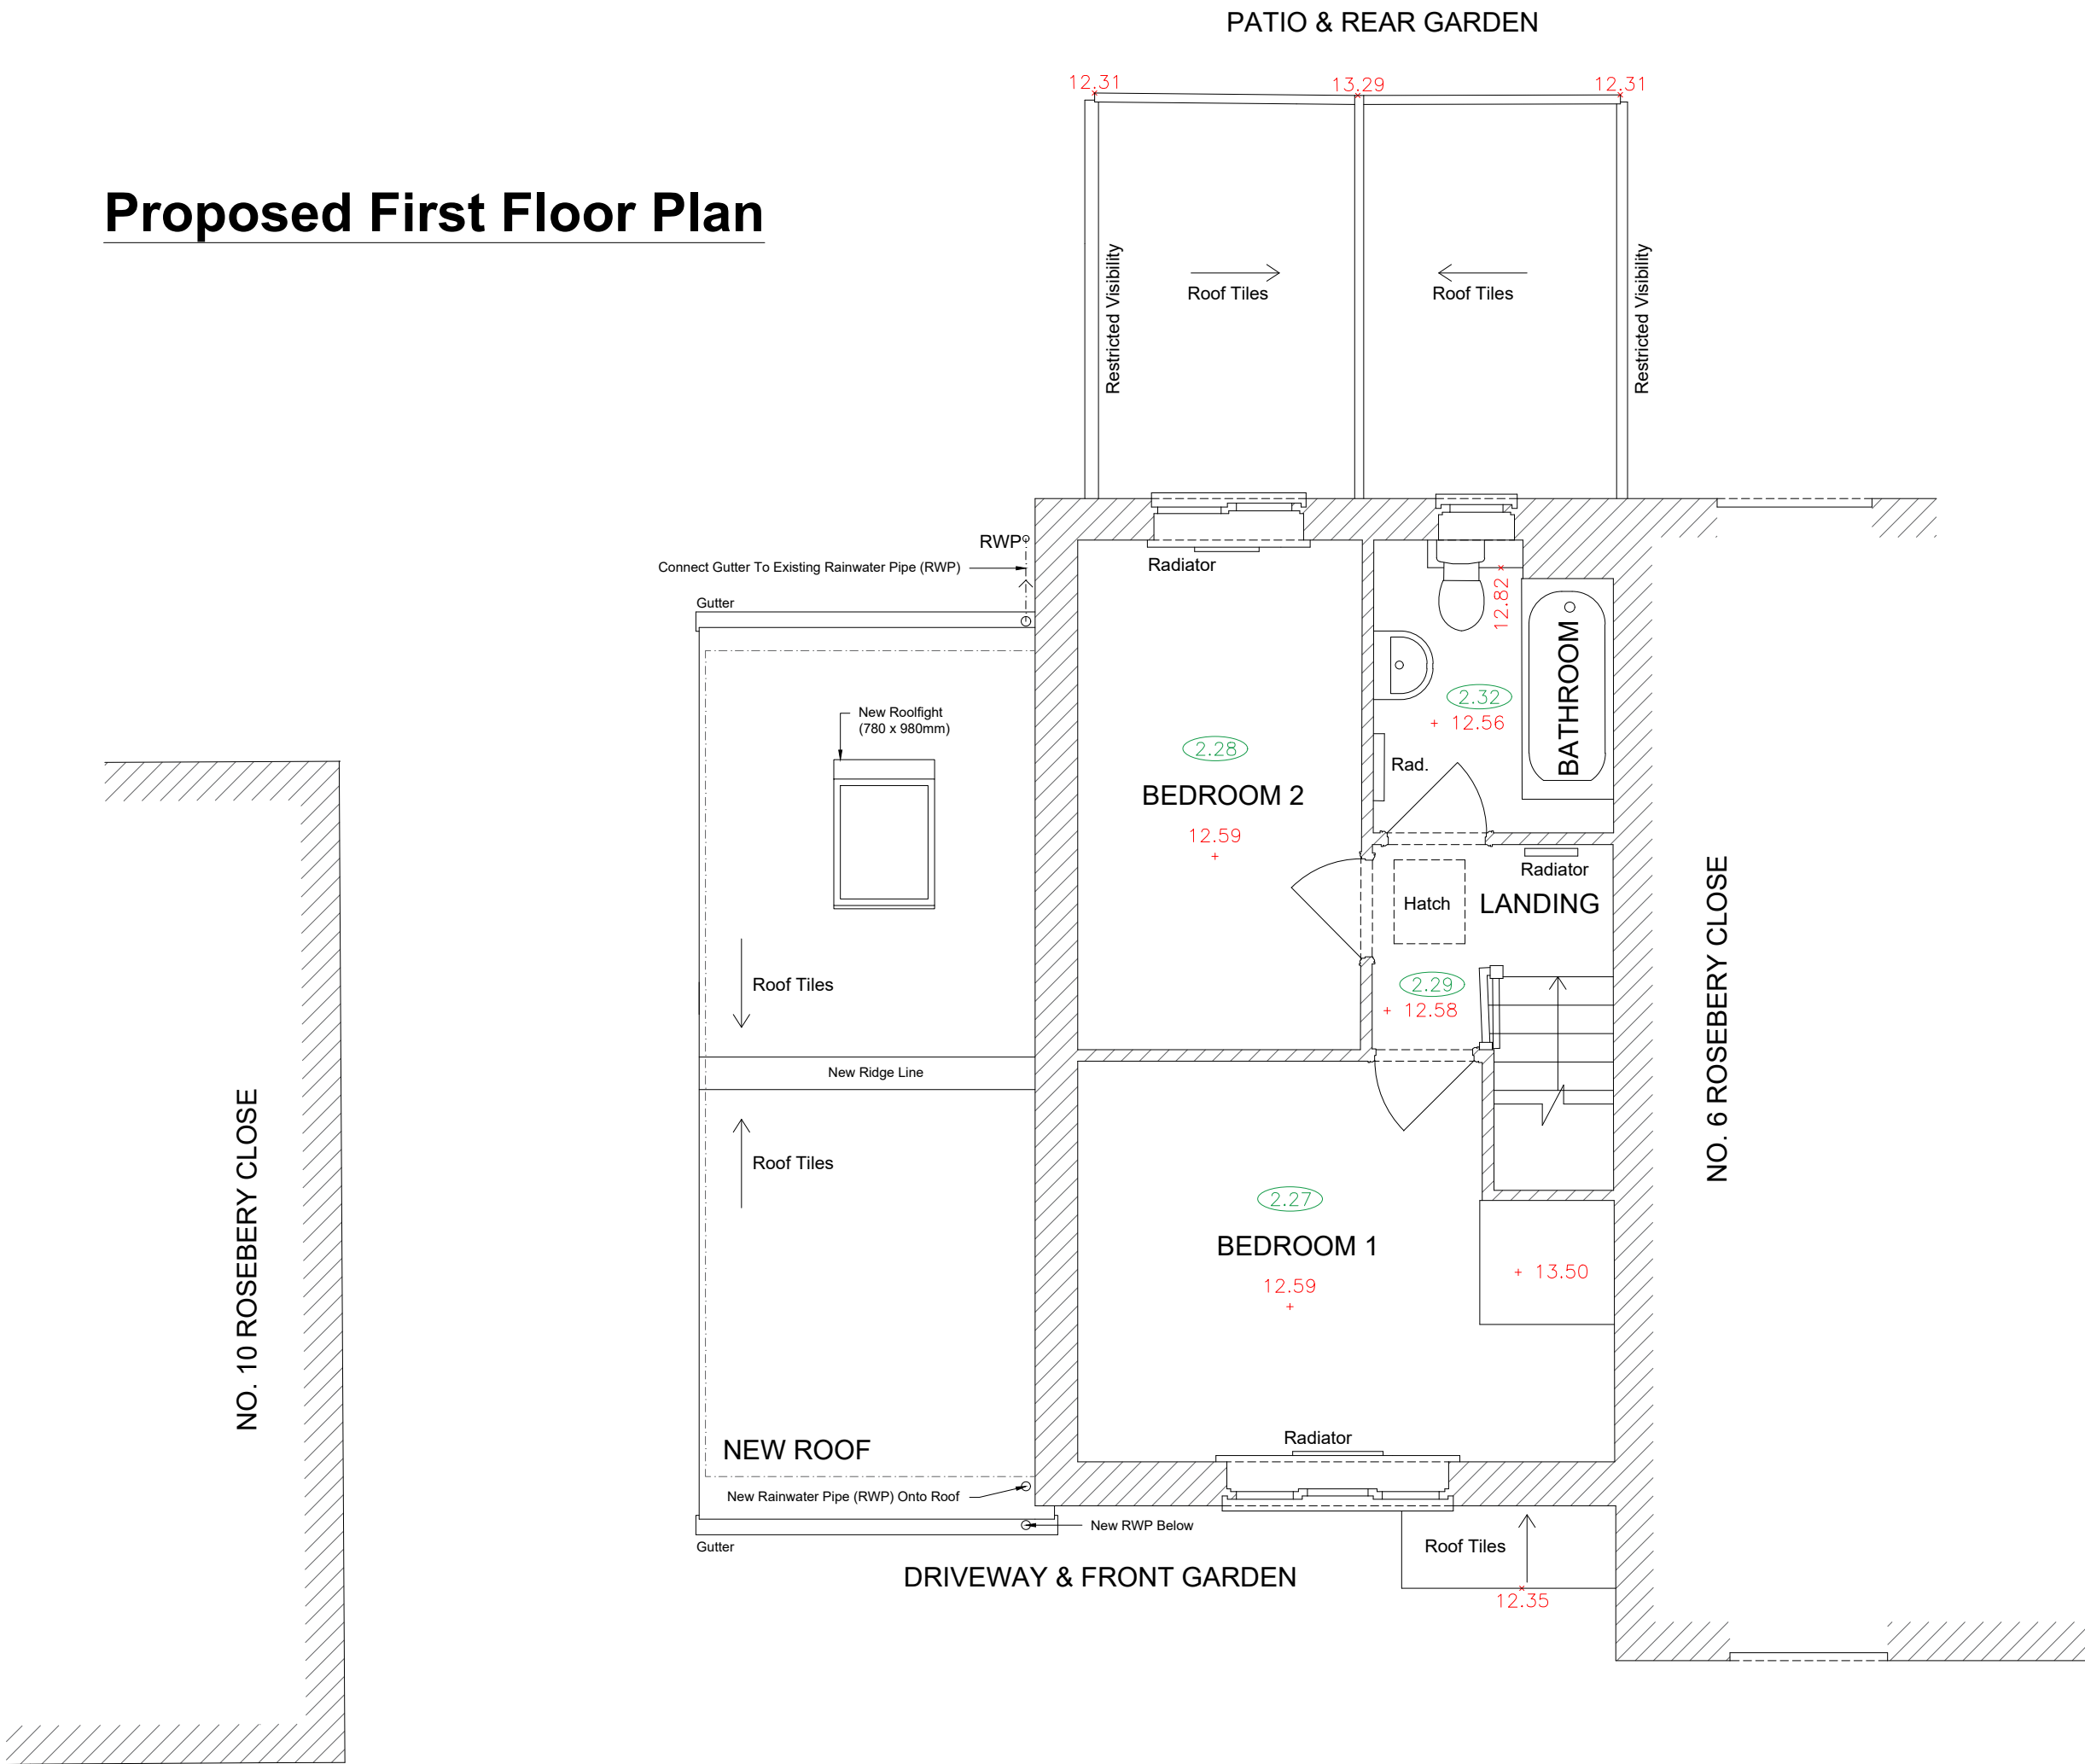

Drawing History:			
Revision	Description	Author	Date
-	Initial Issue	MW	22/08/2023
A	Planning Application	MW	18/10/2023

This drawing is the property of Whitfield Architects and must not be reproduced without prior written agreement. This drawing is provided to scale, for design and cost estimation purposes (not for construction). Any financial decisions relating to this information must make due allowance for dimensional or area variation resulting from the design development and construction processes. We recommend that all dimensions and levels should be cross-checked on site (for construction) and any discrepancies should be reported to Whitfield Architects immediately. Design responsibility cannot be accepted for alteration to (or deviation from) this drawing without the prior acknowledgement of Whitfield Architects. Please email hello@whitfieldarchitects.com with any questions.

Project Title		Client Name	
8 Rosebery Close, R/dale, OL11 2WG		M. Williams	
Drawing Title		Drawing Number	
Proposed Floor Plans		P(02)01	
Project No:		Revision	
G001		A	
Date:		Scale @ A1:	
22/08/2023		1:50	
Drawn:		Mark Whitfield	



WHITFIELD ARCHITECTS
27, High Grove Road, Cheadle, SK8 1NS
Contact us: hello@whitfieldarchitects.com
Or visit: www.whitfieldarchitects.com