


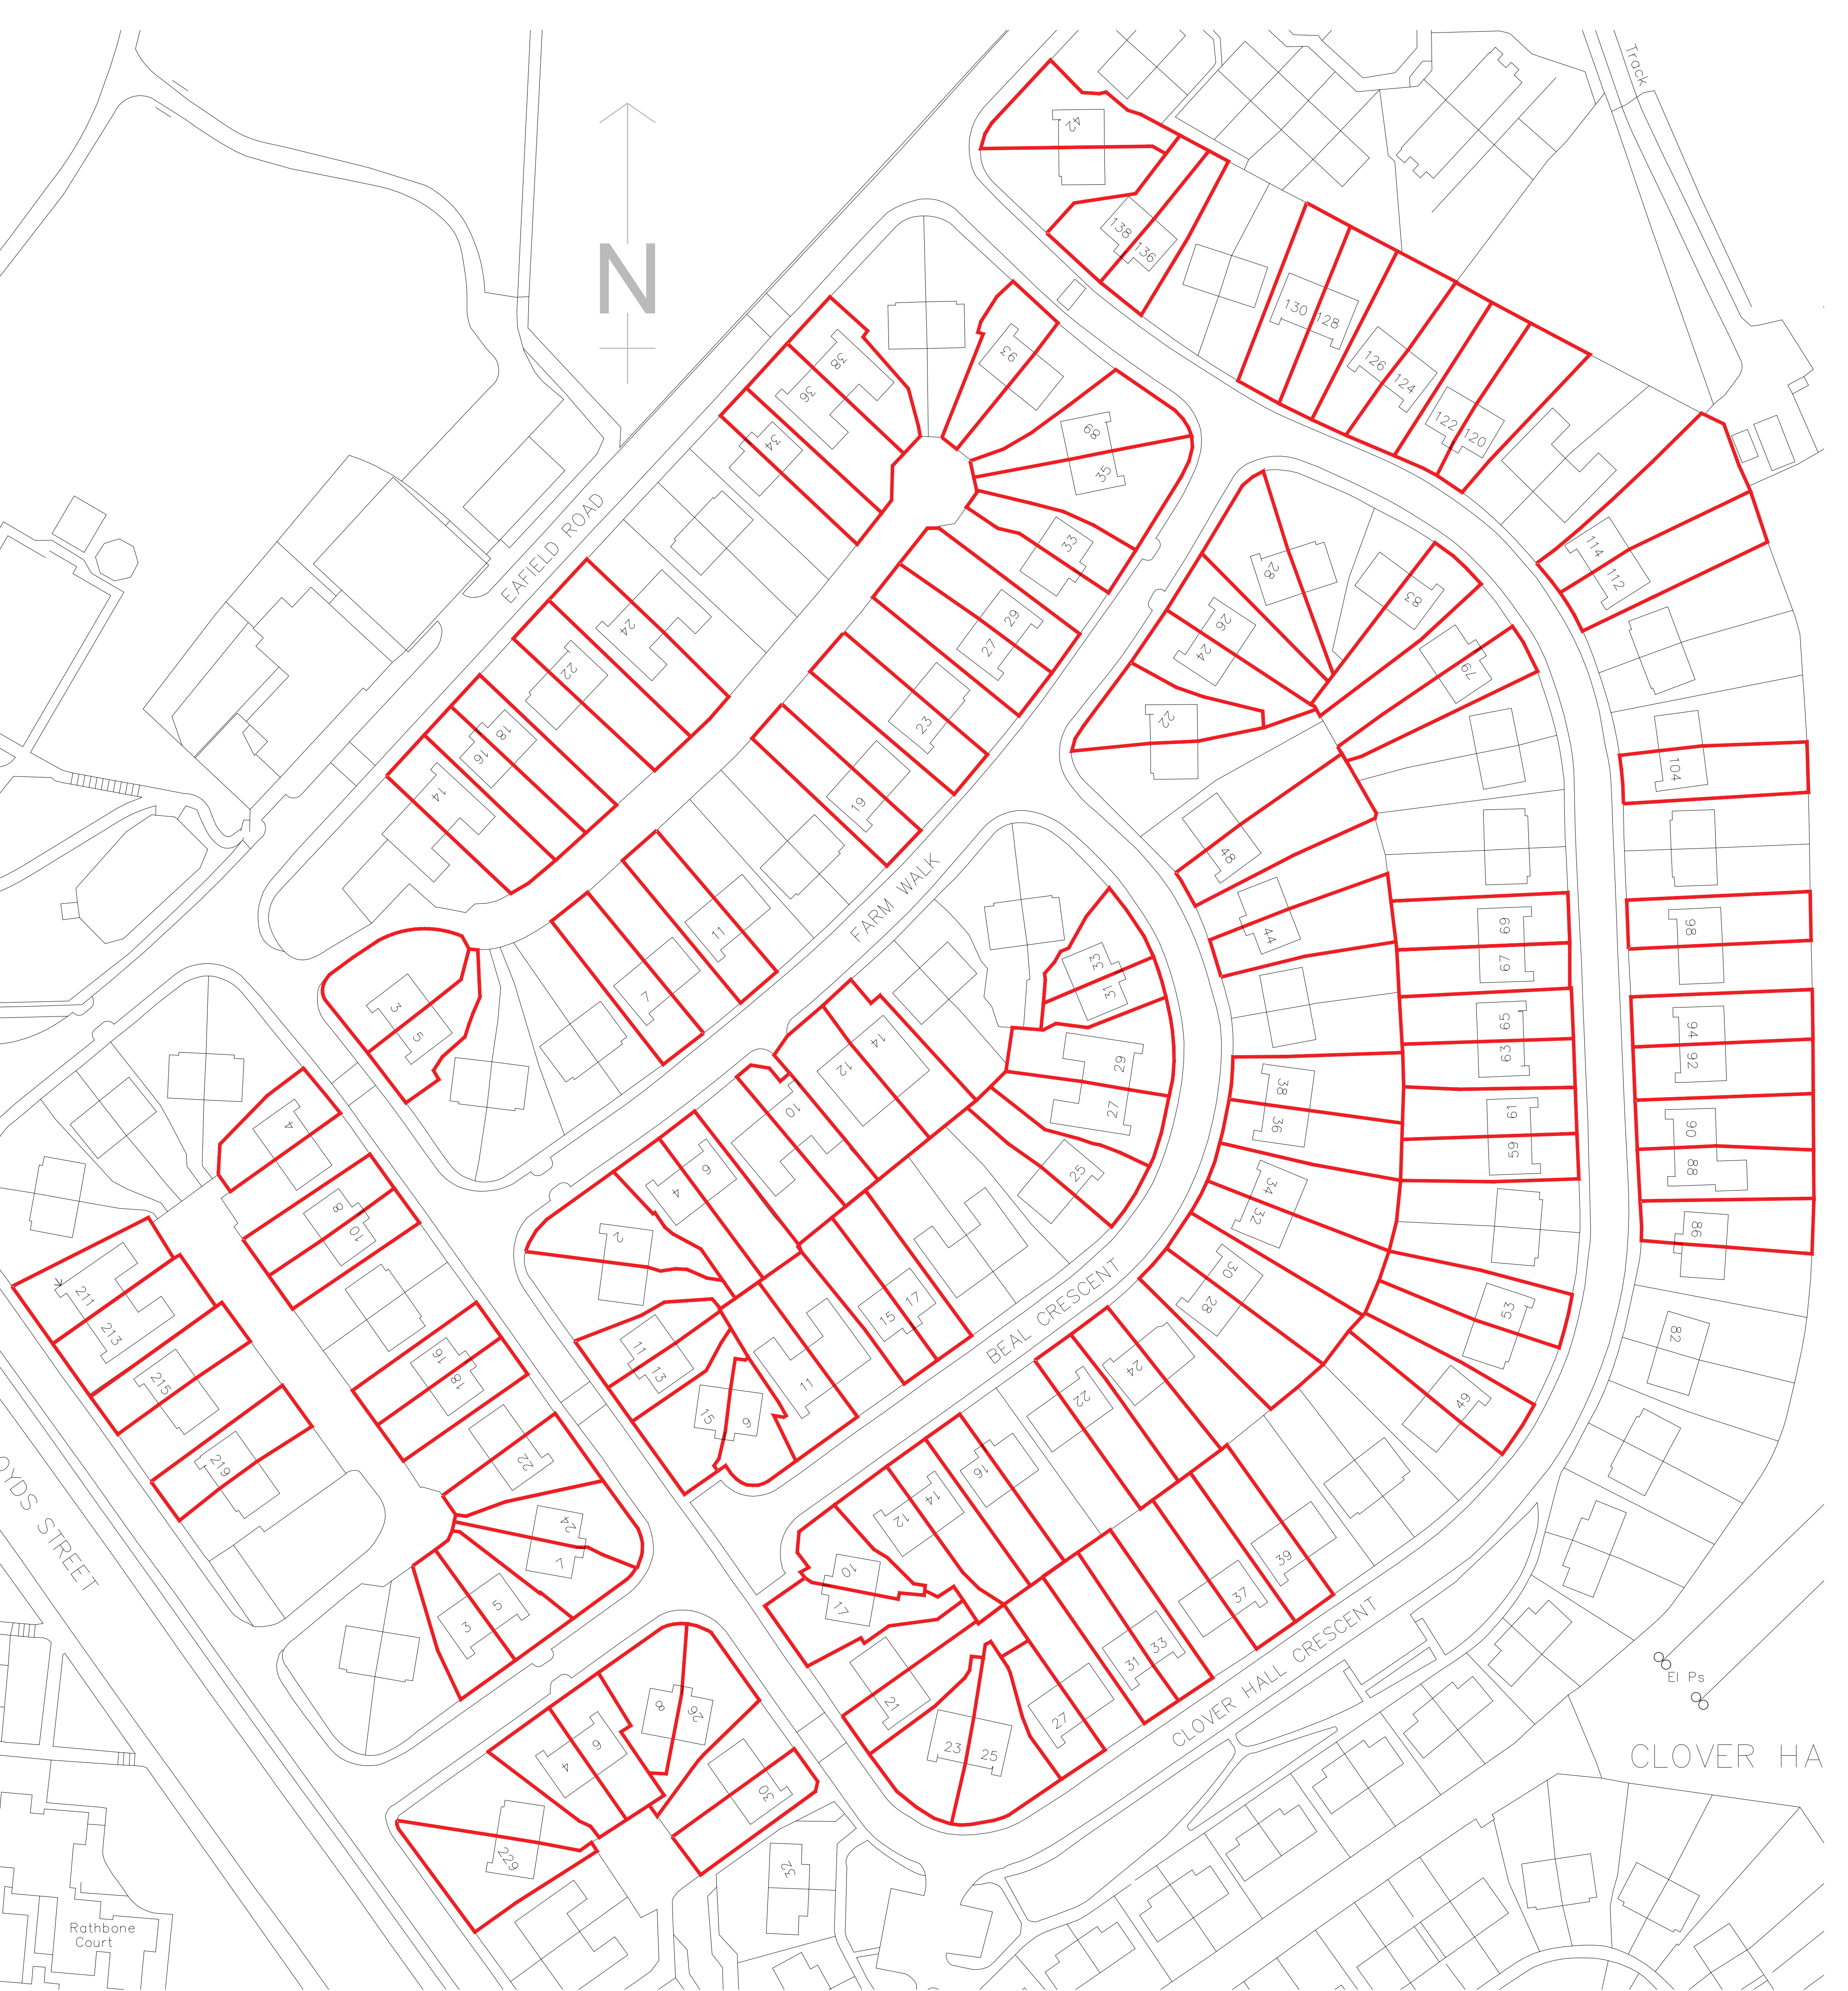

01

22

Proposed Site Plan

Scale 1:500 @ A1

General Notes

01: Dimensions must not be scaled from this drawing. If in doubt, please ask.
02: All dimensions are in millimetres unless noted otherwise.
03: All dimensions should be verified on site before proceeding with the work.
04: TADW Architects shall be notified in writing of any discrepancies.
05: © TADW Limited (UK) 2015

Legend

P4	Proposed porches added	13.12.23	MH	BB
P3	Drawing rescaled, plot 88 added	11.12.23	MH	BB
P2	59,61 and 120 Clover Hall Crescent corrected	16.11.23	MH	BB
P1	Issued for comment	6.11.23	MH	BB
Issue	Description	Date	Drawn	Checked

Drawing Status

P - Planning | T - Tender | C - Construction | R - As Record

For Approval

tadw

architects

Six St. Petersgate Stockport Cheshire SK1 1HD
Ph 0161 477 6158 Fx 0161 480 8342 mail@tadw.co.uk www.tadw.co.uk

Client

Rochdale Boroughwide Housing

Job

Clover Hall Crescent Estate
Porch Renewal Works

Title

Proposed Site Plan

Scale

1:500 @ A1

Note - Prints from PDF files may not be to scale, check accuracy against scale

10

20

30

50m

1:500

Job Number

231336

Drawing Number

22

Issue

P4