



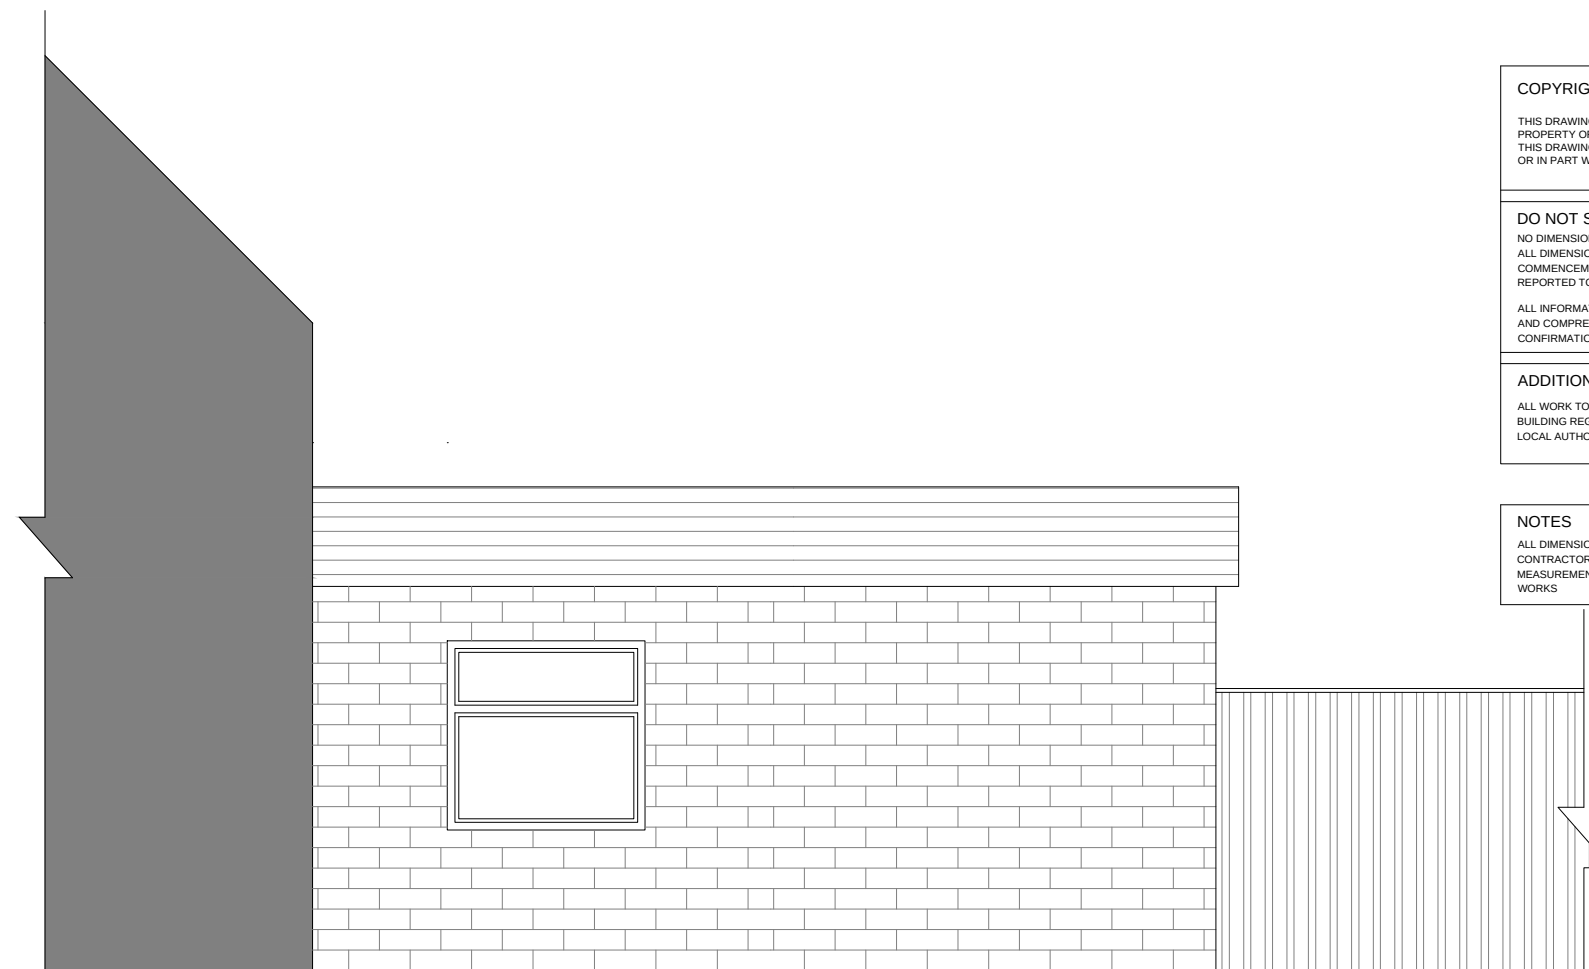

02 PROPOSED SIDE ELEVATION
Scale: 1:50

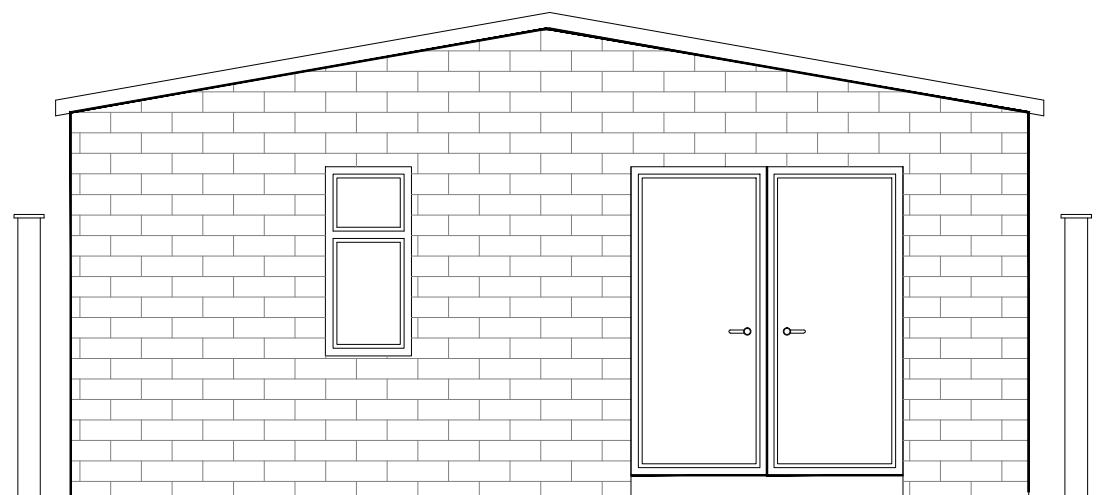

01 PROPOSED REAR ELEVATION
Scale: 1:50

COPYRIGHT RESERVED (C)

THIS DRAWING IS COPYRIGHT AND THE INTELLECTUAL
PROPERTY OF ECO ARCHITECTURE.
THIS DRAWING MAY NOT BE REPRODUCED IN WHOLE
OR IN PART WITHOUT WRITTEN AUTHORITY.

DO NOT SCALE

NO DIMENSIONS TO BE SCALED FROM THIS DRAWING.
ALL DIMENSIONS TO BE CHECKED ON SITE PRIOR TO
COMMENCEMENT OF WORKS AND ANY DISCREPANCIES
REPORTED TO THE ARCHITECT / ENGINEER / CONTRACTOR

ALL INFORMATION ON THIS DRAWING IS SUBJECT TO A FULL
AND COMPREHENSIVE TOPOGRAPHICAL SURVEY AND
CONFIRMATION OF RELEVANT TITLE.

ADDITIONAL NOTES

ALL WORK TO BE CARRIED OUT IN ACCORDANCE WITH THE
BUILDING REGULATIONS AND THE REQUIREMENTS OF THE
LOCAL AUTHORITY

NOTES

ALL DIMENSIONS BASED ON ORIGINAL DEED PLANS.
CONTRACTOR TO ENSURE TO ALL
MEASUREMENTS ARE TAKEN PRIOR TO COMMENCING
WORKS

A	FIRST ISSUE	SH	AI	05.03.
REV	DESCRIPTION	DRWN	CHKD	DATE

ECO ARCHITECTURE



CLIENT **MOHAMMED SADDIQ KAUSSER**

PROJECT

33 WHITEHALL ROAD,
ROCHDALE,
OL12 0LN

TITLE	PROPOSED ELEVATIONS
-------	---------------------

SCALE	1:50 @ A3	DATE	MARCH 25
-------	-----------	------	----------

DRAWING NO.	REVISION
2506 / 203	A

DRAWN BY	SH	CHECKED BY	AL
----------	----	------------	----

PURPOSE OF ISSUE		
PLANNING ☒	BUILDING REGS ☐	TENDER ☐
APPROVAL ☐	COMMENT ☐	CONSTRUCTION ☐

ECO ARCHITECTURE AND PROJECT MANAGEMENT
8 MAPLE GROVE
KEIGHLEY, WEST YORKSHIRE BD20 6TY
T: 07539 204 504
Email : ecoarchltd@outlook.com

ADDITIONAL COMMENTS DENOTED ON DWG AREA AS (CDM)

CDM 2017

PERCEIVED SIGNIFICANT RESIDUAL RISKS THAT ARE EITHER / OR ANY COMBINATION OF THE FOLLOWING:	
NOT OBVIOUS	DIFFICULT TO MANAGE
AREA	

CONSTRUCTION

USE

MAINTENANCE

DECOMISSION