




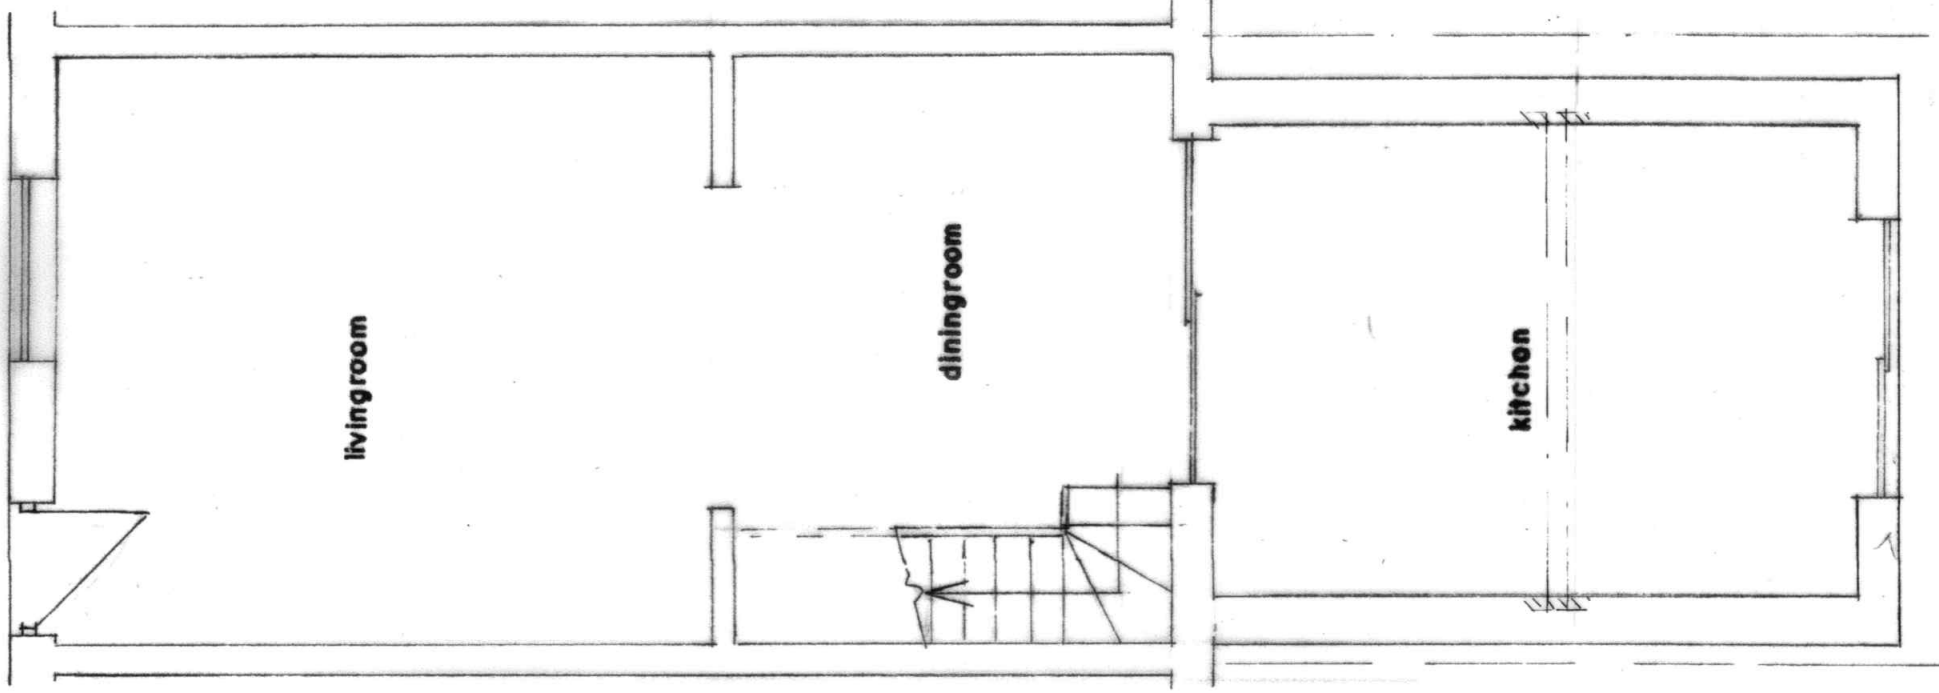

GROUND FLOOR PLAN
(PROPOSED)

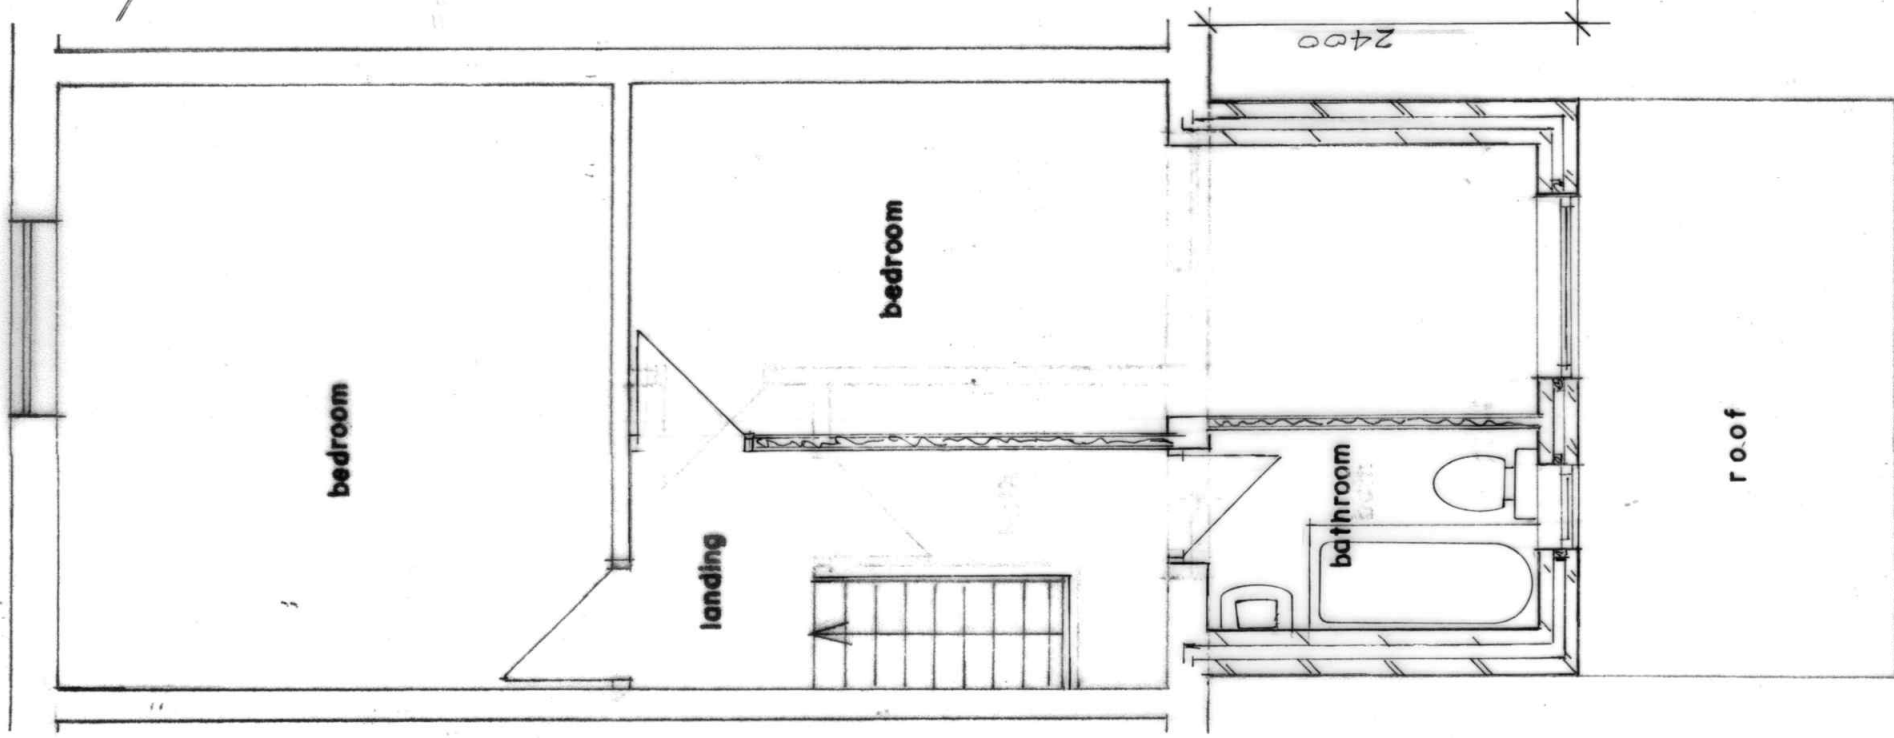

FIRST FLOOR PLAN
(PROPOSED)

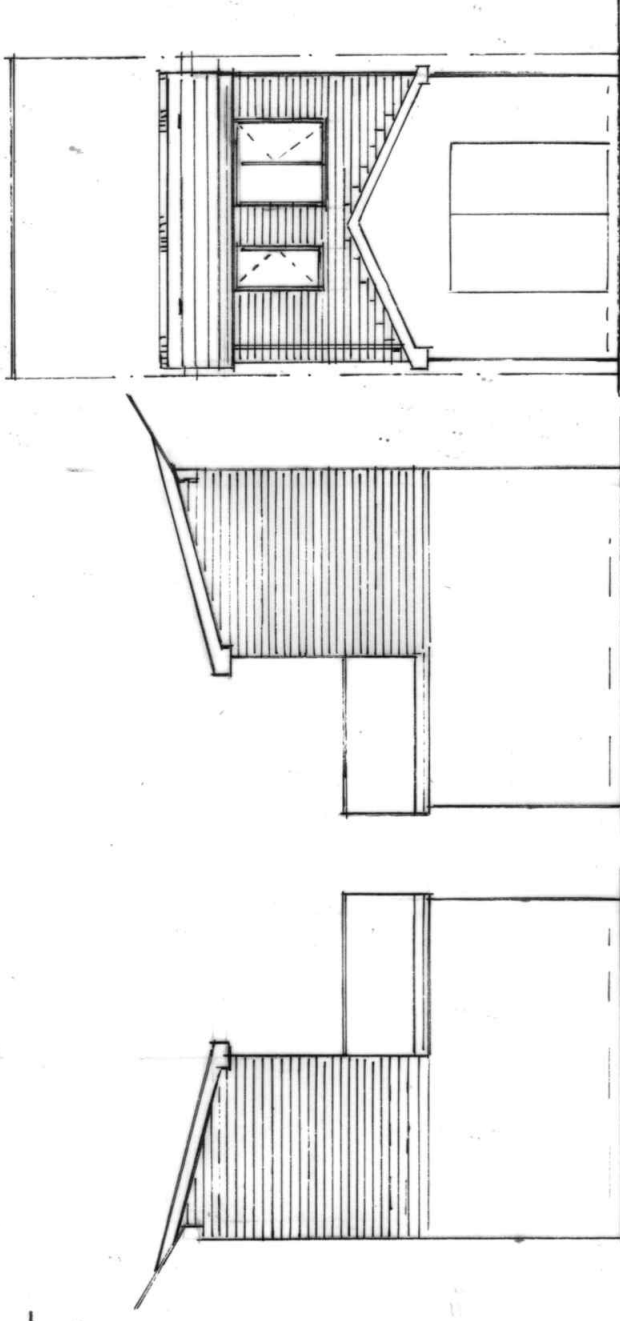


SIDE ELEVATION
(PROPOSED)

SIDE ELEVATION
(PROPOSED)

REAR ELEVATION
(PROPOSED)

TALBOT STREET

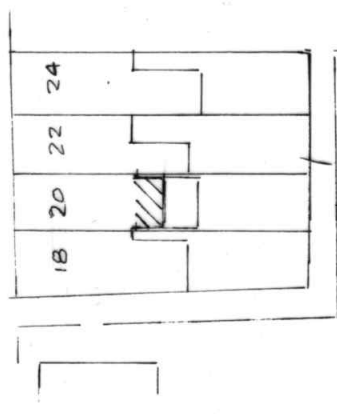

SITE PLAN SCALE 1:500
(PROPOSED)

BUILDING DESIGN SERVICES

M. FAROOQ

418 Bury Road Rochdale OL11 5EU.

Tel: 01706 712231 Mob: 07967605763

PROPOSED FIRST FLOOR REAR EXTENSION AT
20 TALBOT STREET ROCHDALE OL11 3SY

for: MRS SADIA MALIK

Plan

Scale 1:50

Elevation

Scale 1:100

2279/2