


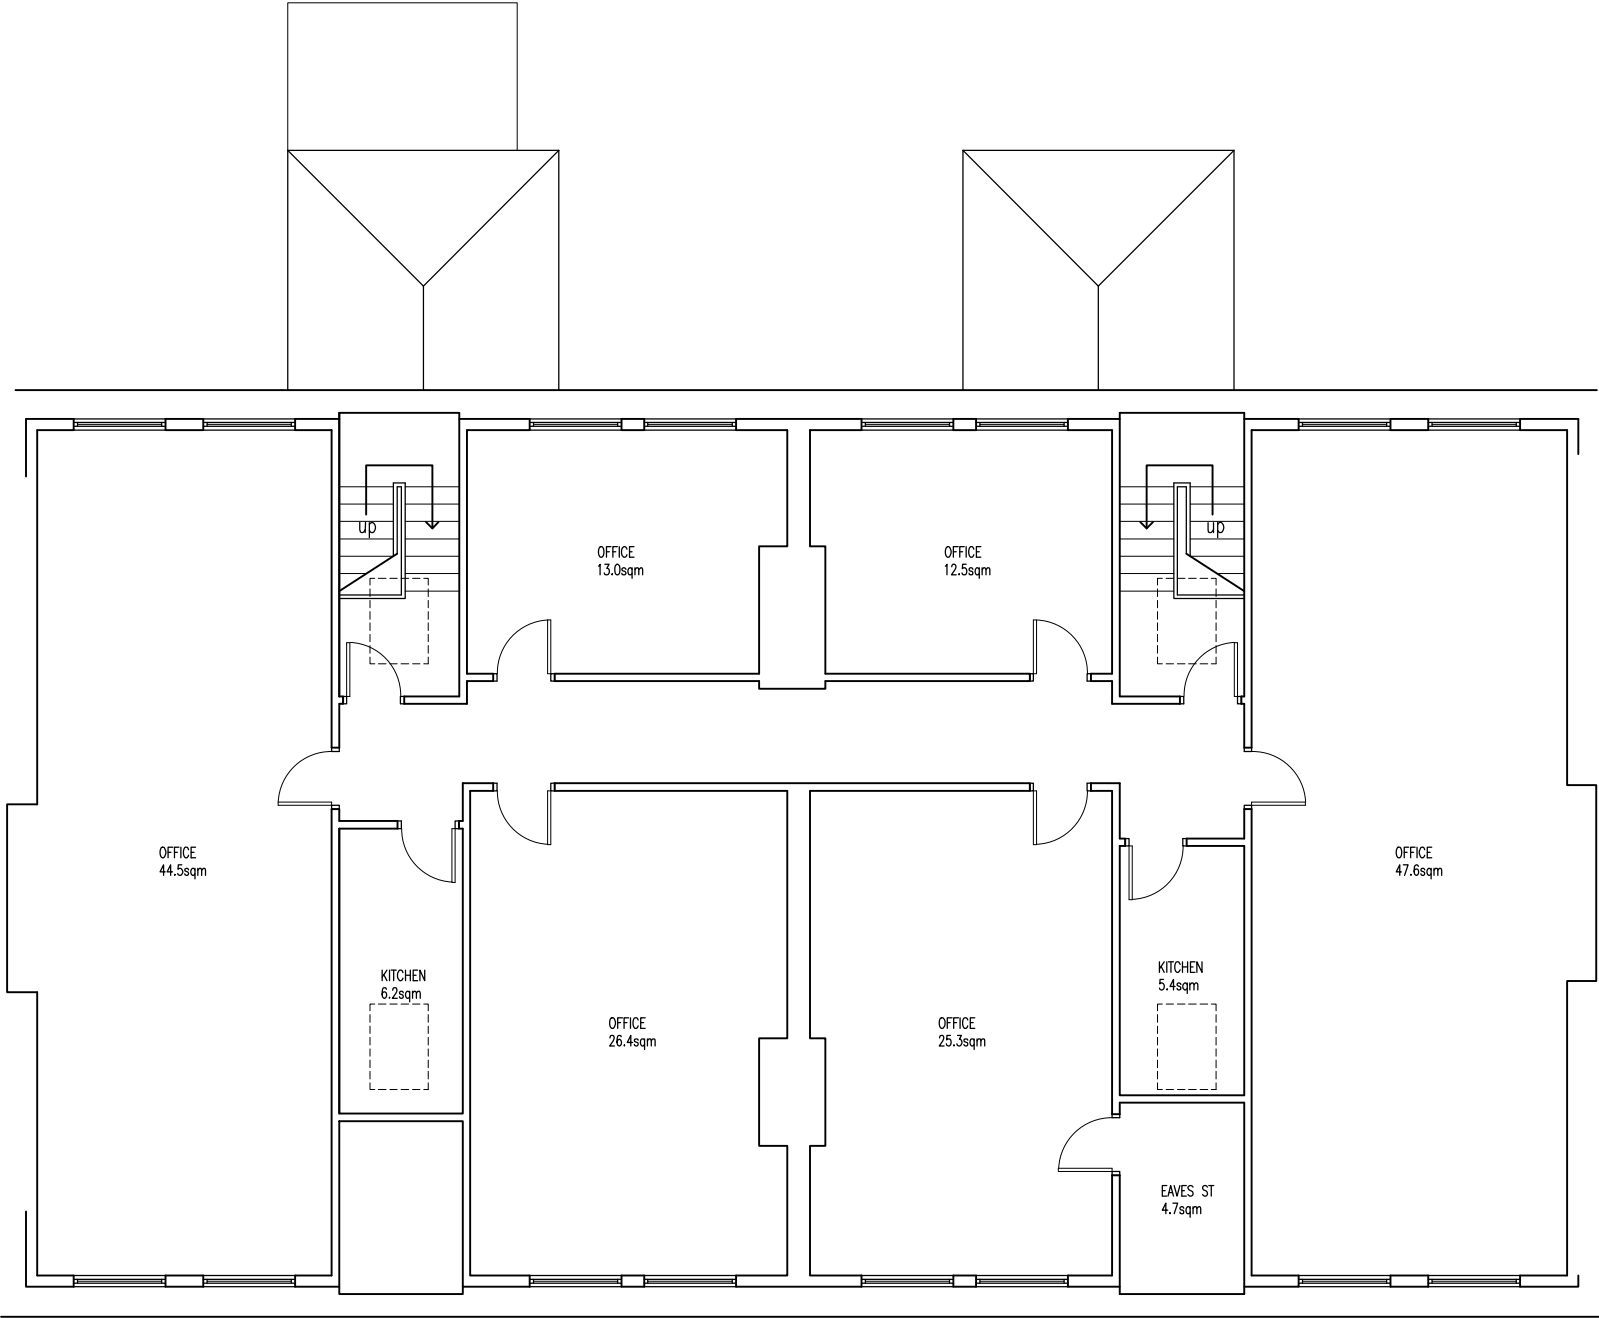

EXISTING SECOND FLOOR PLAN
1:100 @ A3



Rev	Amendments	Date	Ints
Mark Gordon Design + Associates			
Project			
193-195 DRAKE STREET, ROCHDALE, OL11 1GF			
Drawing Title			
EXISTING PLAN LAYOUTS SECOND			
Drawn	TW	Checked	-
Date	DEC 2023	Scale	A3 1 : 100
Drawing No.	193-195DS/204/PL	Rev.	