


General Notes


Do not scale from this drawing. Only work to written dimensions.

All site dimensions shall be verified by the Contractor on site prior to commencing any works.


This drawing is the property of Studio Square and copyright is reserved by them. The drawing is not to be copied or disclosed by or to any unauthorised persons without the prior written consent of Studio Square.

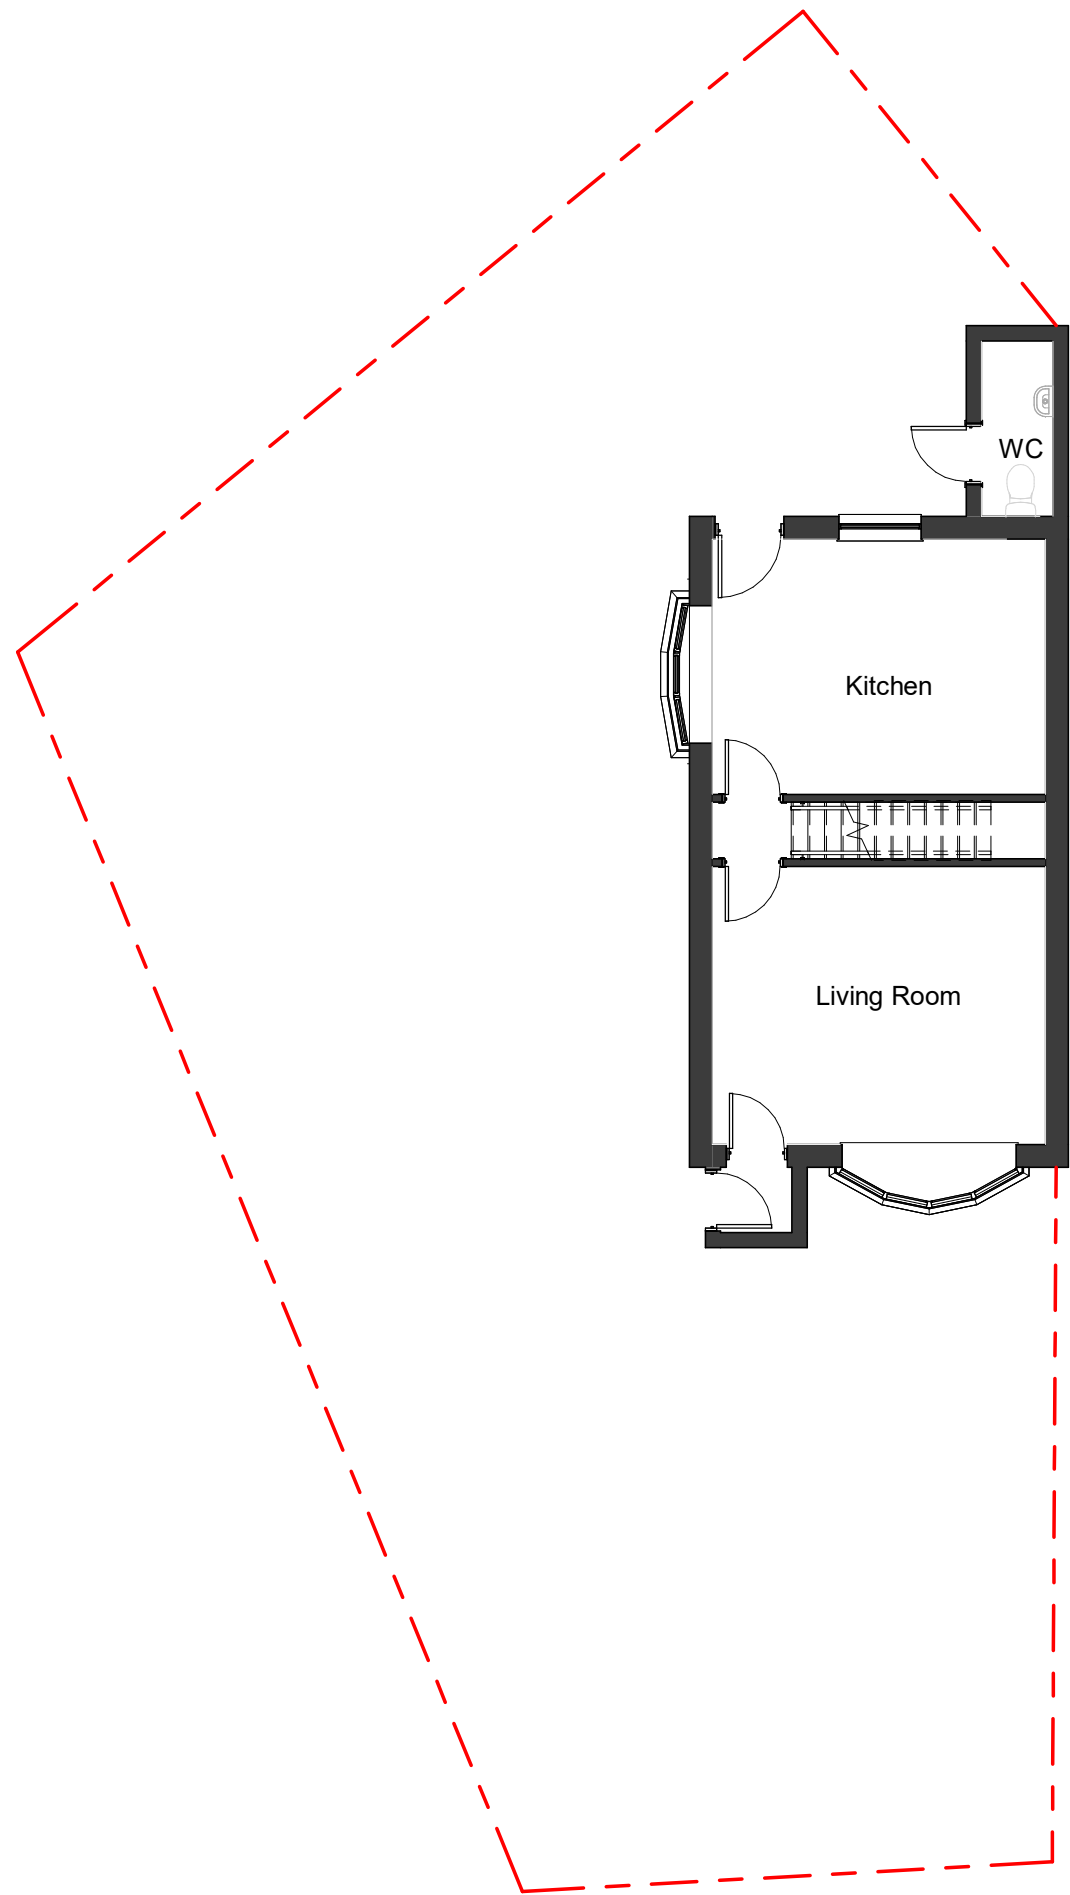


Existing Ground Floor Plan

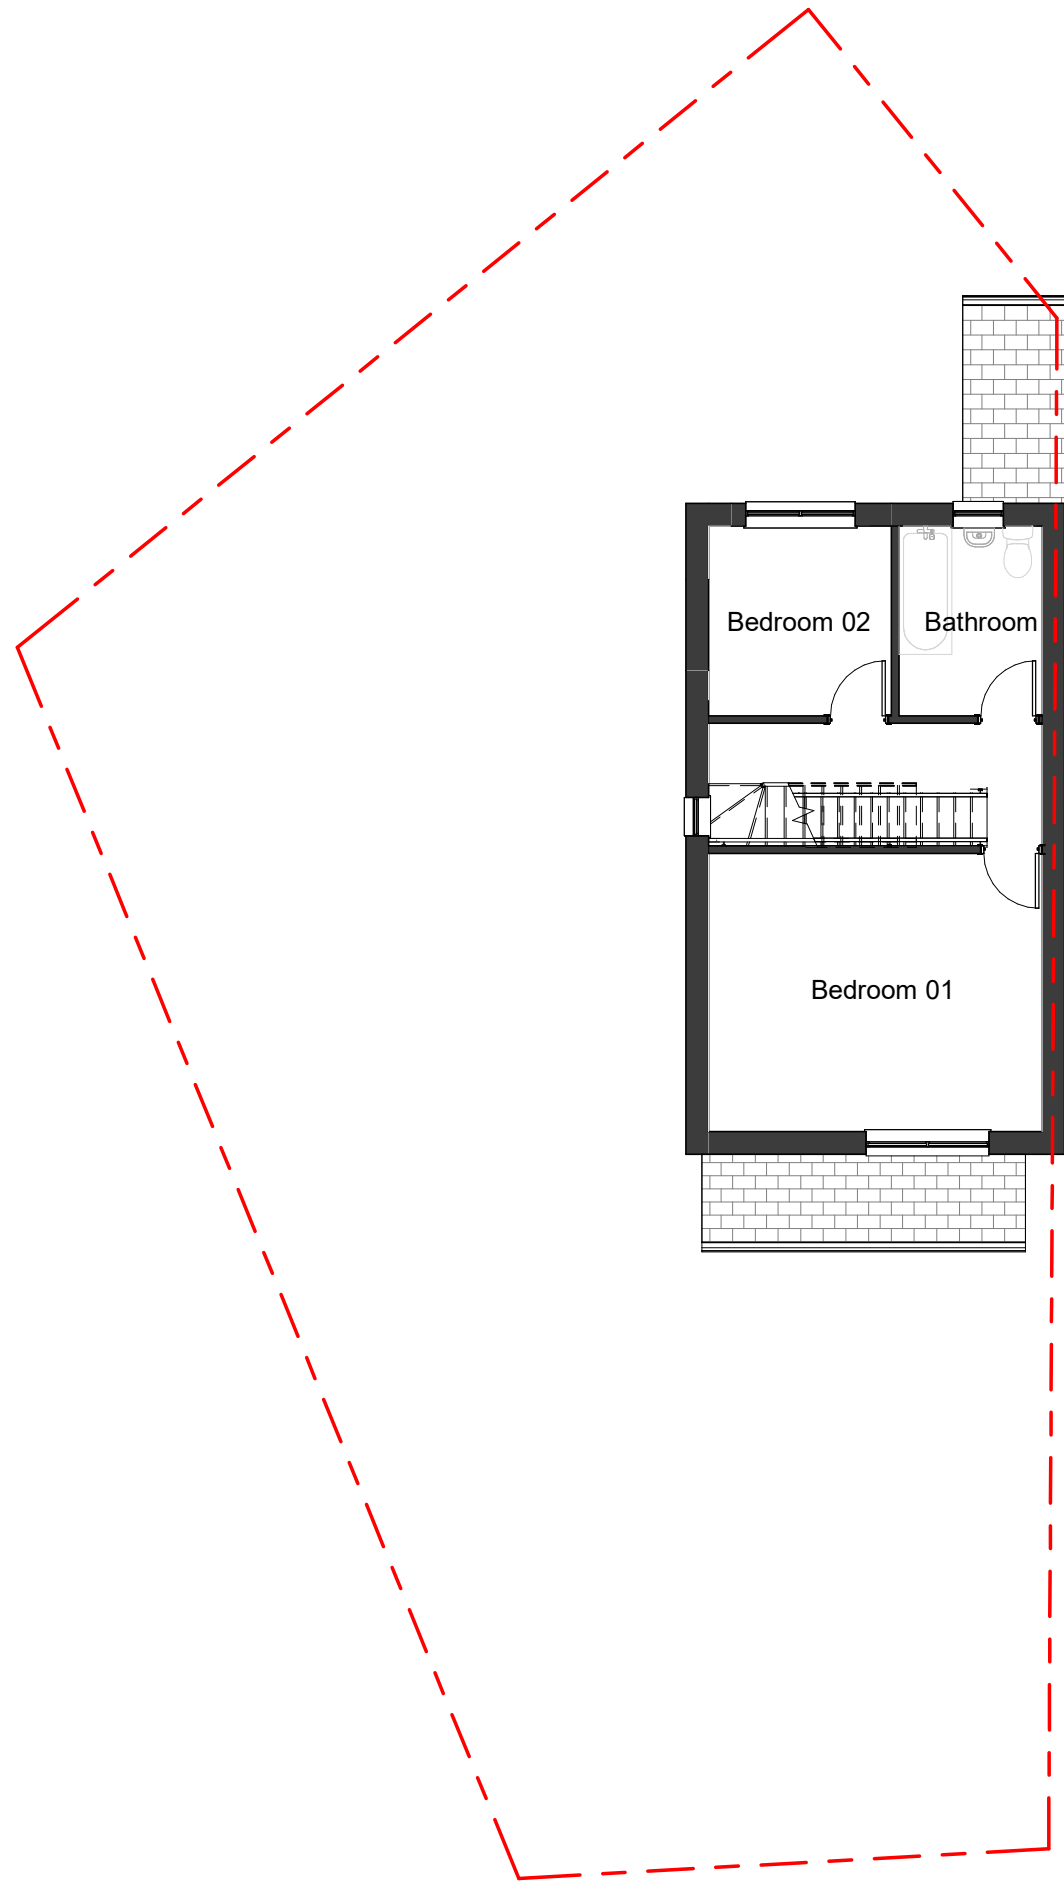


Existing First Floor Plan

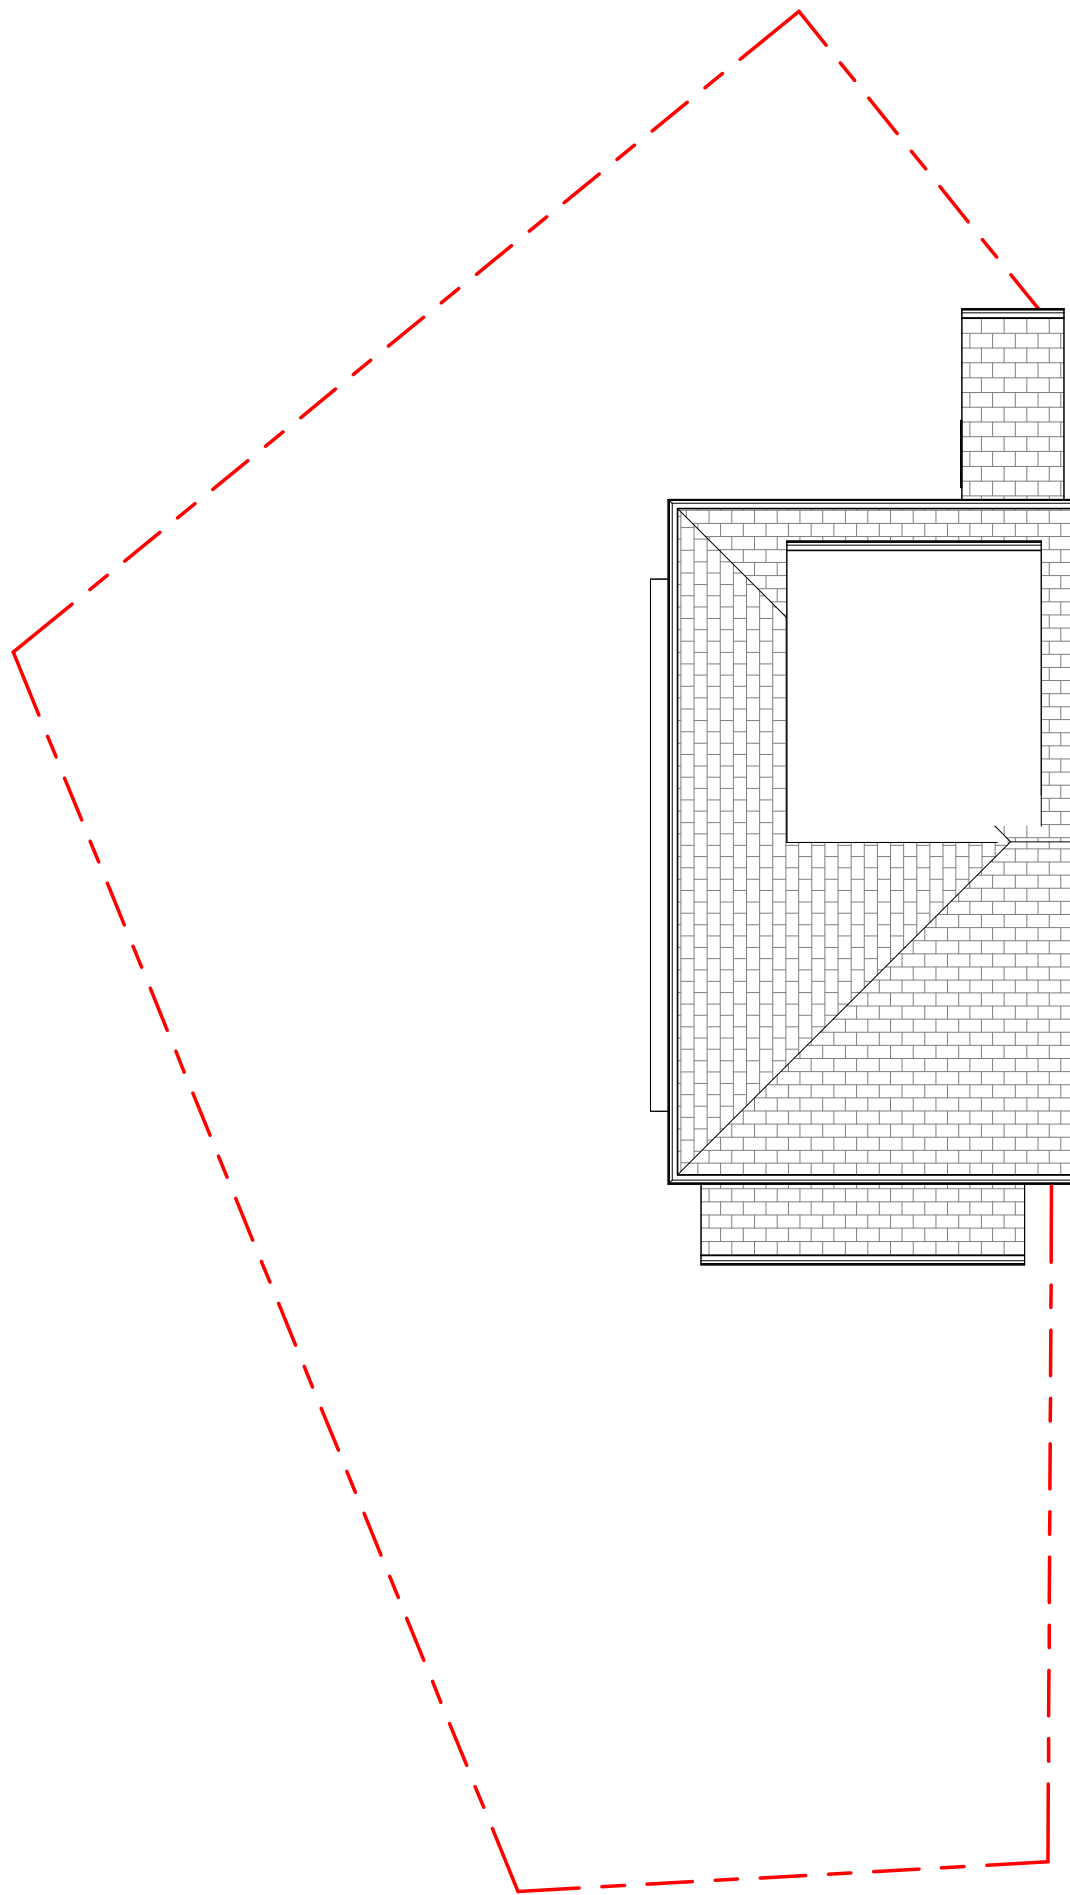

Existing Roof Plan

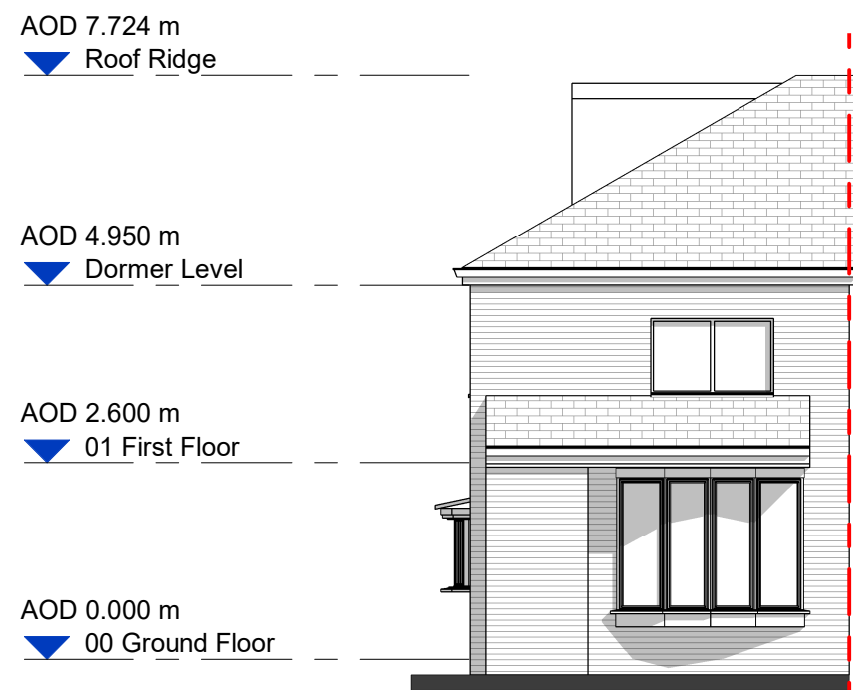


Existing South Elevation

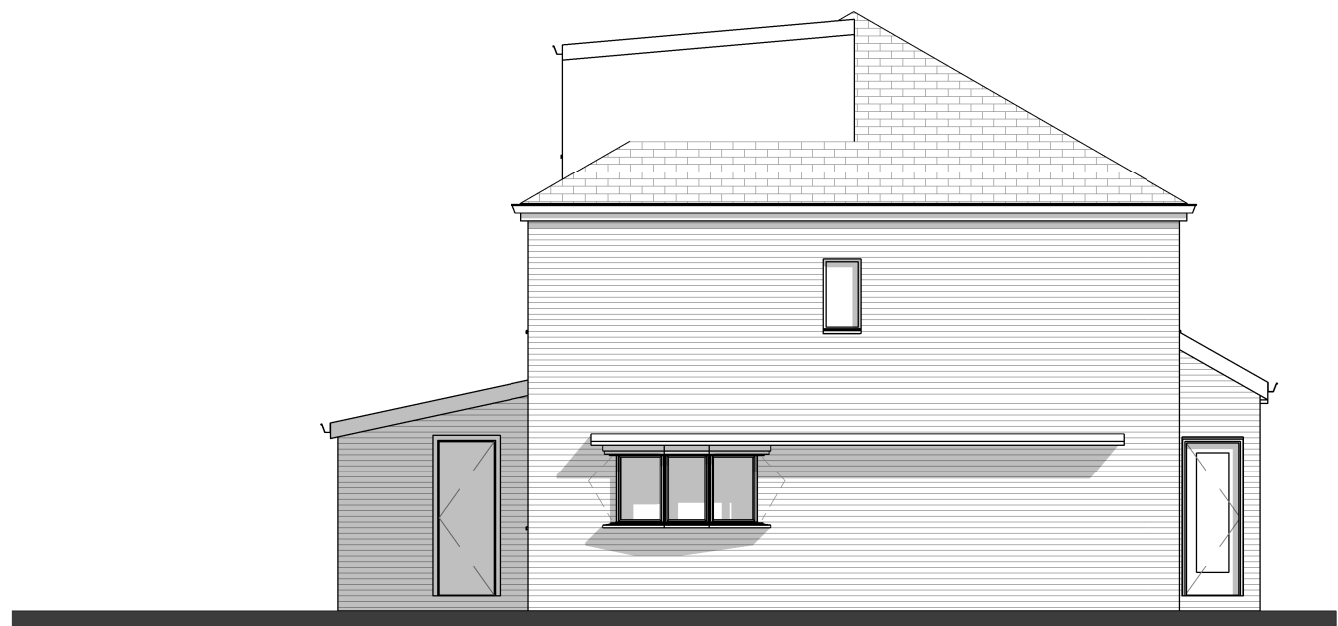



Existing West Elevation



Existing North Elevation

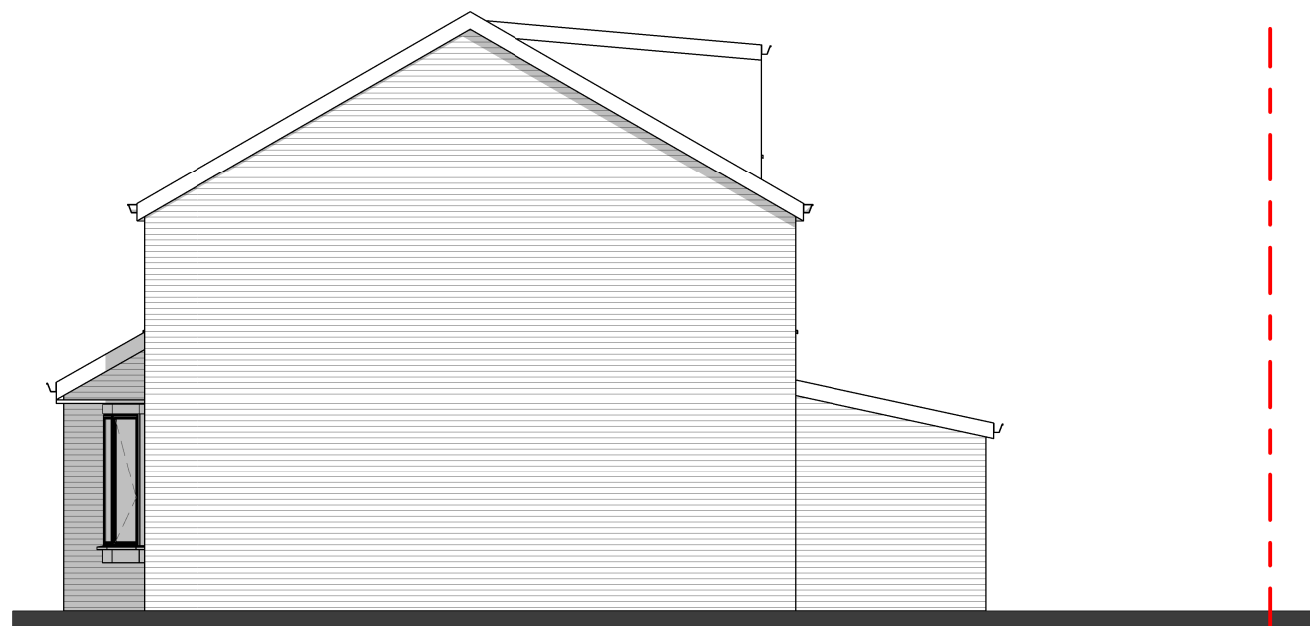

Existing East Elevation

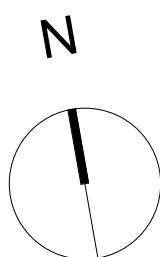 

REV.	DATE	AMENDMENT
P01	02.08.22	Issue for Planning
P02	23.01.2023	Issue for Planning

CLIENT
Mr P. Akhtar

PROJECT
1 Arundel Avenue, Rochdale

Scale @ A1 **1 : 100**
Status **Stage 2**
Drawn By **AR**
Date **23.01.2023**

Sheet Name:
**Existing:
Plans and Elevations**

STATUS	PURPOSE FOR ISSUE	Project NO.
S2	For Planning	1056
Project No.	Orig. Zone Level Type Role Dwg.No.	Rev.
1056	- SSQ - XX - XX - DR - A - 02101	P02

STUDIO SQUARE

The Studio. No. 90 New North Road, Huddersfield, HD1 5NE
Email. hello@studio-square.co.uk
Web. www.studio-square.co.uk