






PROPOSED FRONT ELEVATION:

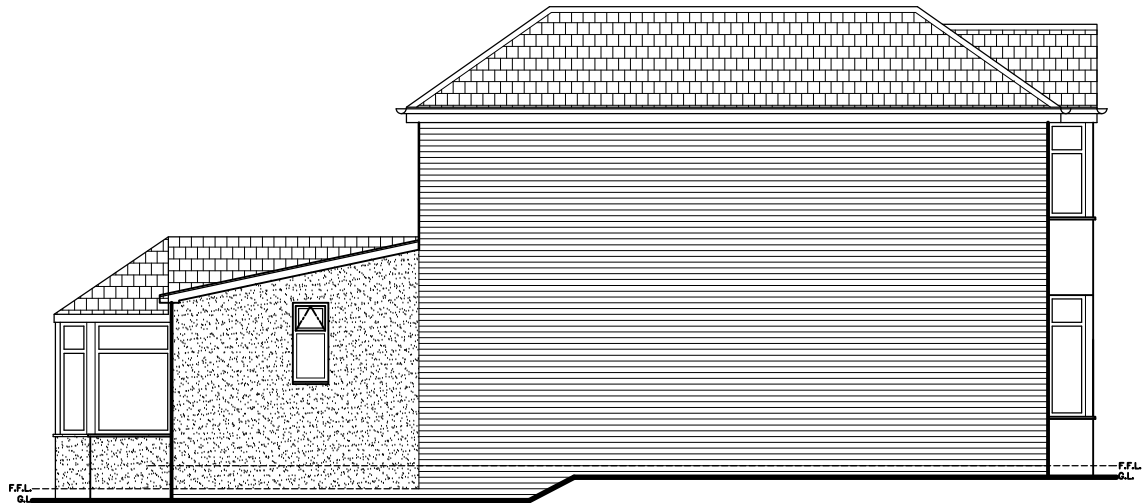

PROPOSED LEFT SIDE ELEVATION:

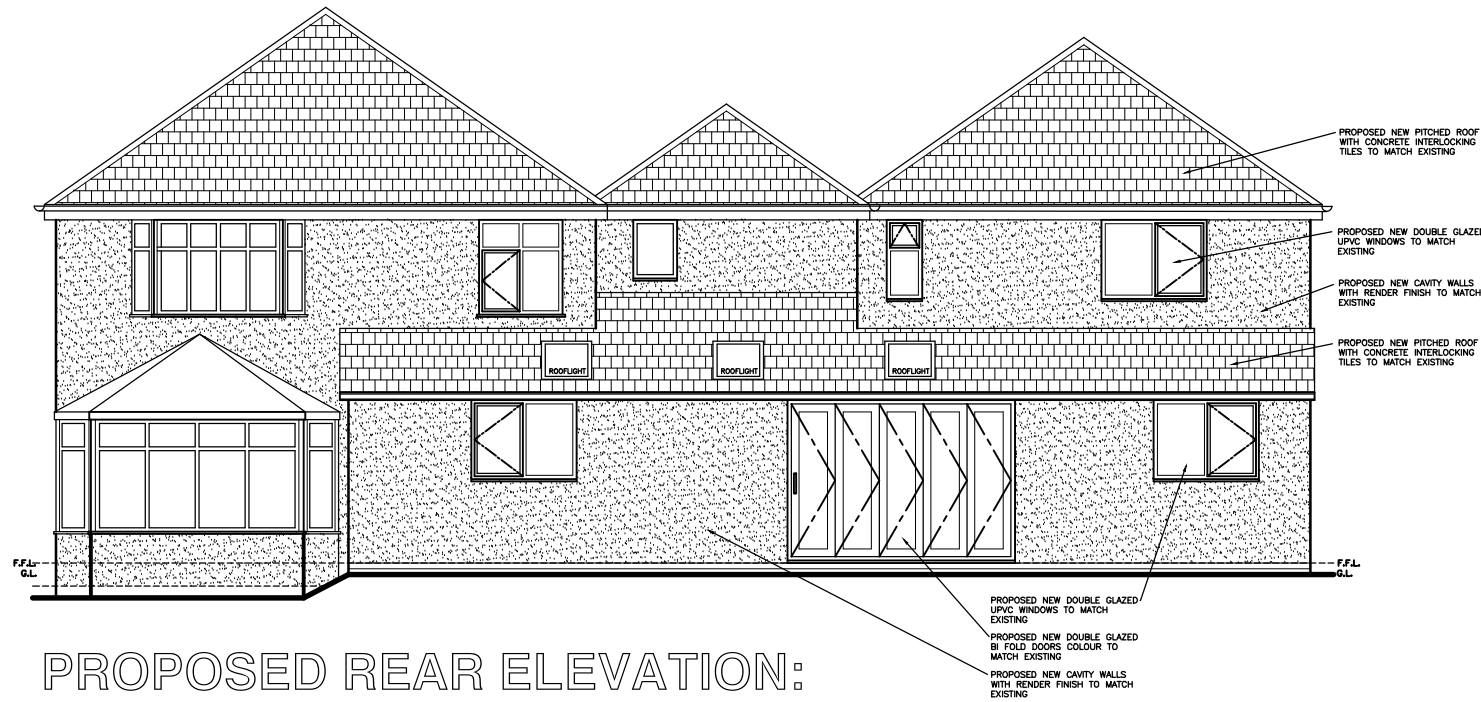

PROPOSED REAR ELEVATION:

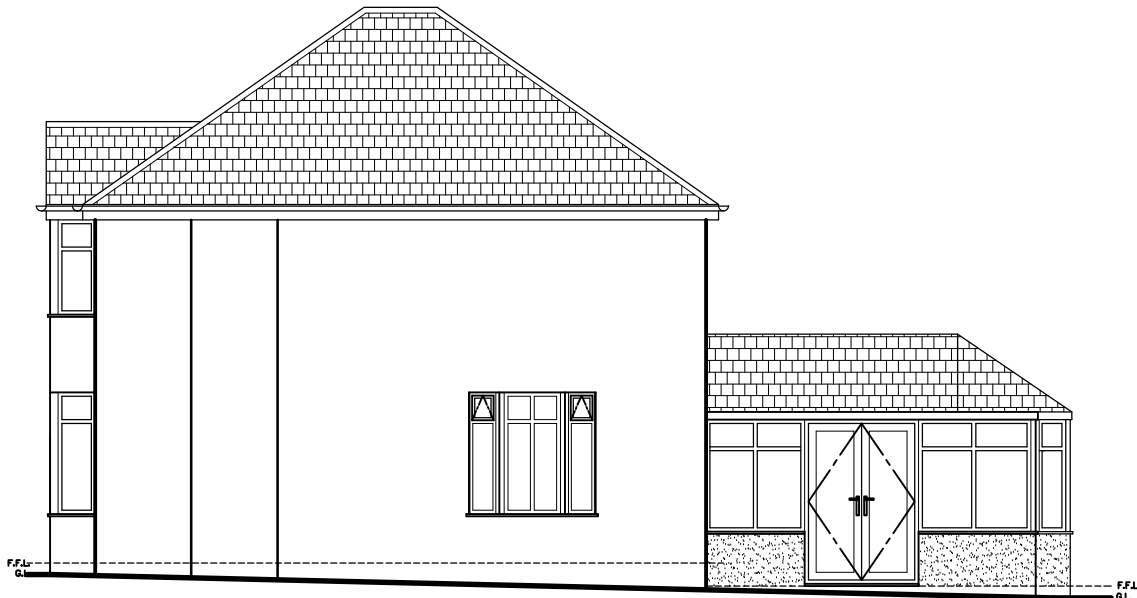

PROPOSED RIGHT ELEVATION:

PROPOSED ELEVATIONS:

COPYRIGHT RESERVED
This drawing is the property of Phil Corns Architectural Services Ltd. and must not be copied or used in whole or in part without their consent.
C.D.M.
Client and contractors working on projects lasting more than 30 days or involving more than 500 persons must fulfil their duties under the CDM Regulations 2015.
THIS DRAWING (OR ANY PART THEREOF) MAY NOT BE COPIED, TRANSMITTED OR DISCLOSED TO ANY THIRD PARTY OR UNAUTHORIZED PERSON WITHOUT THE PRIOR WRITTEN PERMISSION OF PHIL CORNS ARCHITECTURAL SERVICES LTD. THIS DRAWING IS TO BE READ IN CONJUNCTION WITH ALL OTHER RELEVANT DRAWINGS PREPARED BY CONSULTANTS AND SUB-CONTRACTORS. DO NOT SCALE FROM THIS DRAWING. WORK ONLY TO PRINTED DIMENSIONS. REPORT ANY DISCREPANCIES TO PHIL CORNS ARCHITECTURAL SERVICES LTD OR REPRESENTATIVES THEREOF.
ONCE PRINTED AND DISTRIBUTED THIS DOCUMENT IS ASSUMED UNCONTROLLED.
ALL DIMENSIONS AND LEVELS ARE TO BE CHECKED ON SITE.



B FEB.23 AMENDED TO PLANNERS COMMENTS
A FEB.23 AMENDED TO PLANNERS COMMENTS

revises to description

STATUS	Information ☒	Comment ☐	Approval ☐
	Tender ☐	Construction ☐	As-Built ☐
PROJECT NUMBER	2023_01_01	SCALE	1:100
DRAWN BY	PAC	CHECKED BY	-
		DATE	JAN.23
DRAWING NUMBER	2023_01_01 - 09	REV.	B



PROJECT
MR & MRS LAWSON
1156 MANCHESTER ROAD
CASTLETON
ROCHDALE
OL11 2XZ
DRAWING
PROPOSED:
ELEVATIONS

PAC

PAC