



(A) Existing Front Elevation




(B) Existing Side Elevation




(C) Existing Side Elevation




(D) Existing Rear Elevation

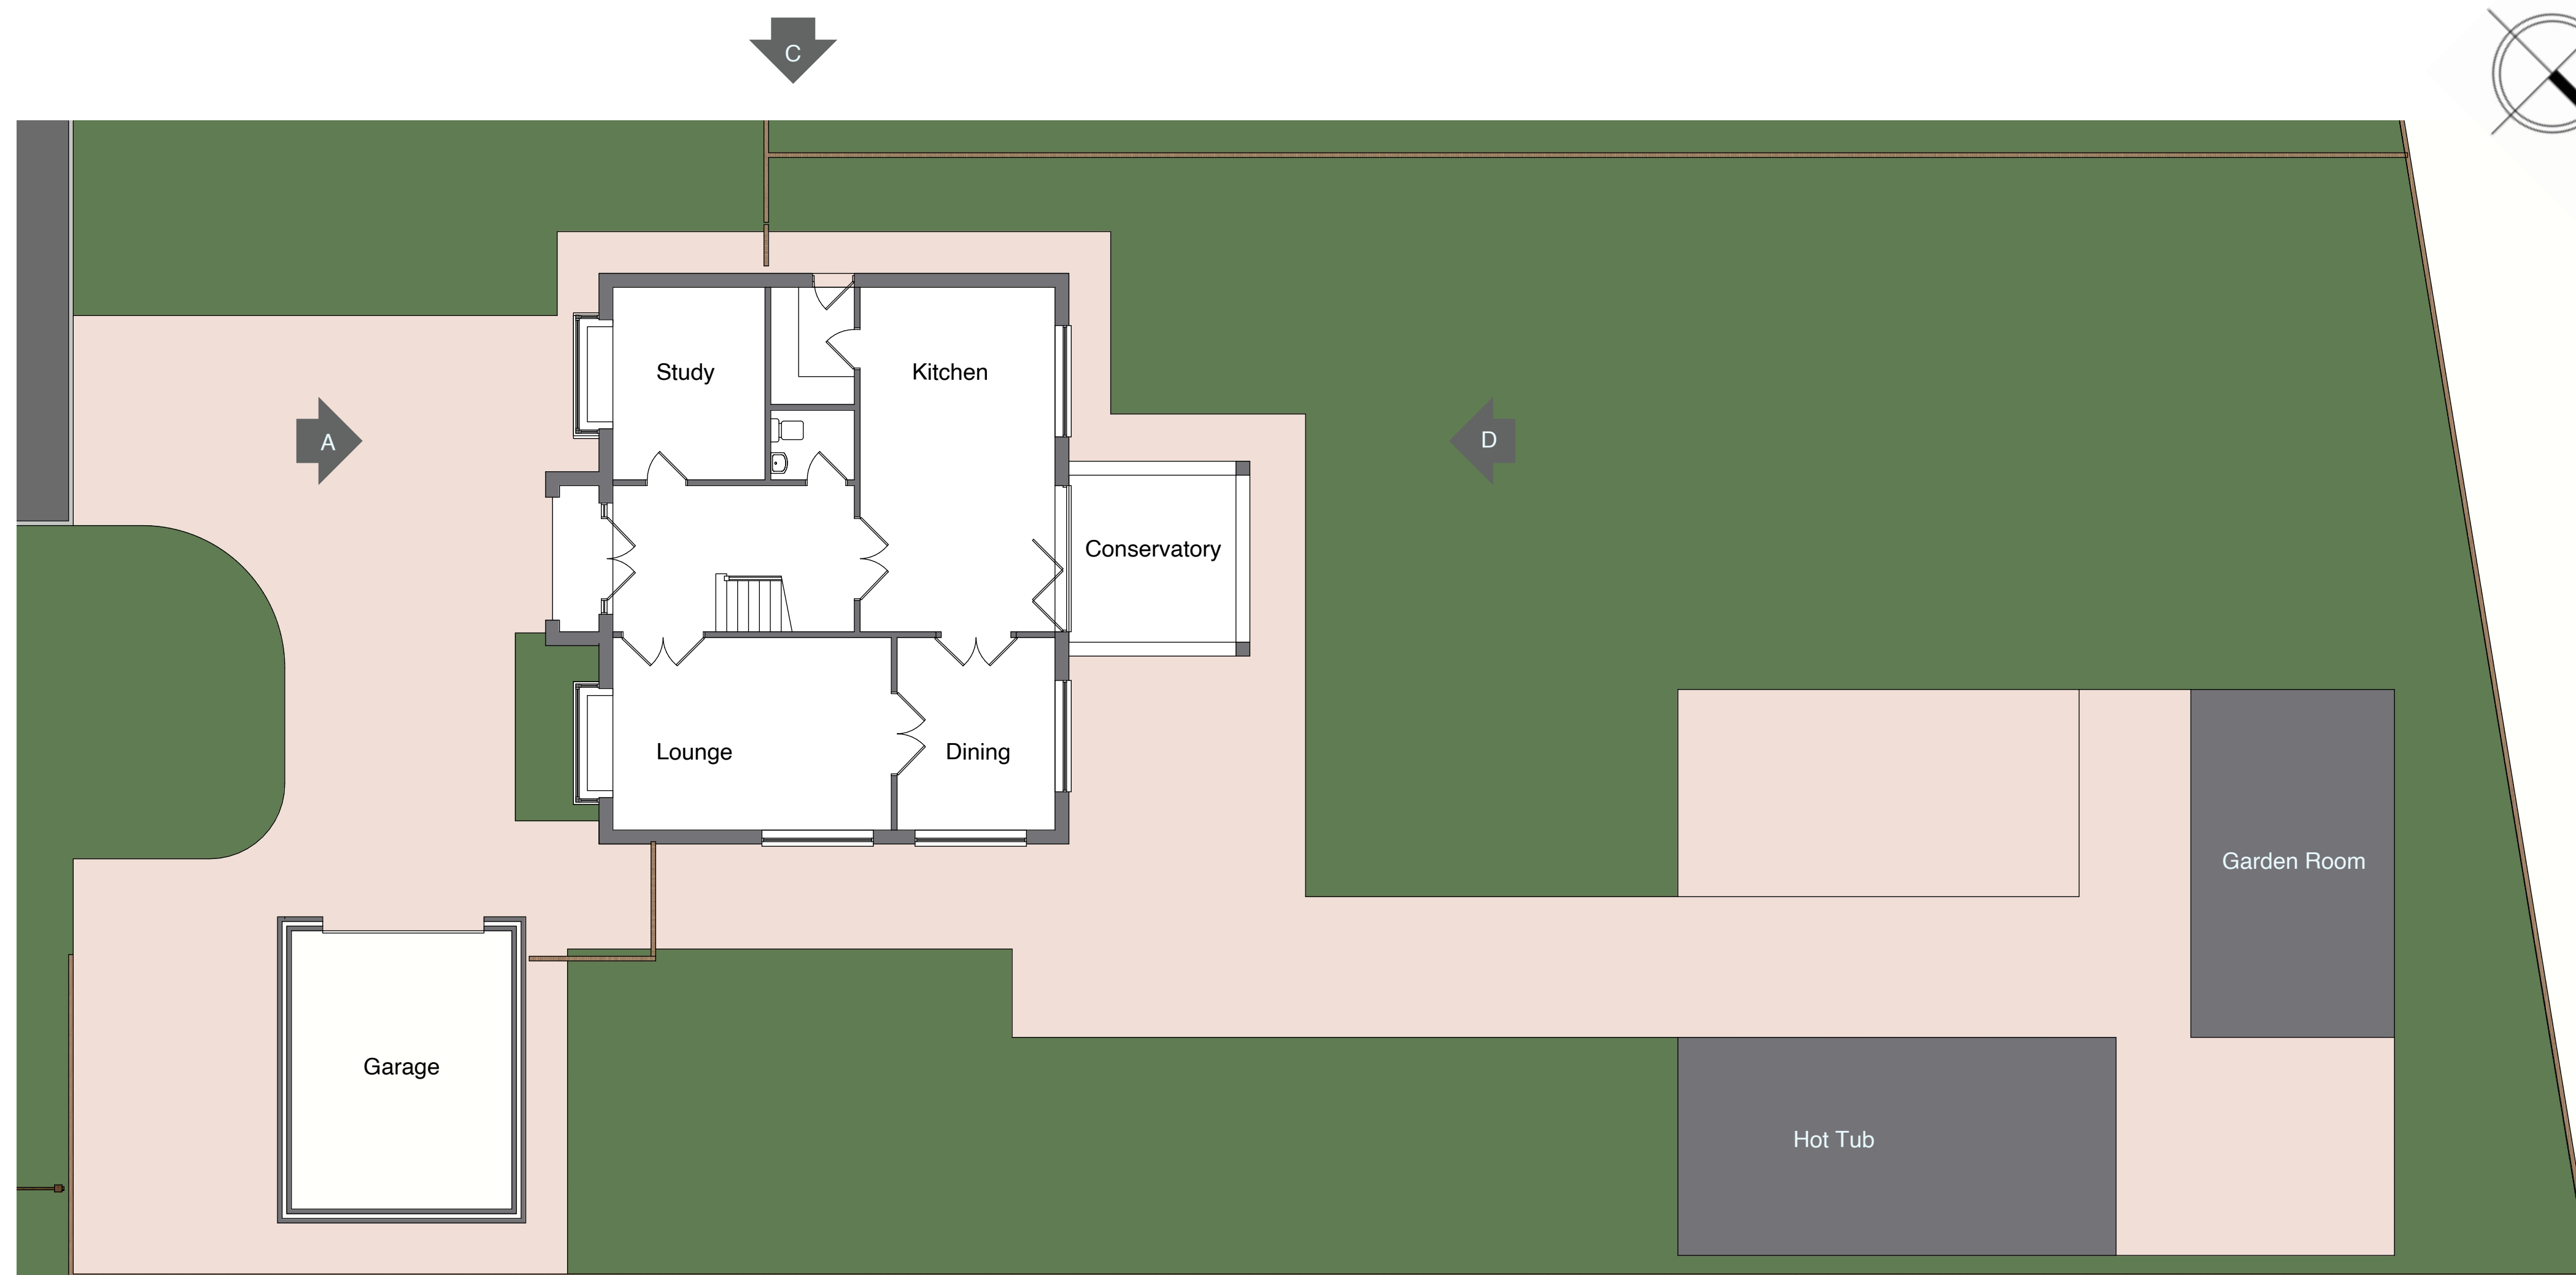

Existing Site Plan 1:100 @ A1

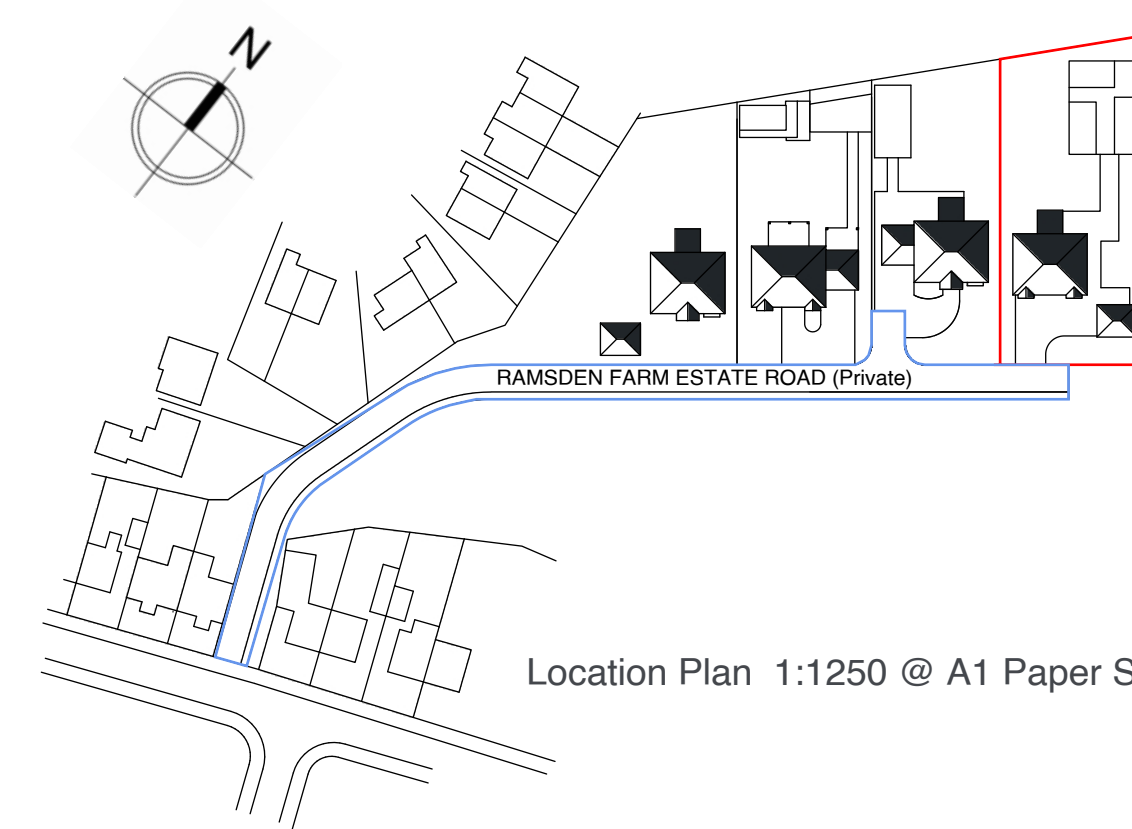

Location Plan 1:1250 @ A1 Paper Size

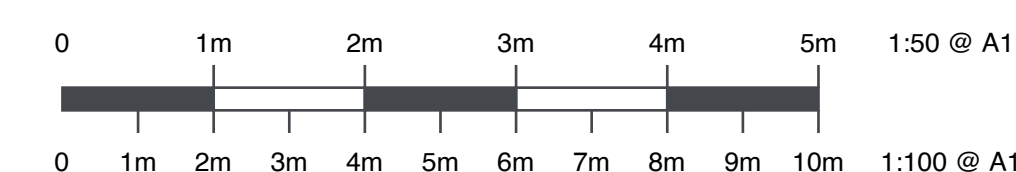






(A) Proposed Side Elevation

(B) Proposed Rear Elevation




(C) Proposed Front Elevation


(D) Proposed Side Elevation

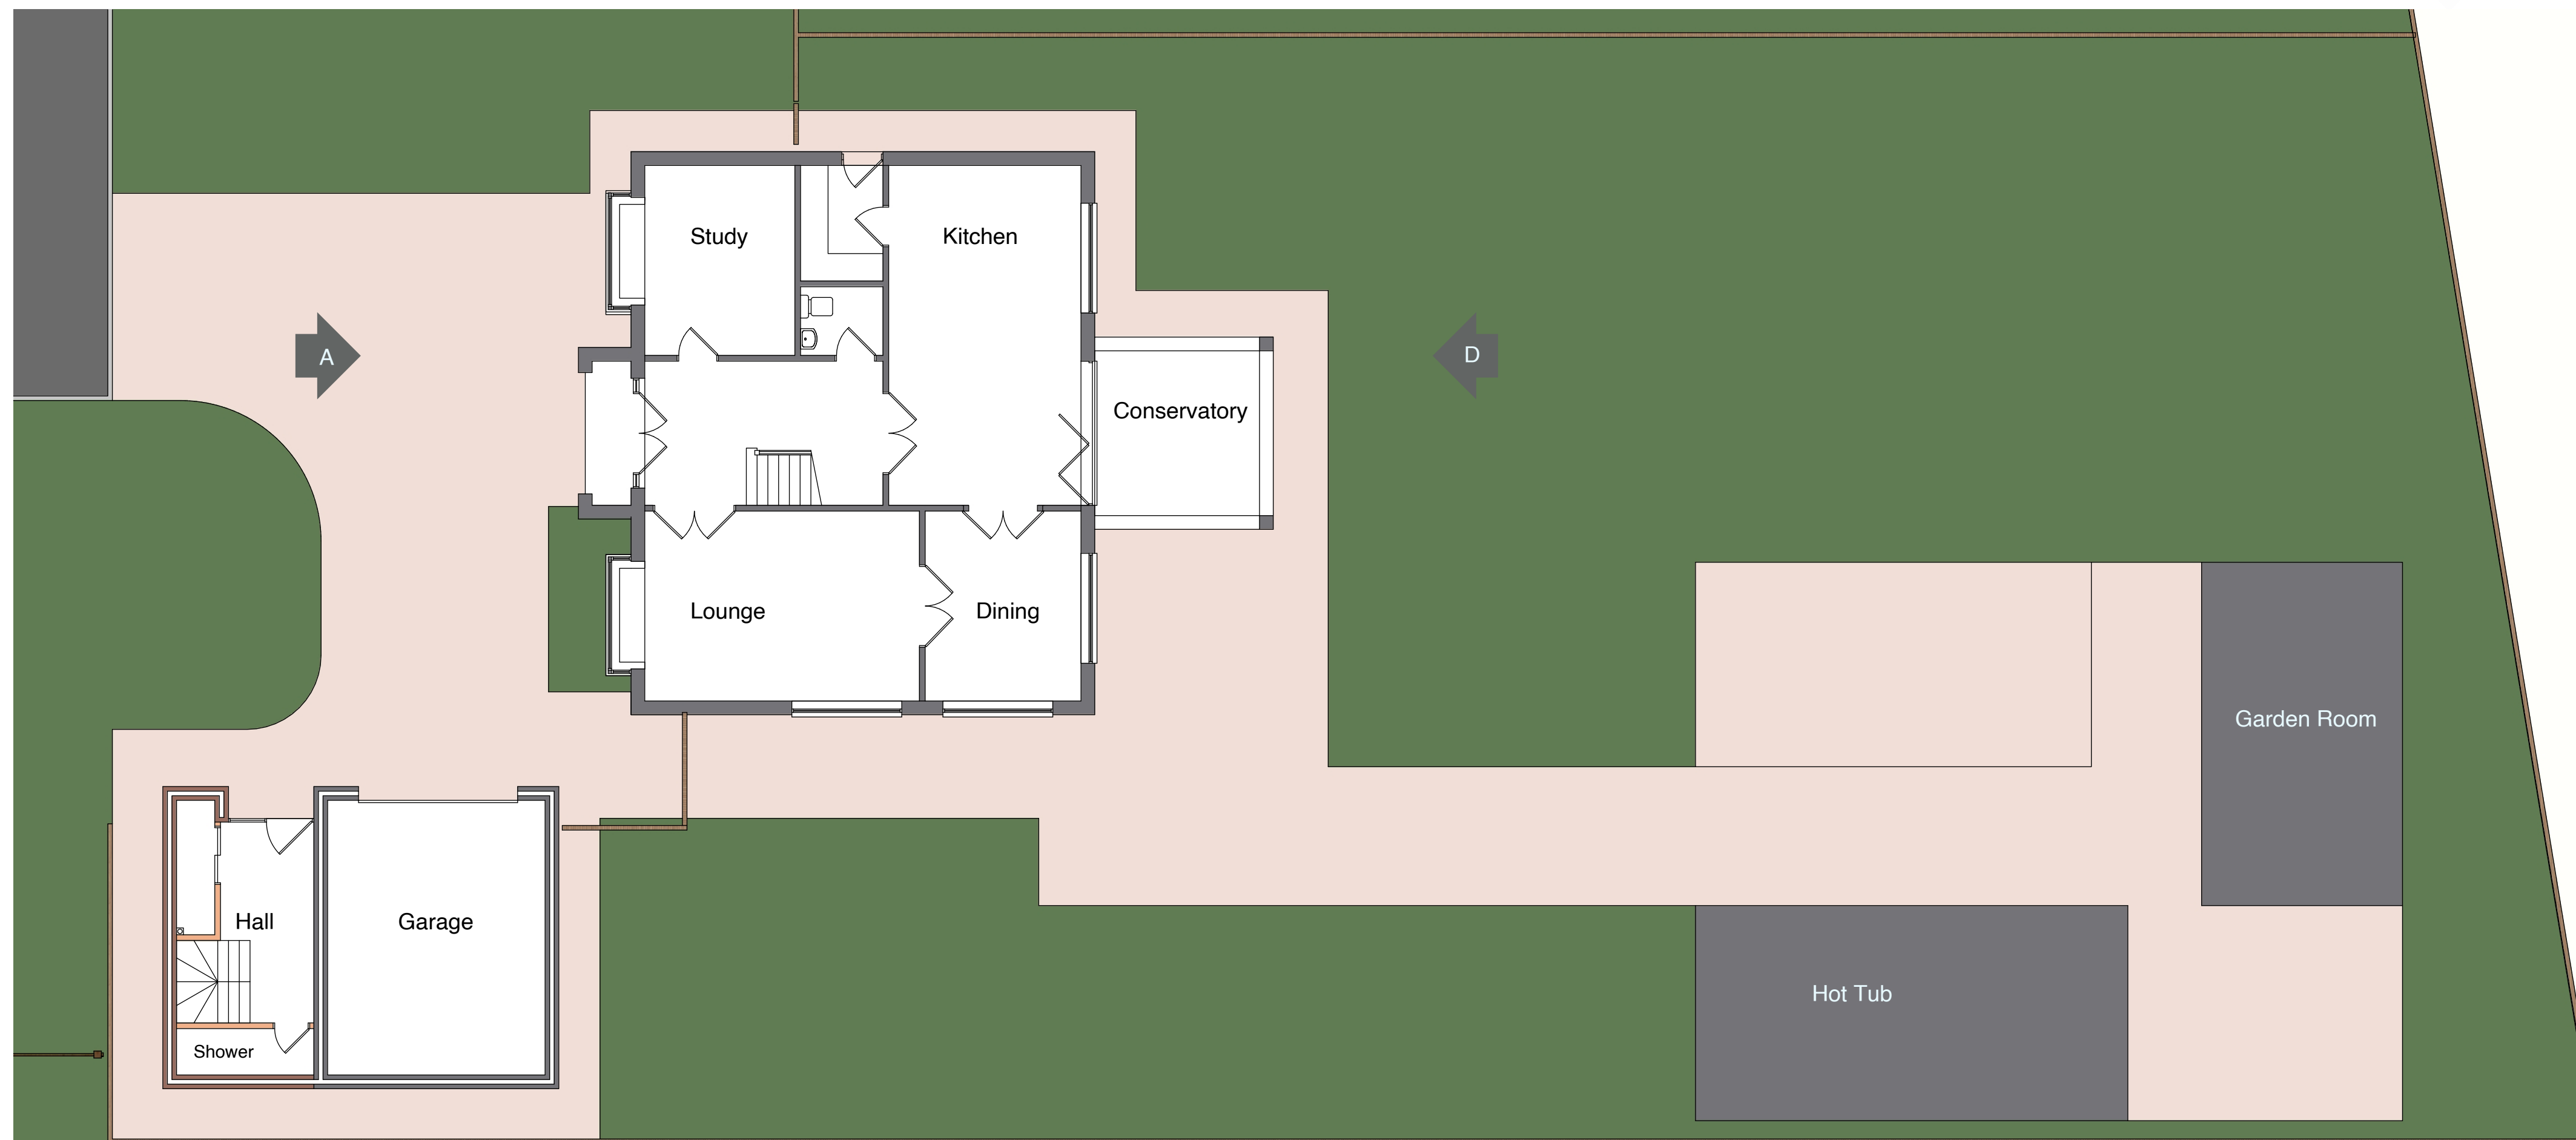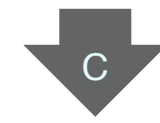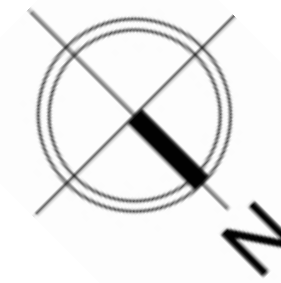


Proposed Site Plan 1:100 @ A1

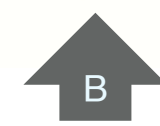


A: 1/12/2022 Amended to planning officers request. Proposed elevations renamed.

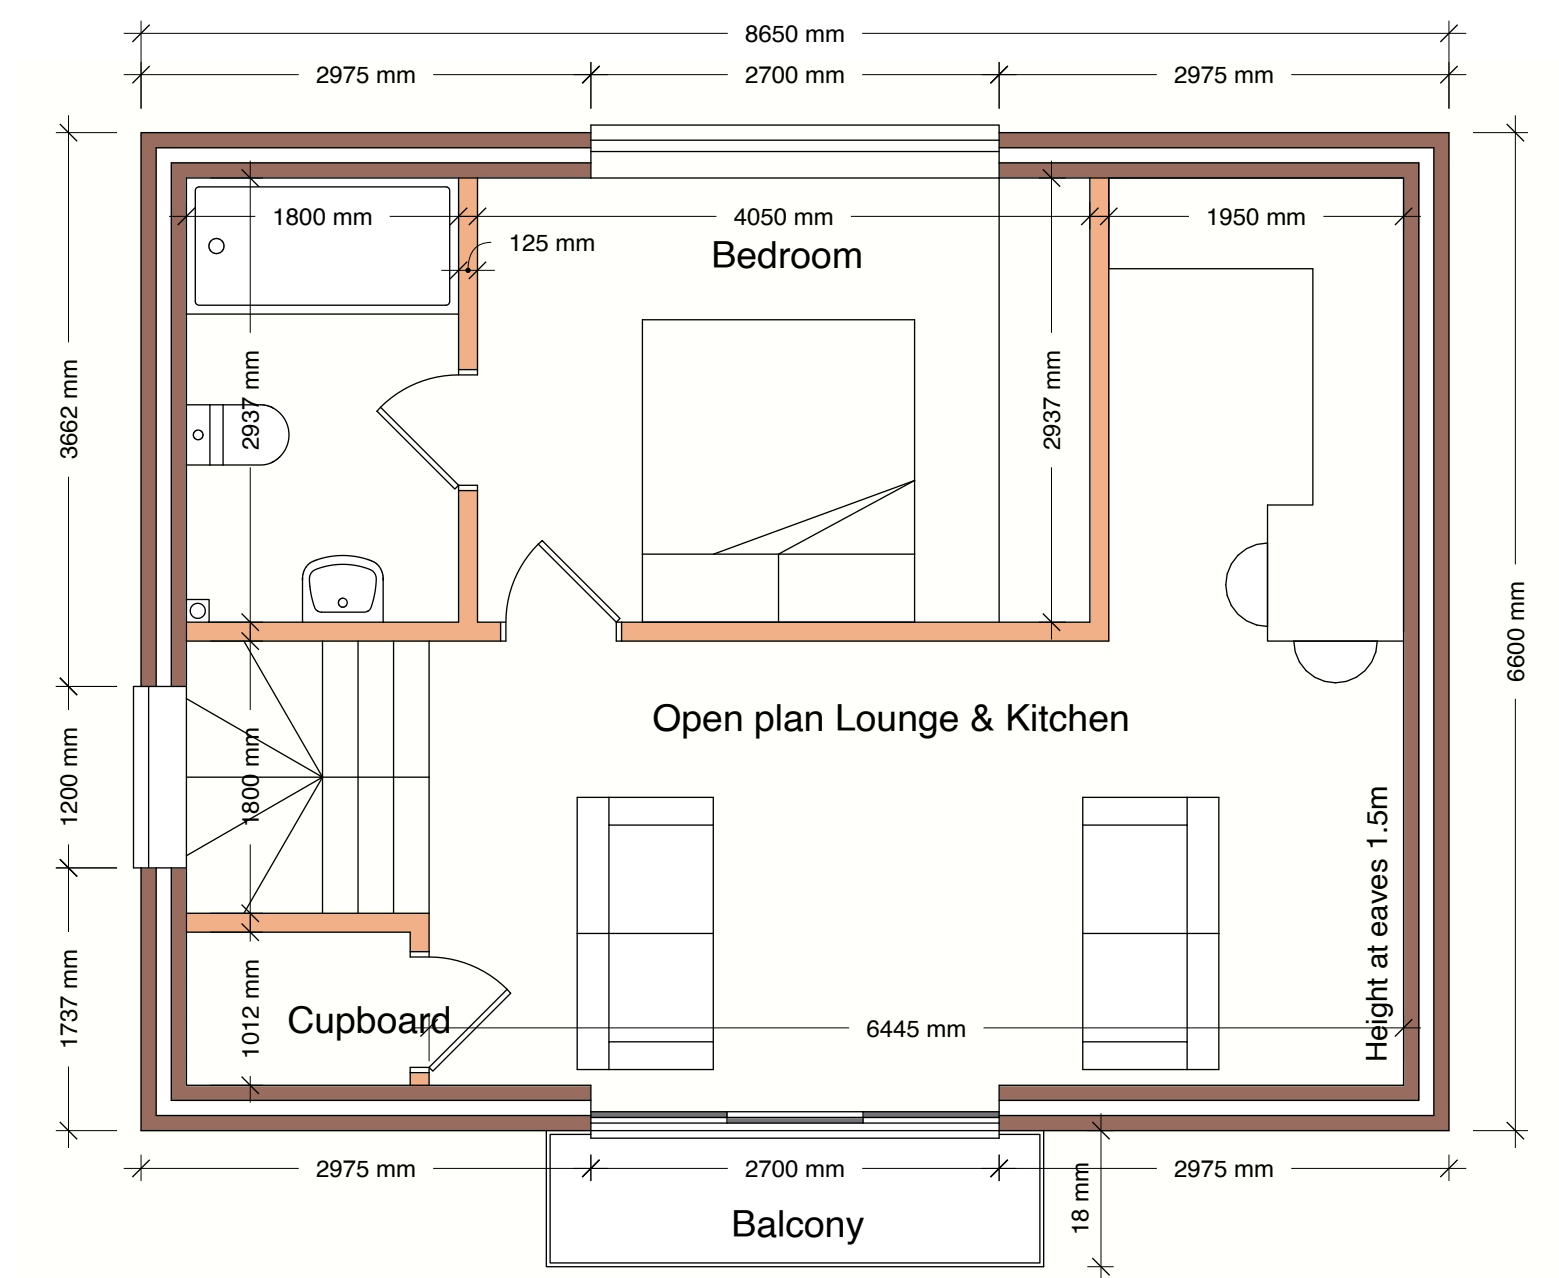


Proposed First Floor

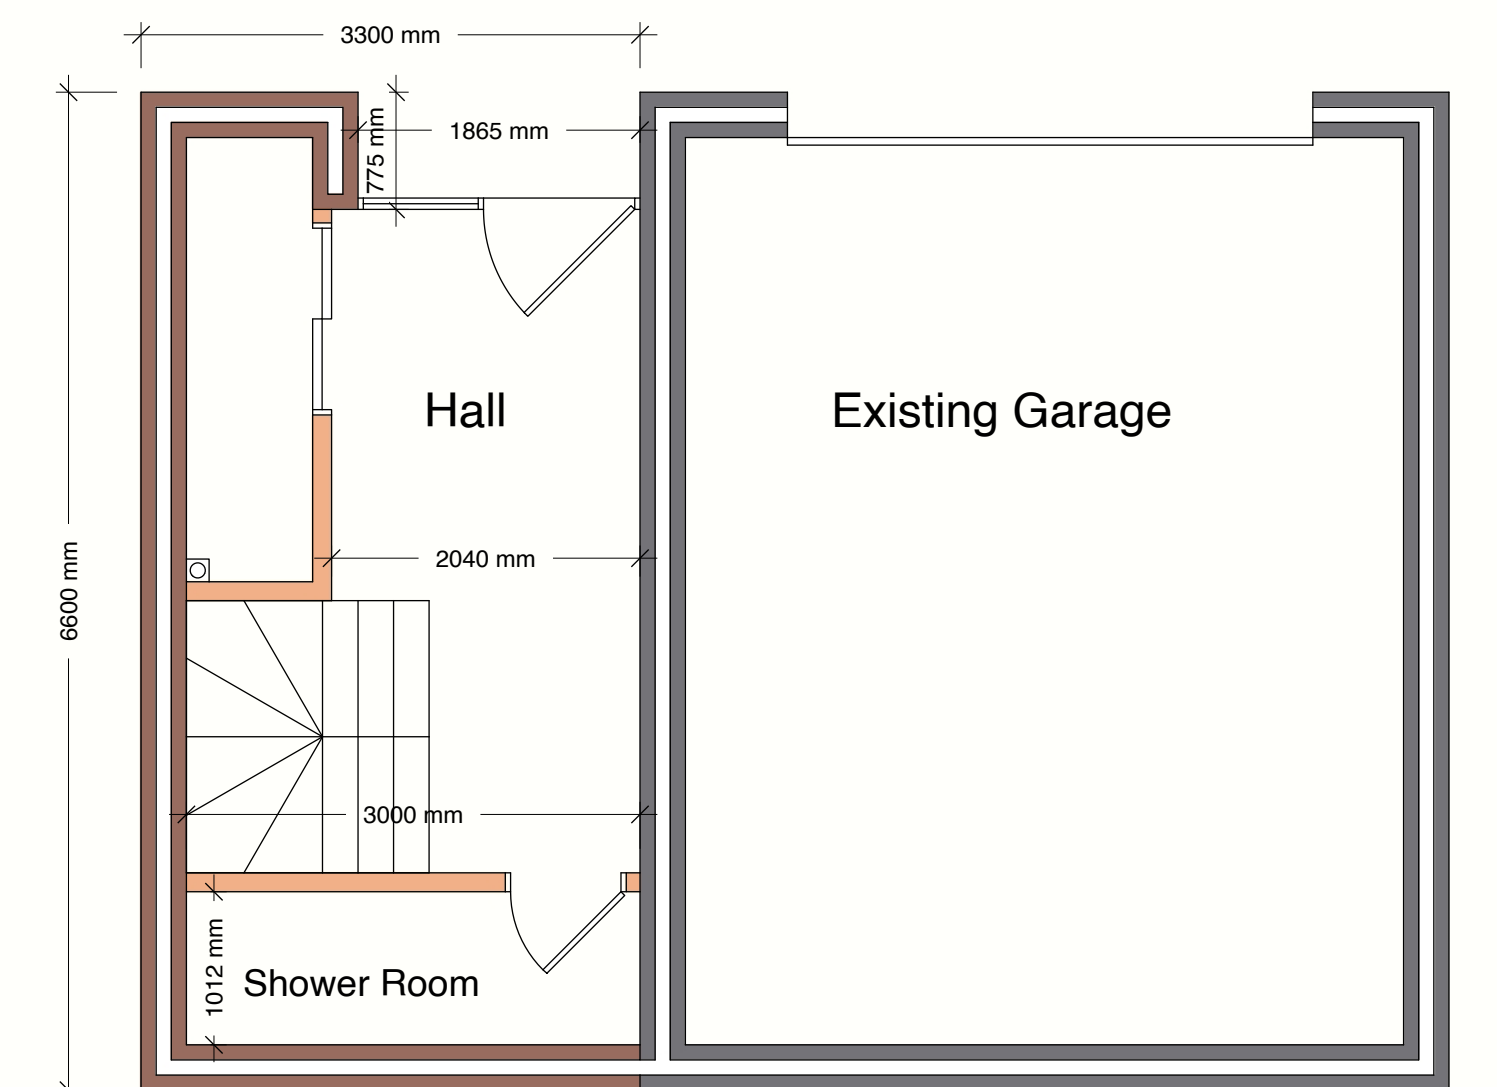

Proposed Ground Floor

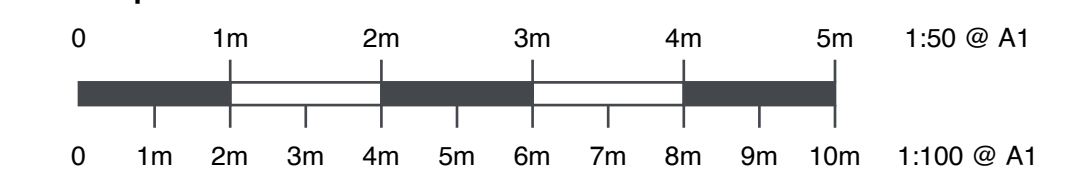



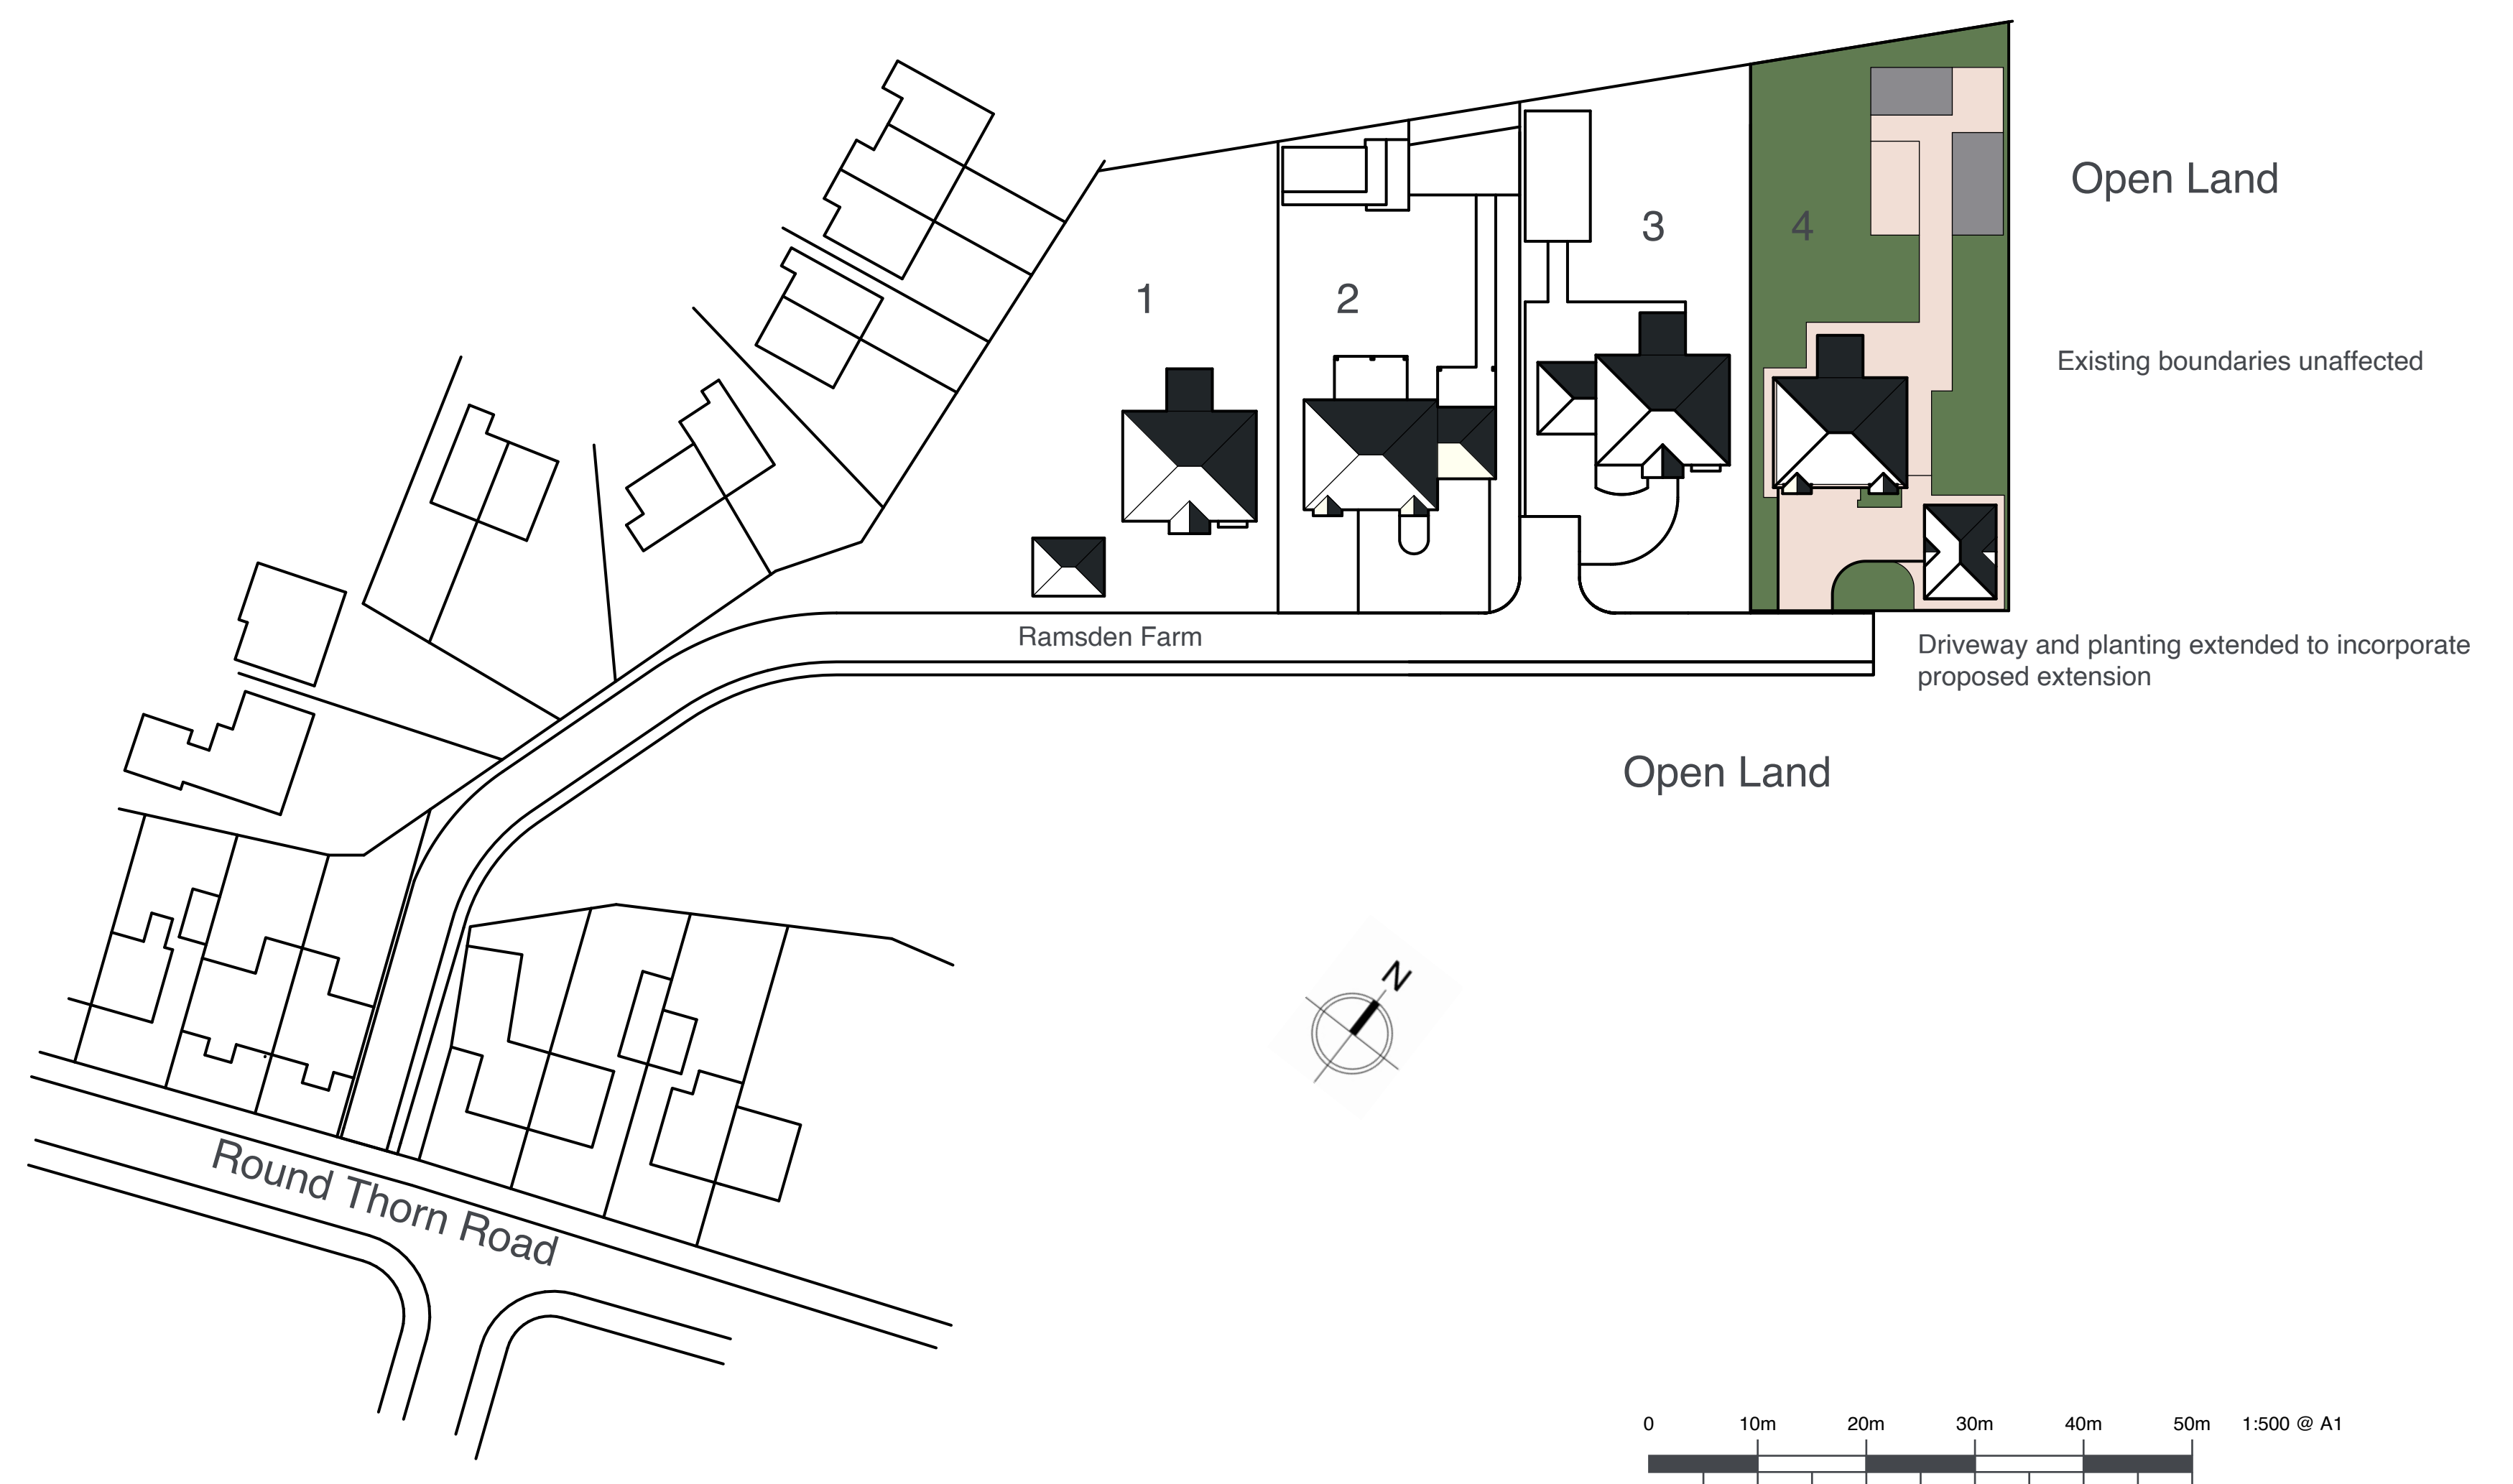

A: 1/12/2022 Amended to planning officers request. Existing & Proposed Site Plans added at 1:500 Scale

4 Ramsden Farm

Proposed Garage Extension

Existing & Proposed Block Plans

Client: Tim Ainsworth

Scale: 1:500 @ A1

Date: October 2022

Dwg Ref:

6383_4RF4A

watergrove CGI
architectural visuals
07904 971504
3d@watergrove.co.uk
www.watergrove.co.uk