




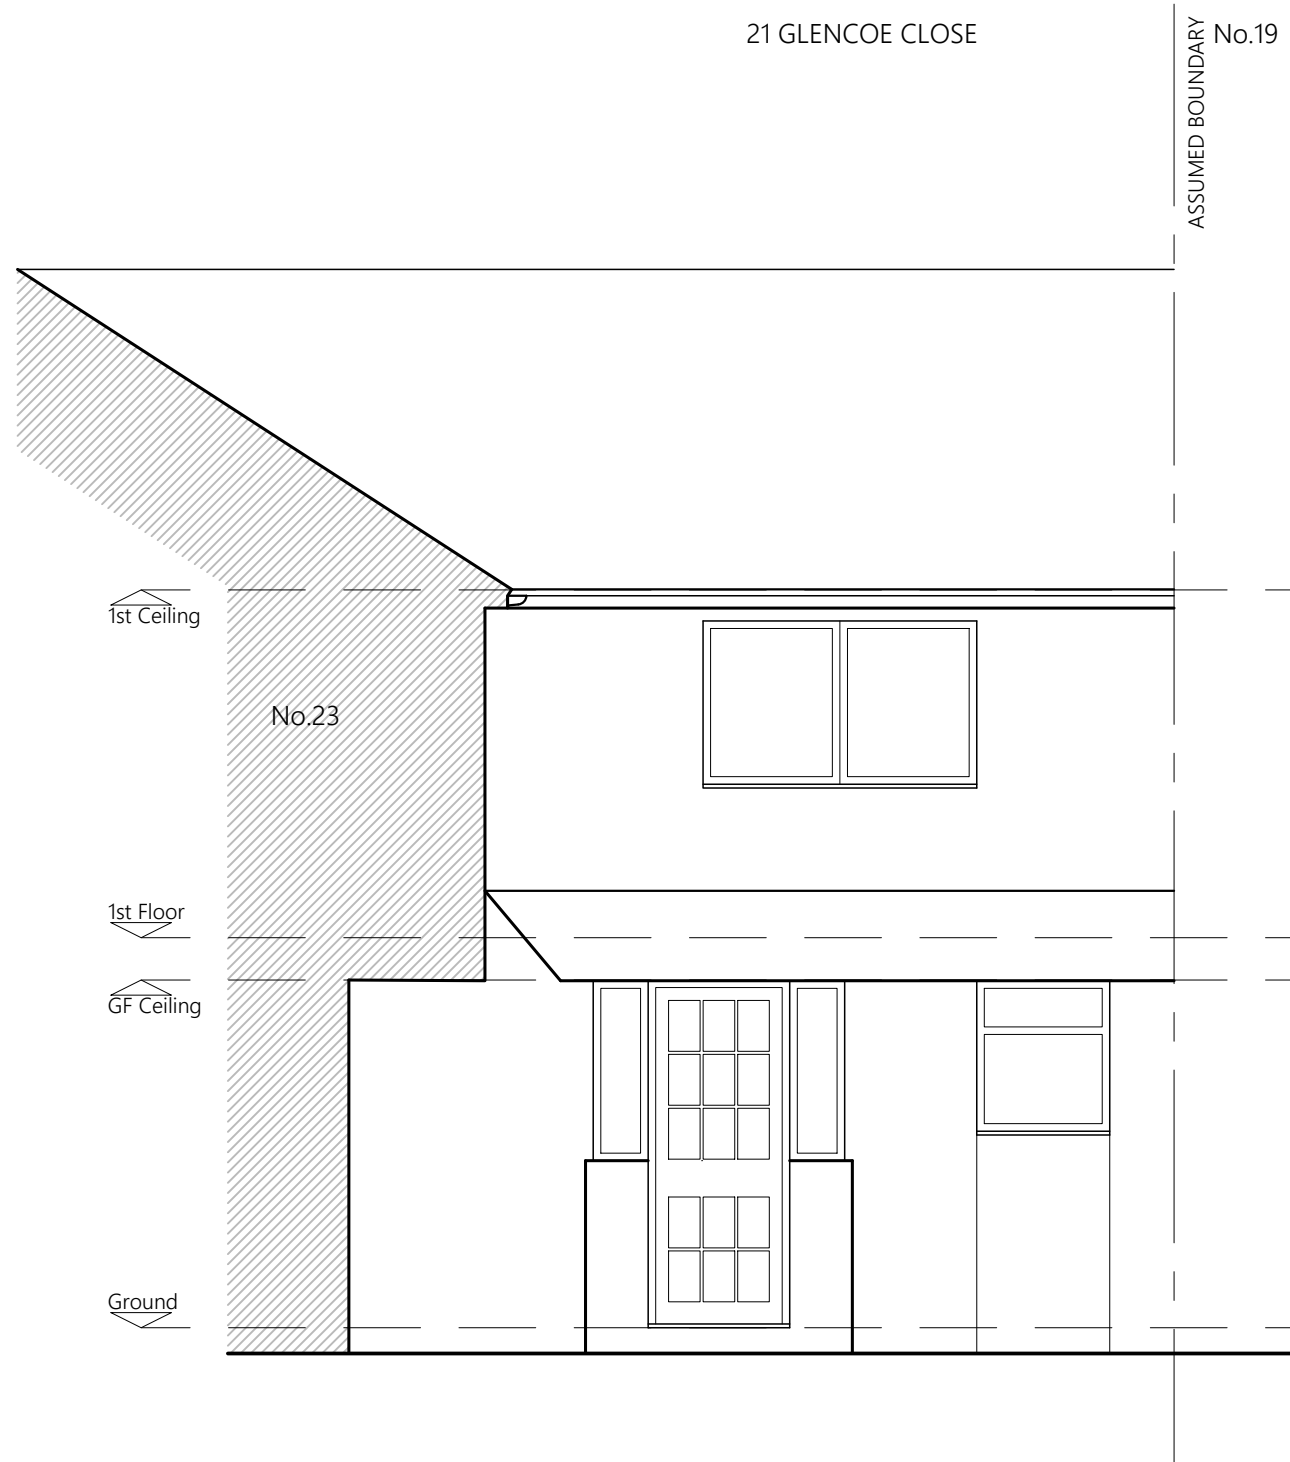


PROPOSED FRONT ELEVATION
NO CHANGE

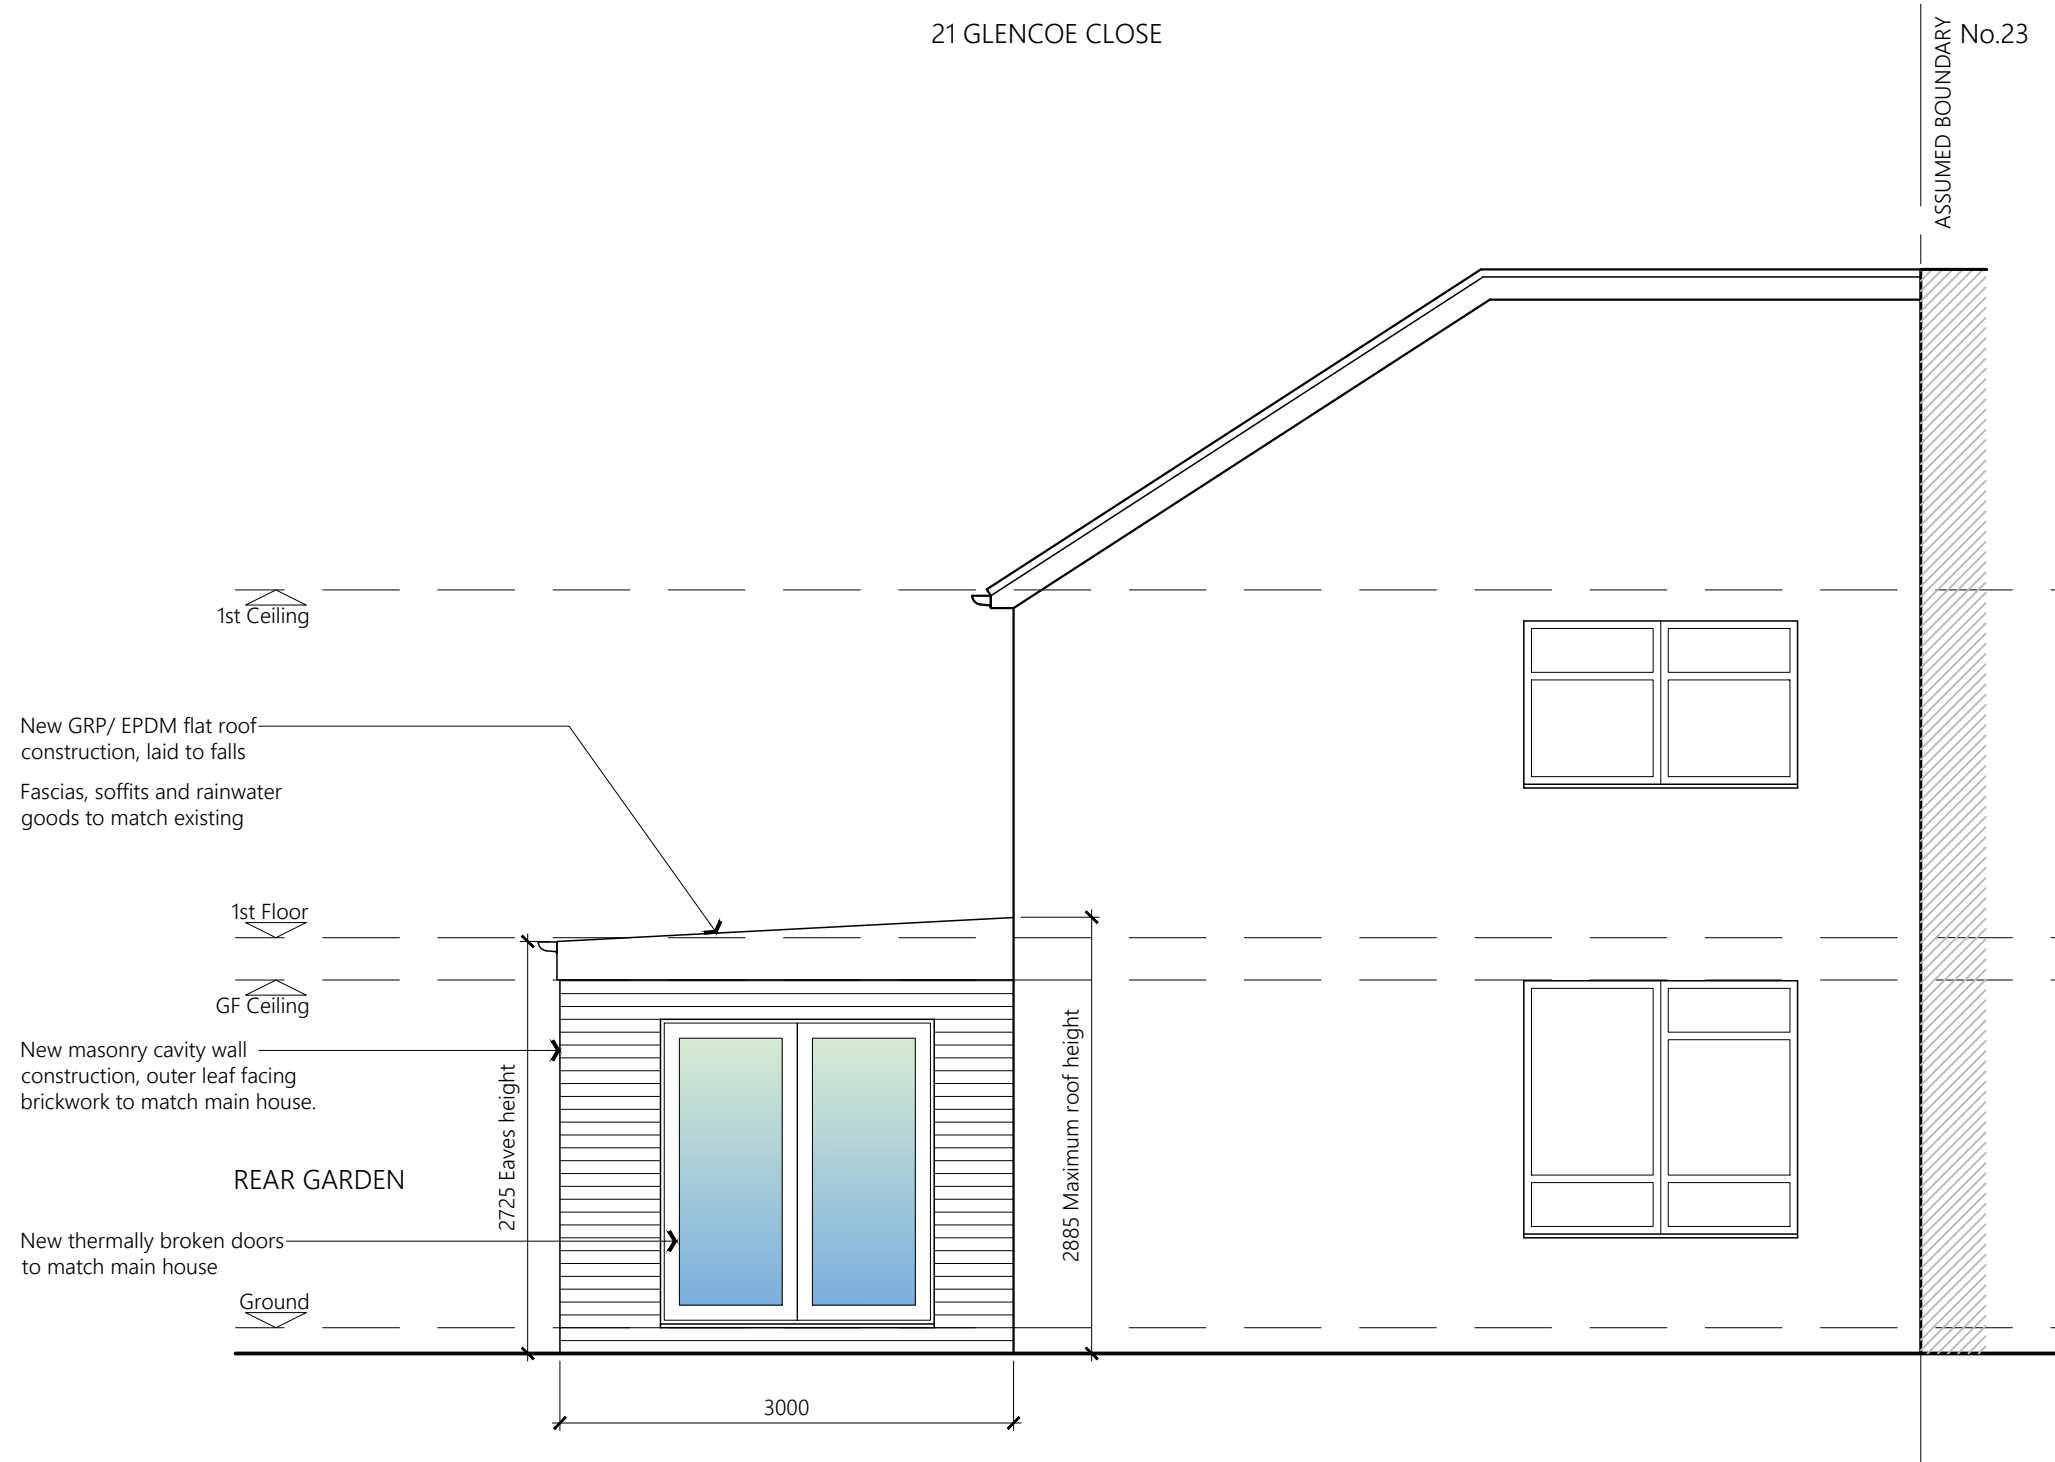


PROPOSED SIDE ELEVATION

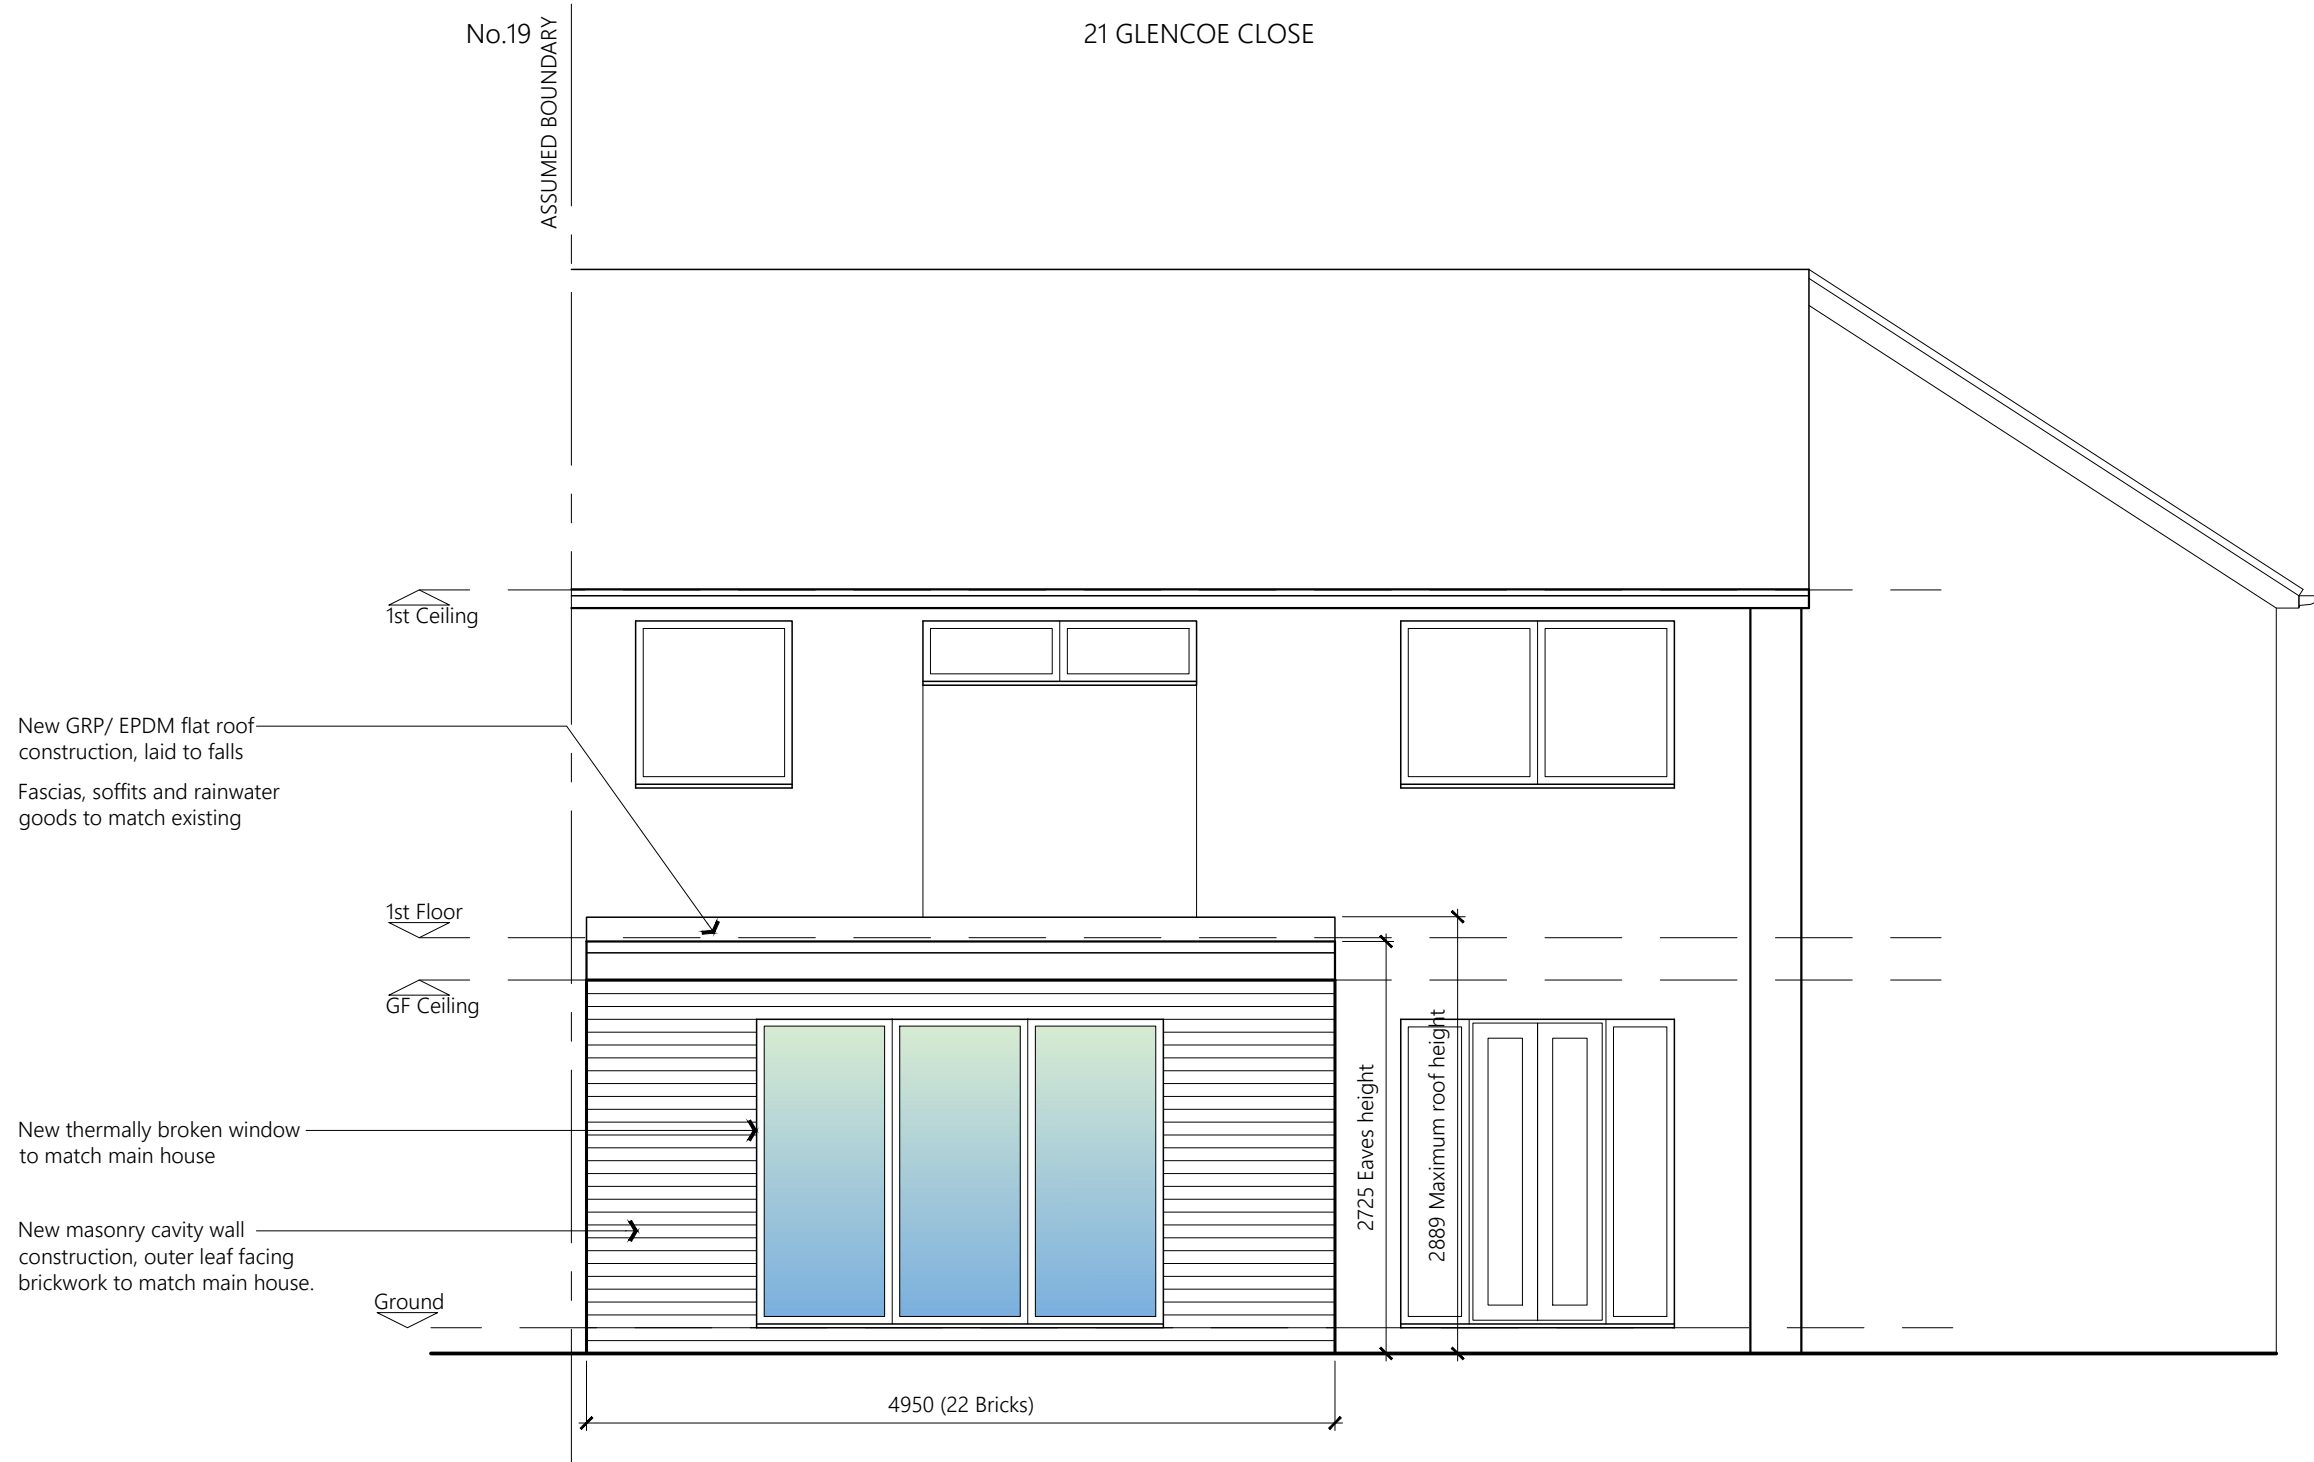

PROPOSED REAR ELEVATION

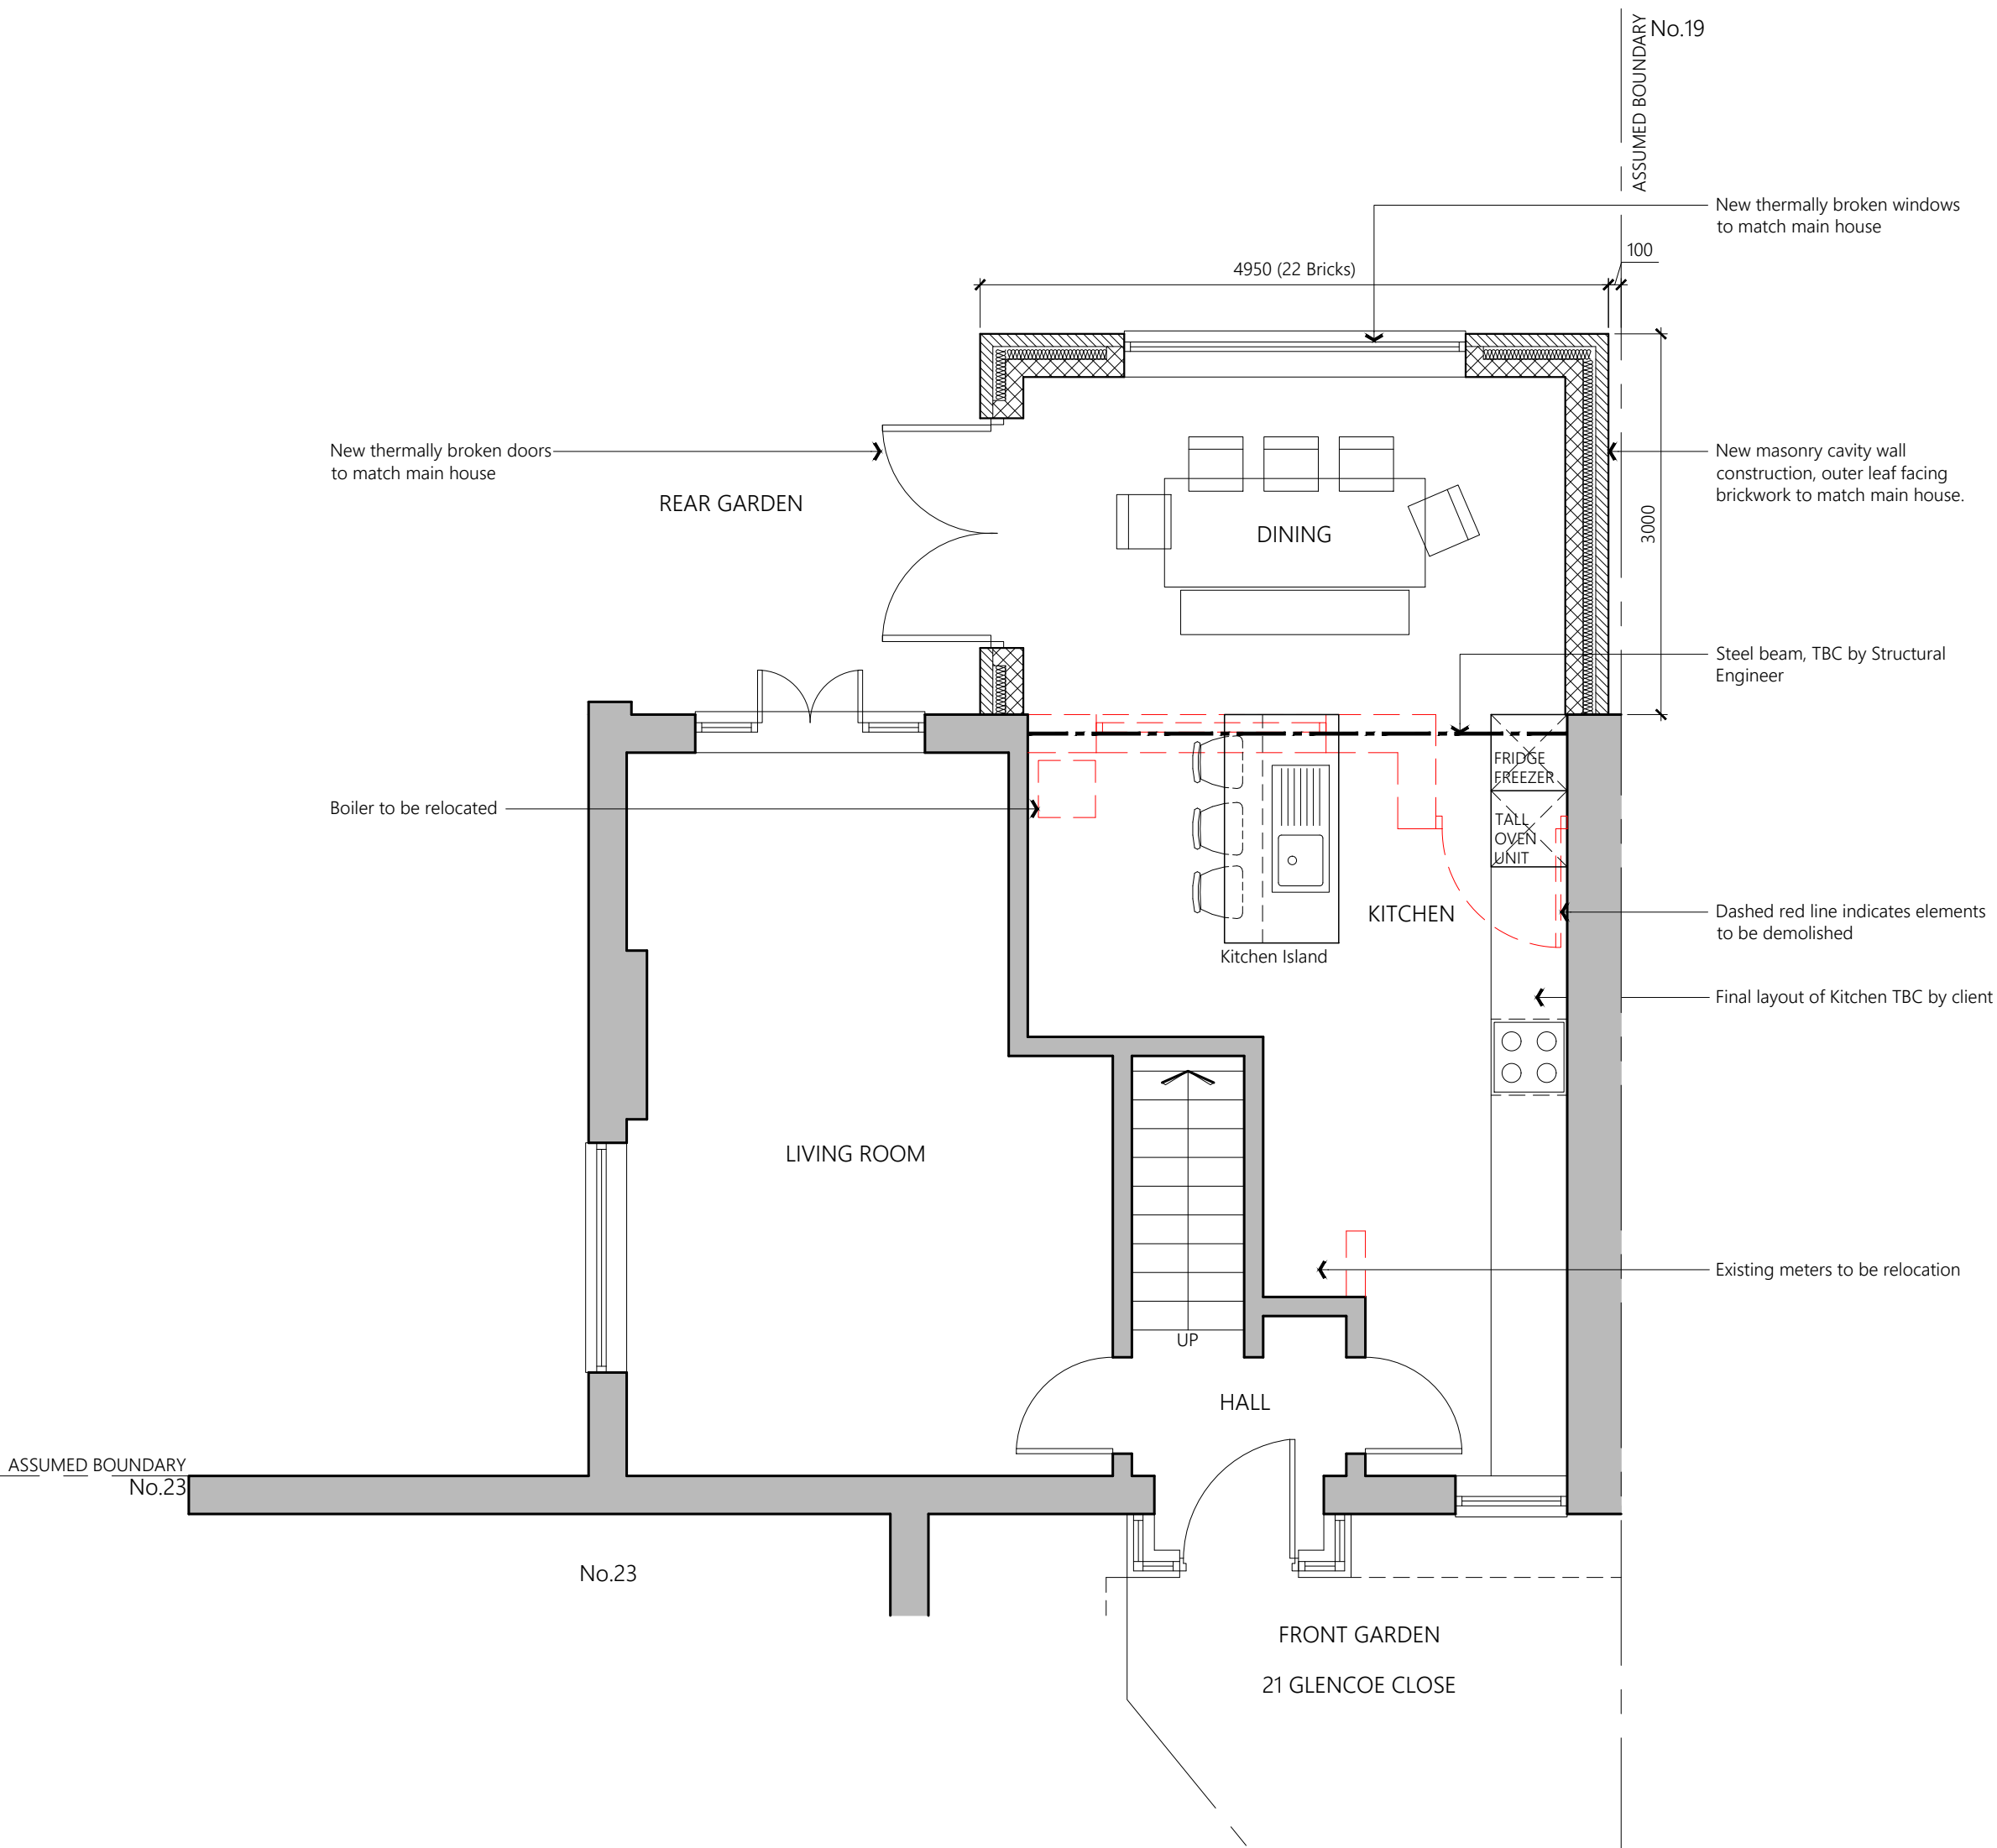

PROPOSED GROUND FLOOR plan

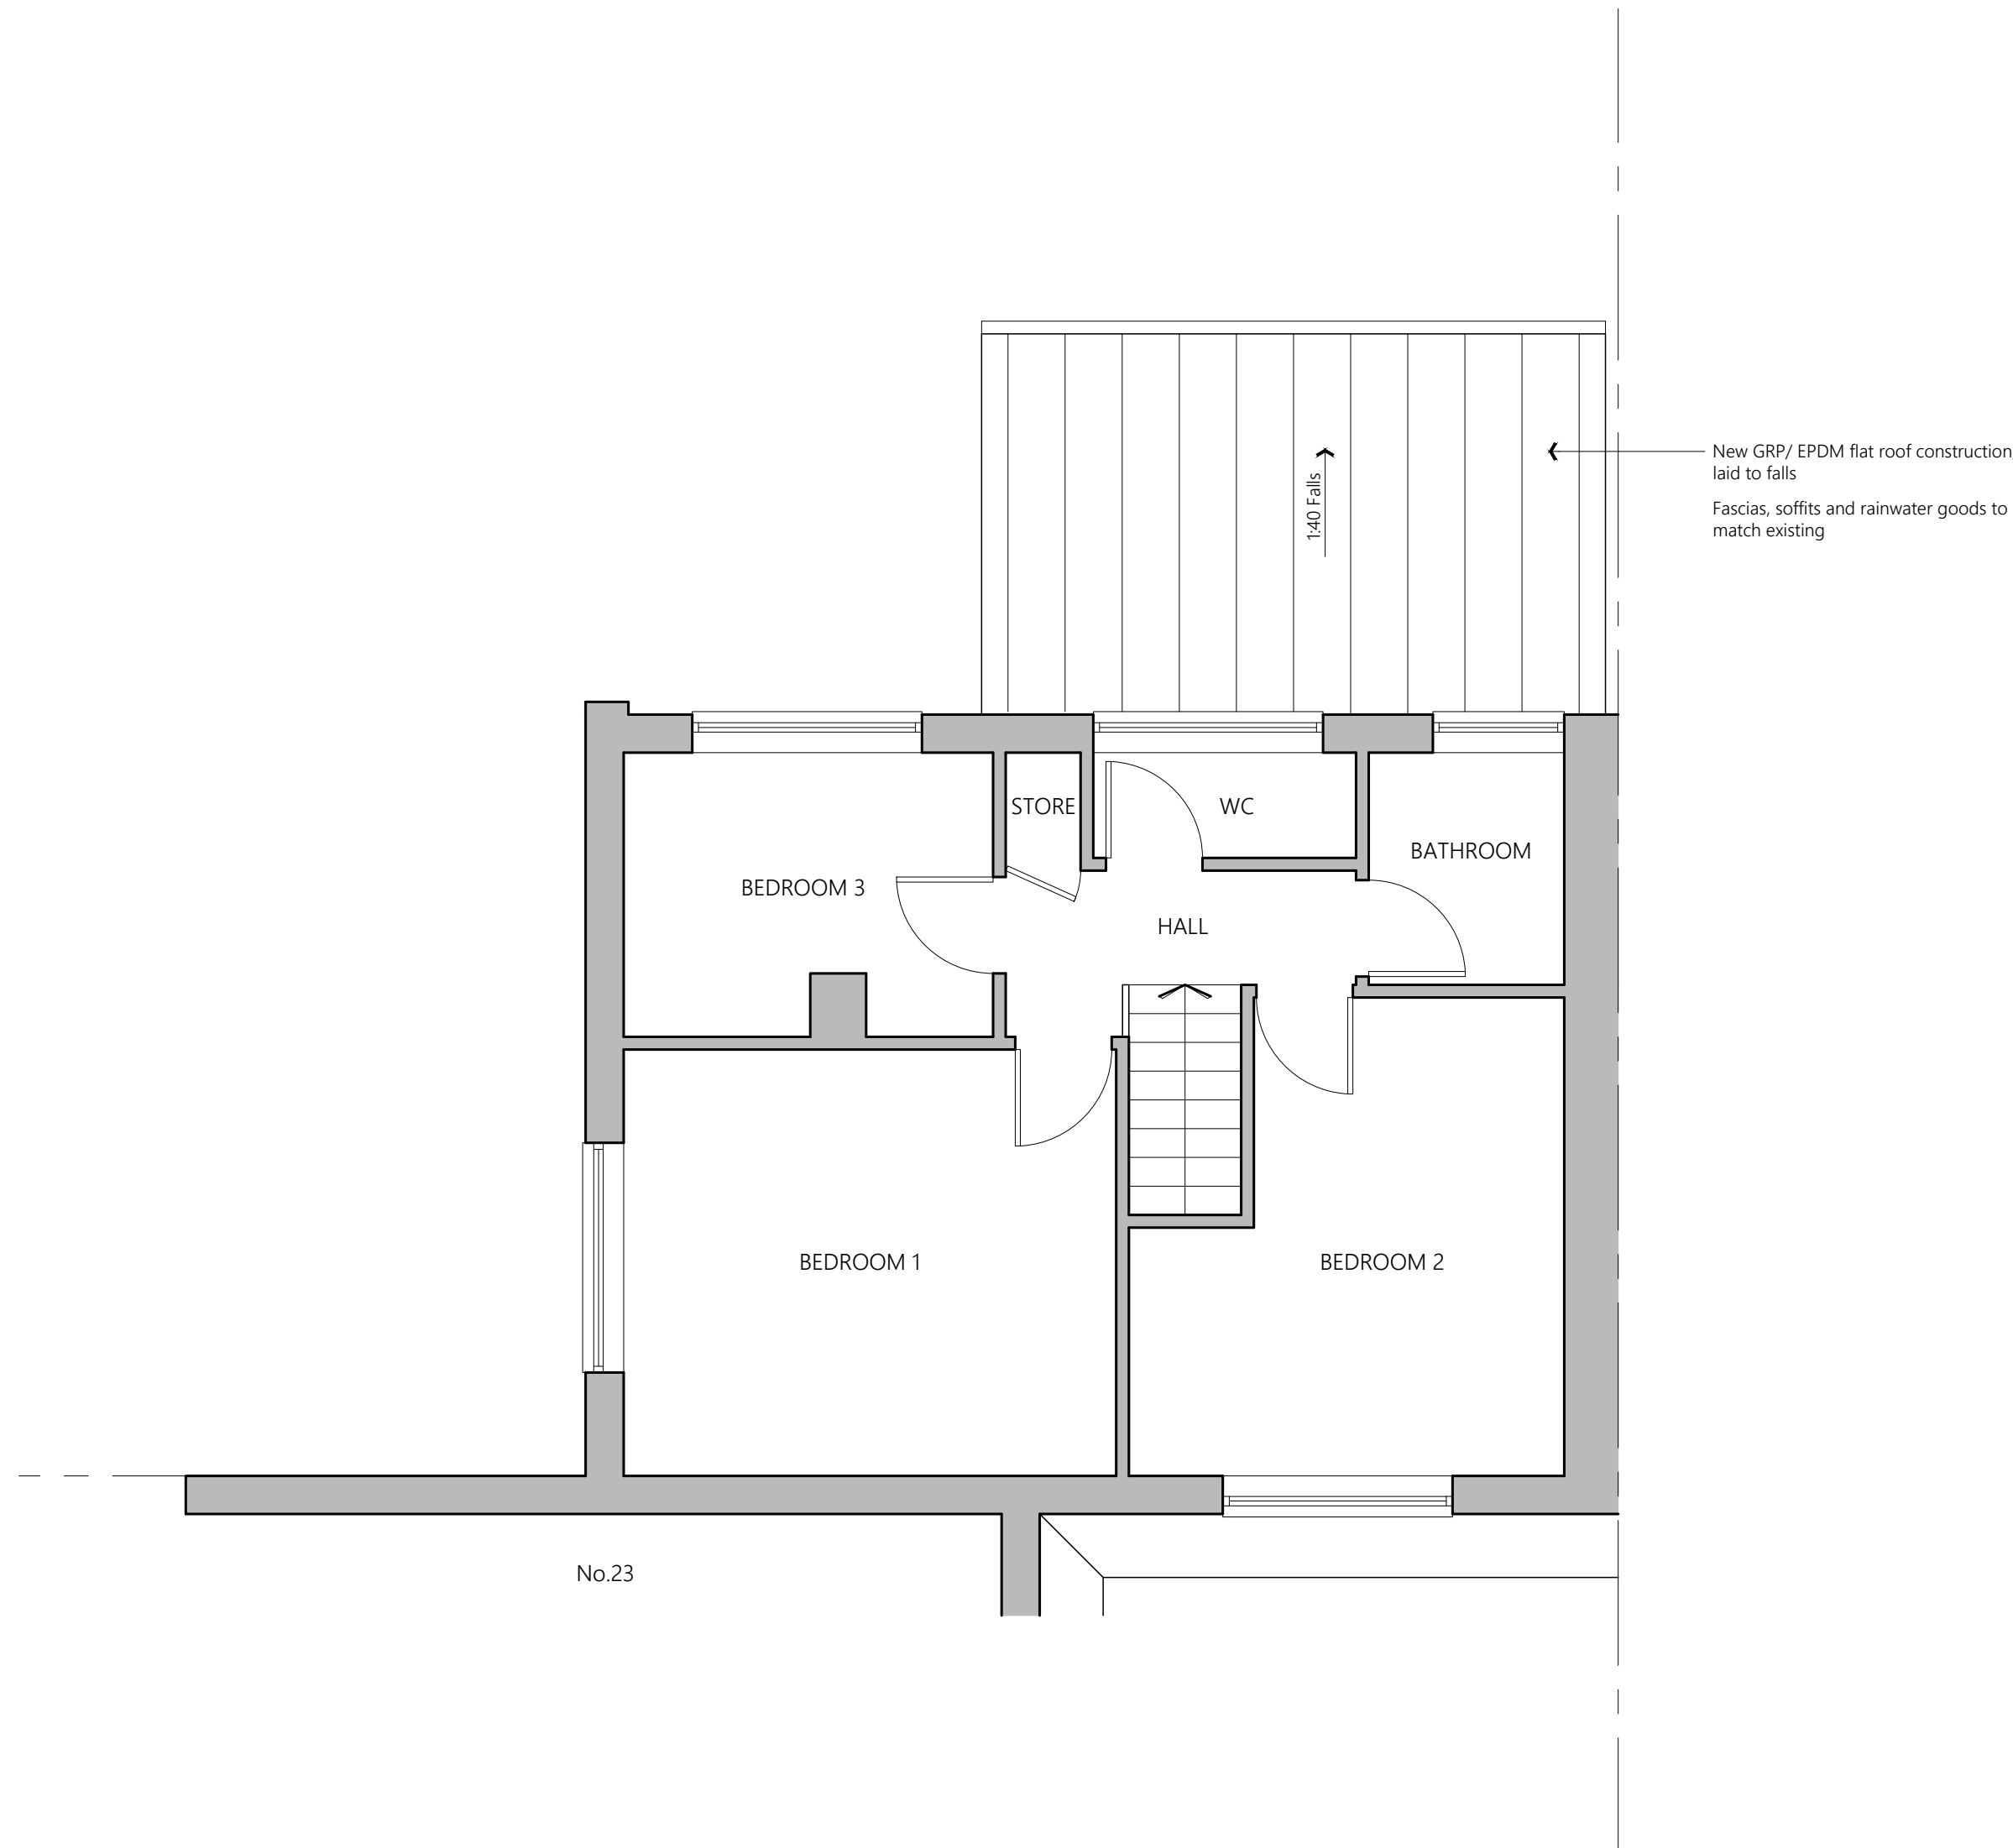

PROPOSED FIRST FLOOR PLAN



PROJECT	21 Glencoe Close Heywood OL10 3PS		
CLIENT	A Dragan		
STATUS	Information		
DRAWING	Proposed Plans & Elevations		
DWG No.	2236-003	REV	
SCALE	1:50@A1	DATE	Dec '22
AGB CAD SERVICES		website: www.agbcad.co.uk email: info@agbcad.co.uk telephone: 07912 090 125 DO NOT SCALE FROM THIS DRAWING	