


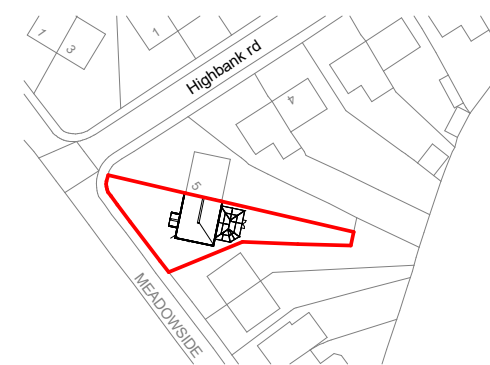


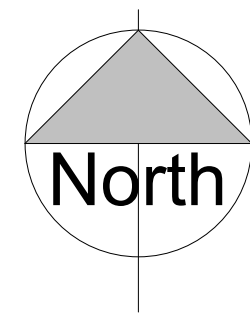


1 Location Plan
1 : 1250

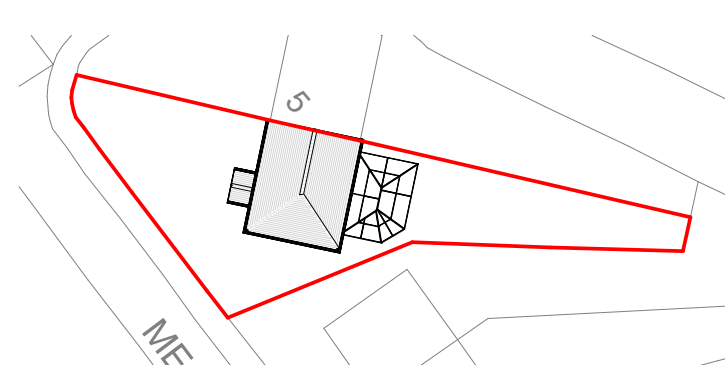


2 Existing Block Plan
1 : 500

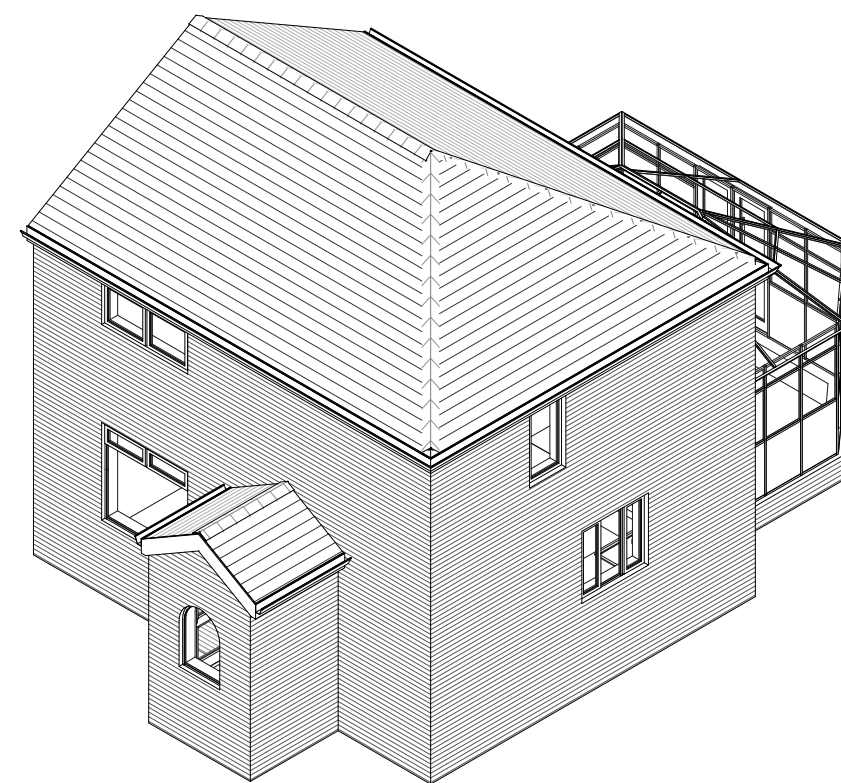


9 Existing 3D

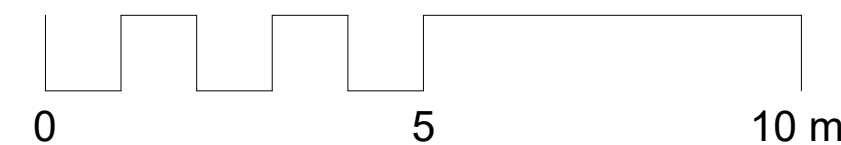


NOTE
ALL DIMENSIONS AND LEVELS ARE TO BE CHECKED ON SITE
ANY DISCREPANCIES ARE TO BE REPORTED TO THE PROJECT MANAGER BEFORE ANY WORK COMMENCES
THIS DRAWING SHALL NOT BE SCALED TO ASCERTAIN ANY DIMENSIONS WORK TO FIGURED DIMS ONLY
THIS DRAWING SHALL NOT BE REPRODUCED WITHOUT EXPRESS WRITTEN PERMISSION FROM Clarks Bespoke Design LTD.

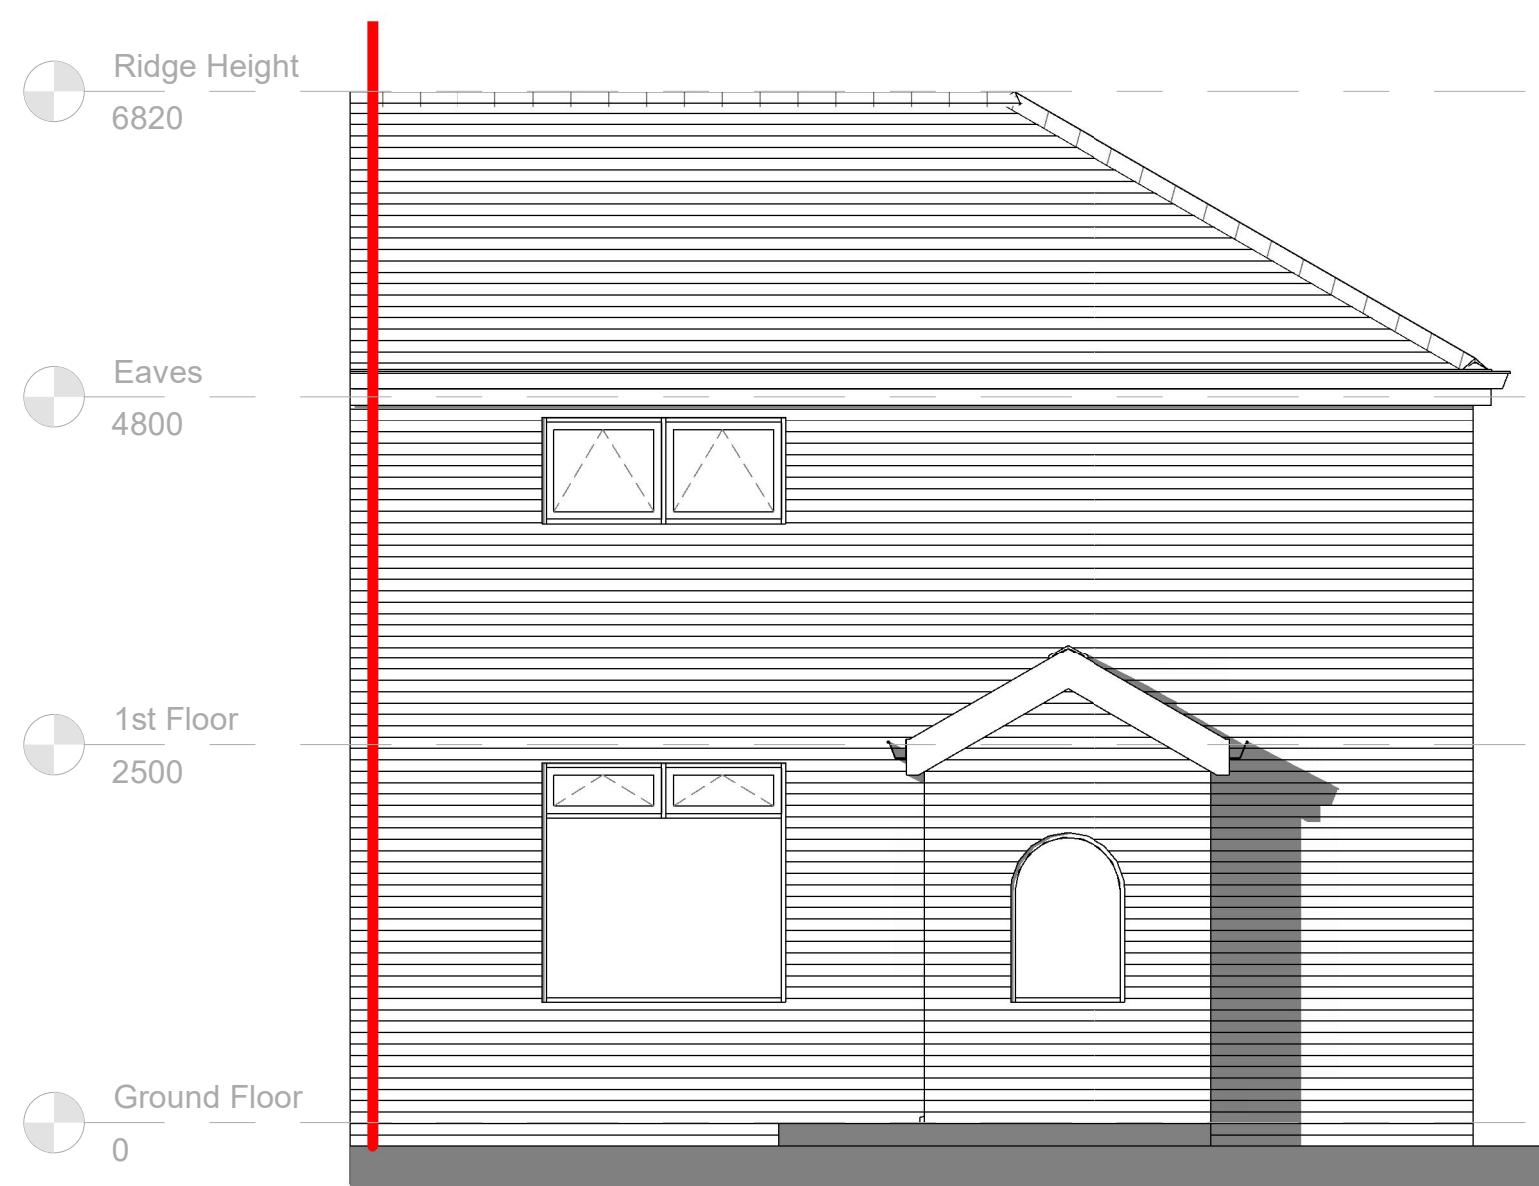


6 Existing Front Elevation
1 : 50

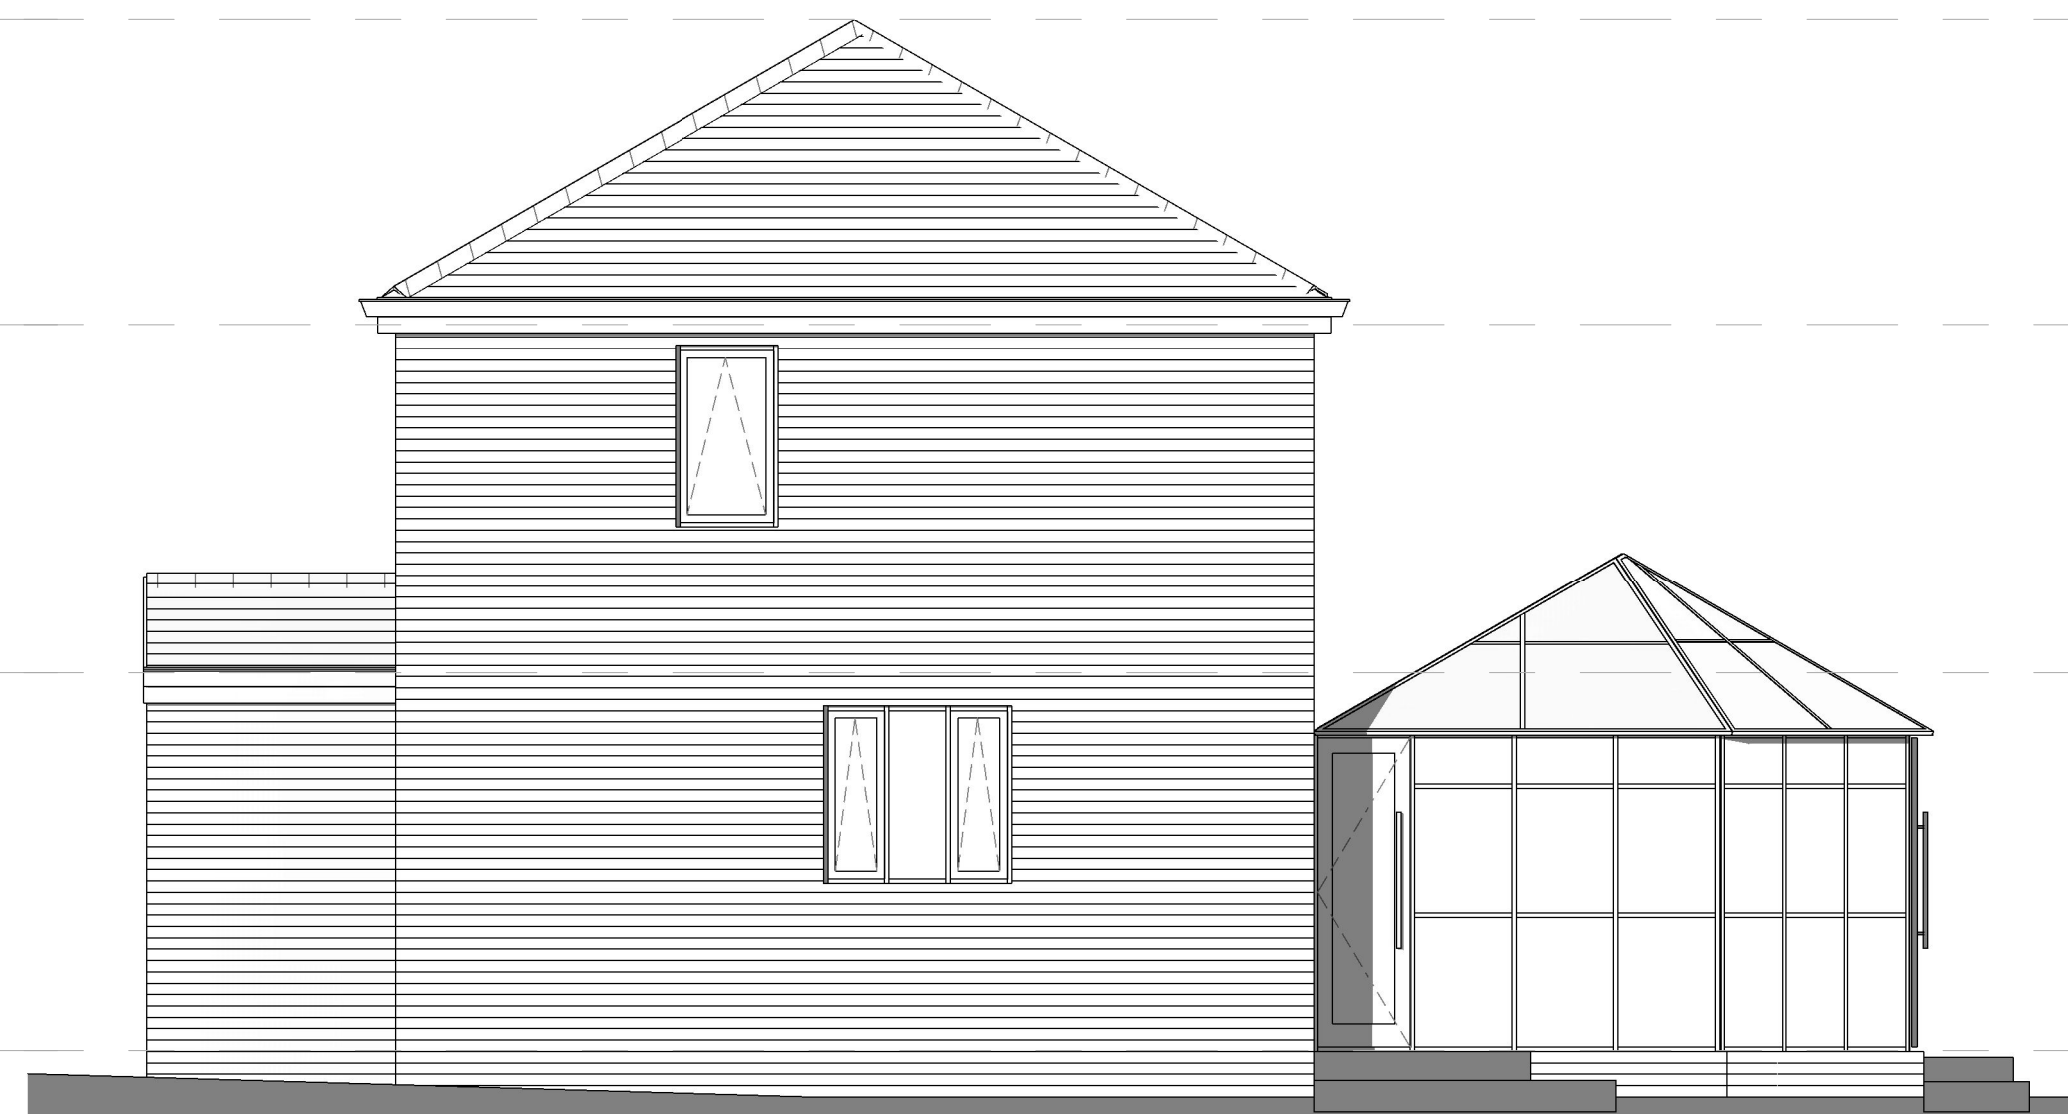


5 Existing RHS Elevation
1 : 50

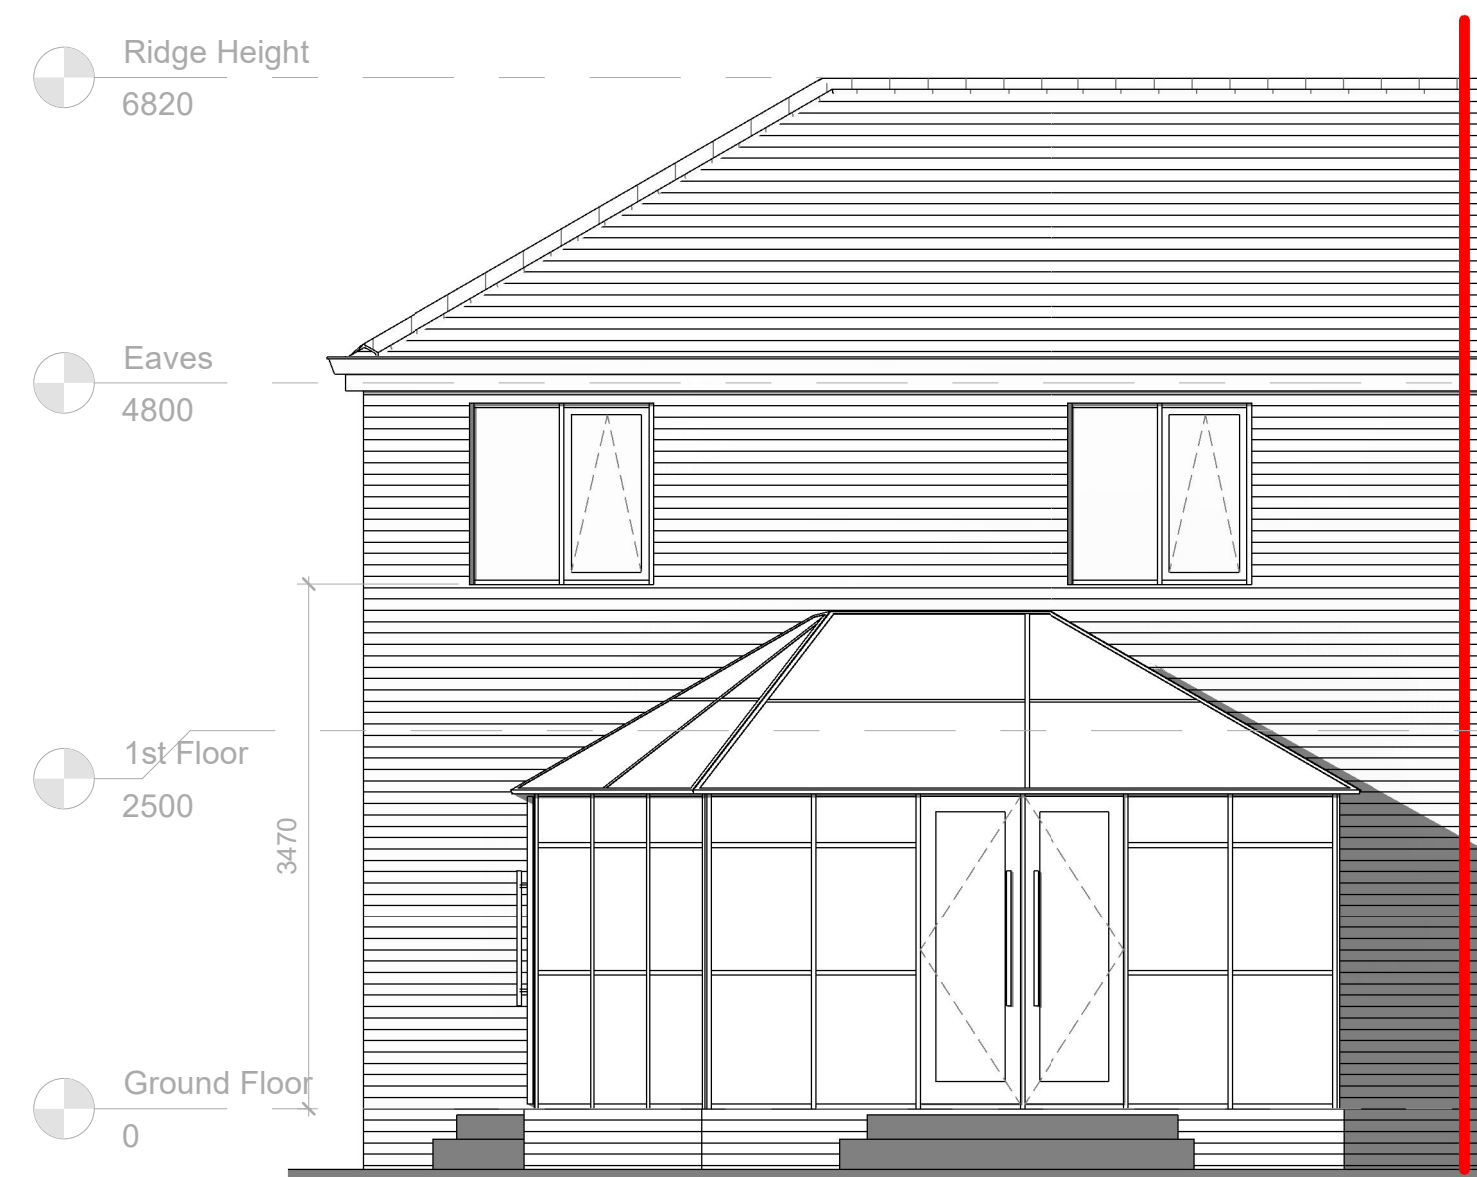

4 Existing Rear Elevation
1 : 50

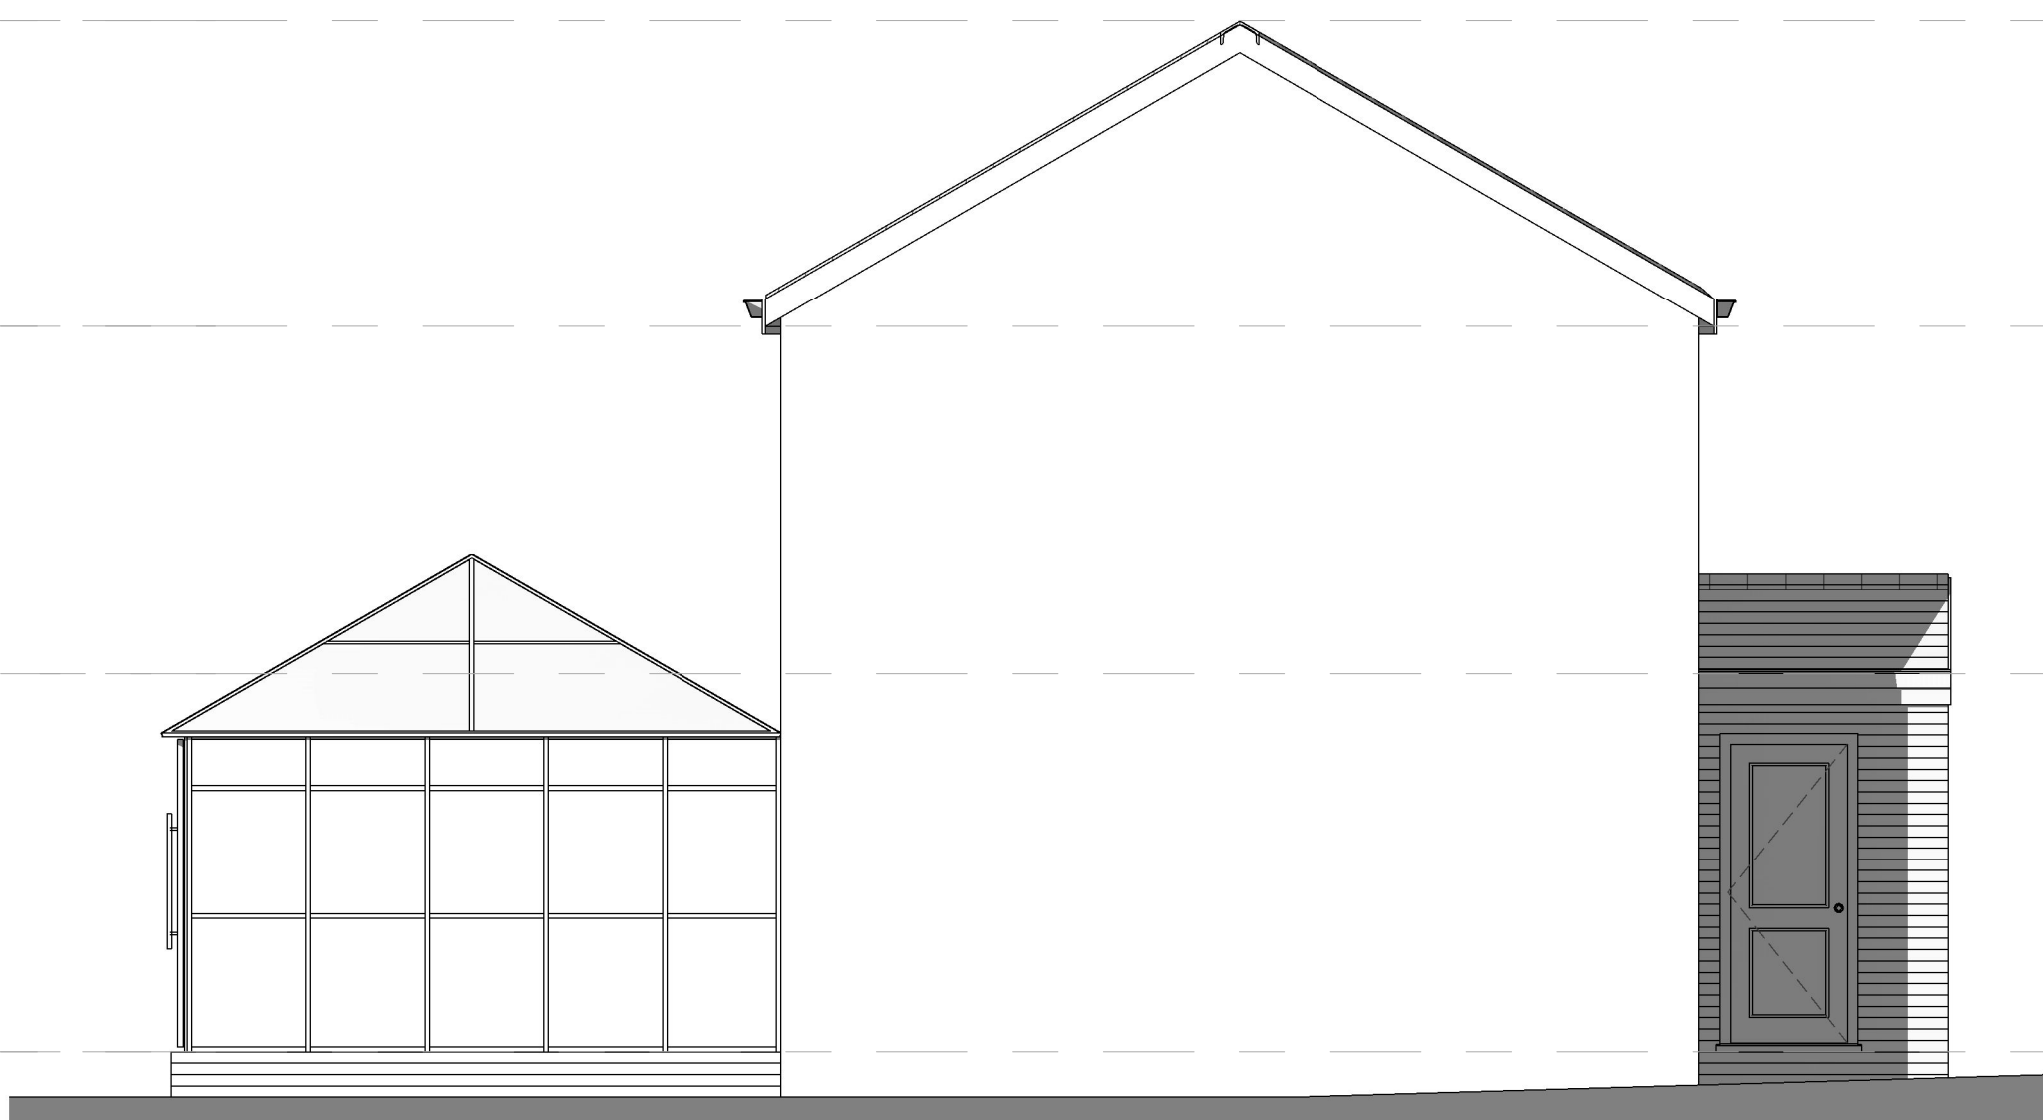

7 Existing LHS Elevation
1 : 50

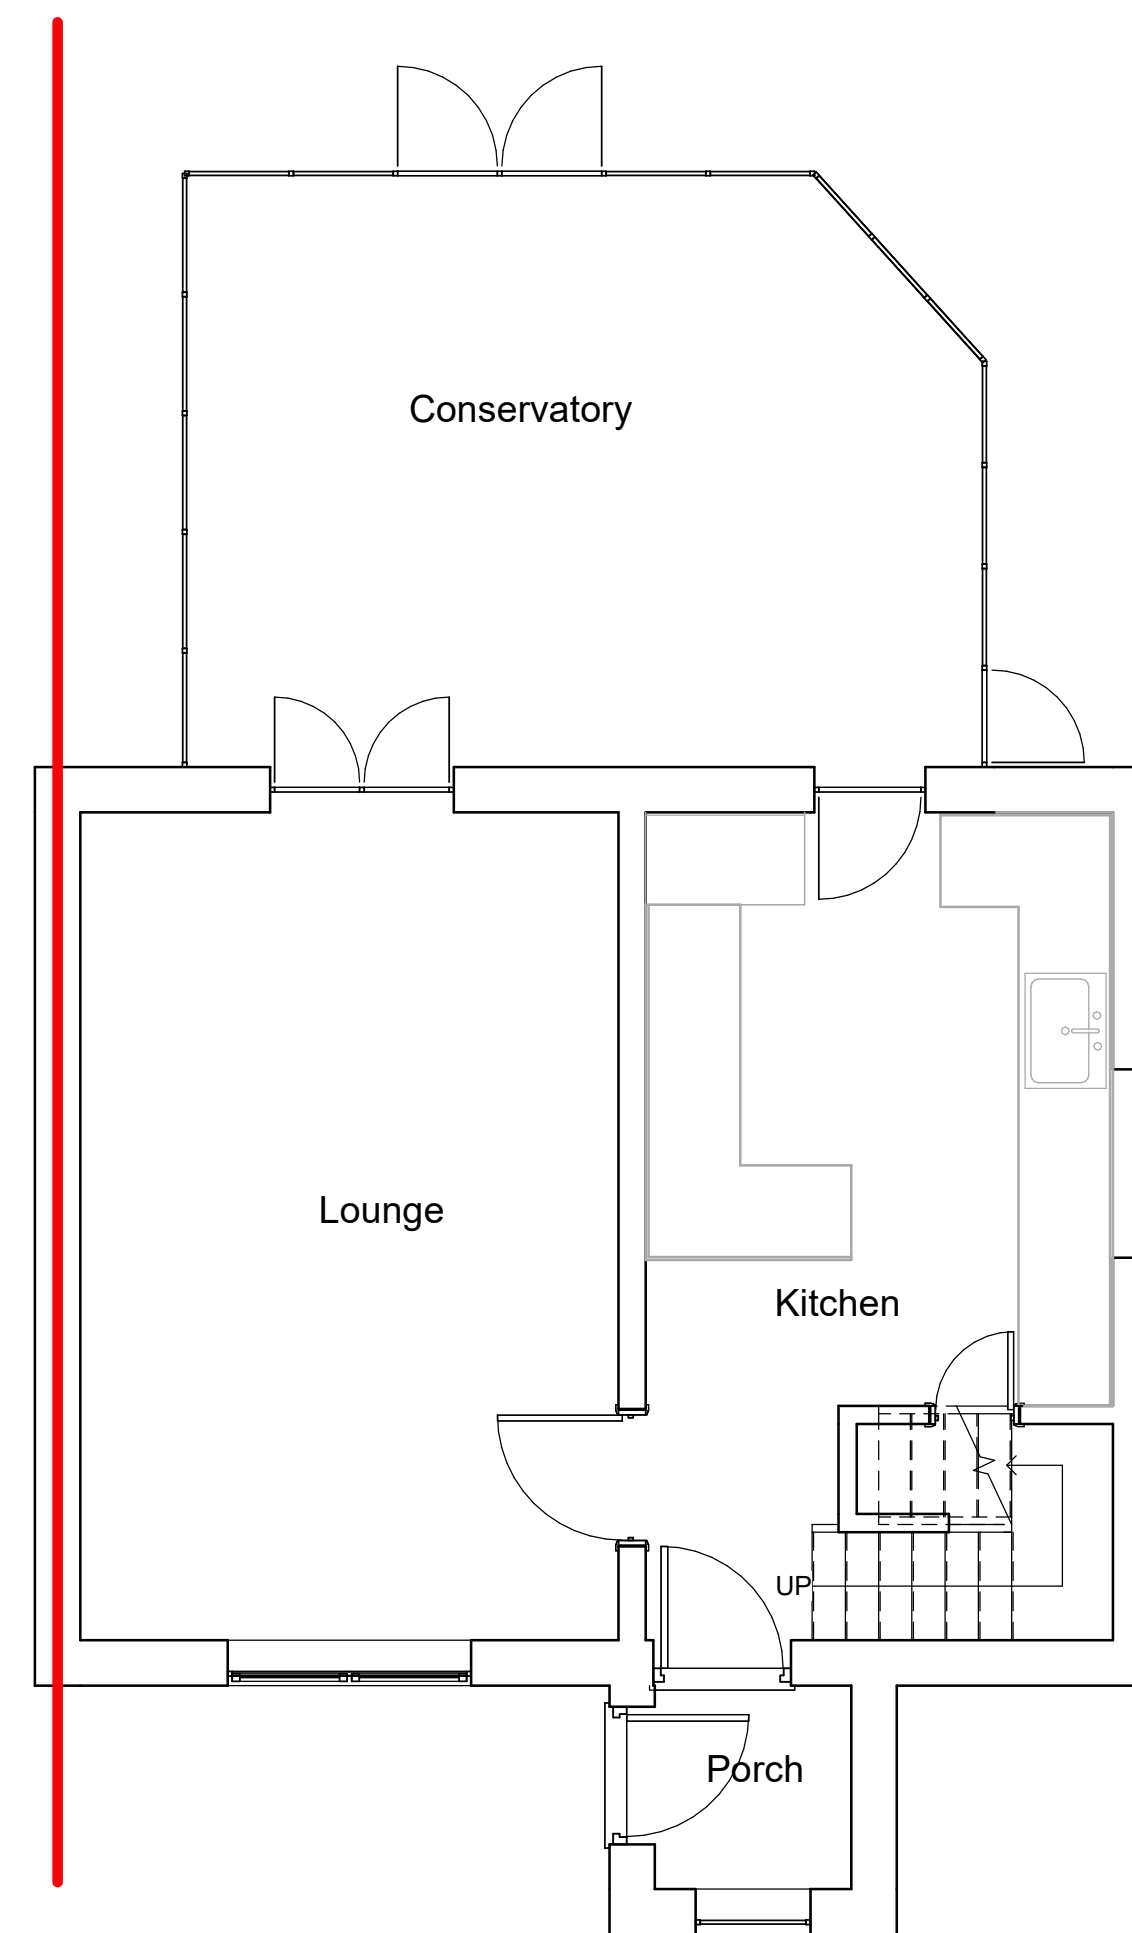


3 Existing Ground Floor
1 : 50

Rev No.	Rev Date	Rev By	Description
P2	26.07.23	BC	Block plan added
P1	28.06.23	BC	First Issue

project 7 meadowside

location 7 meadowside, Newhey, Rochdale, OL16 3RR

client Michael and Karen

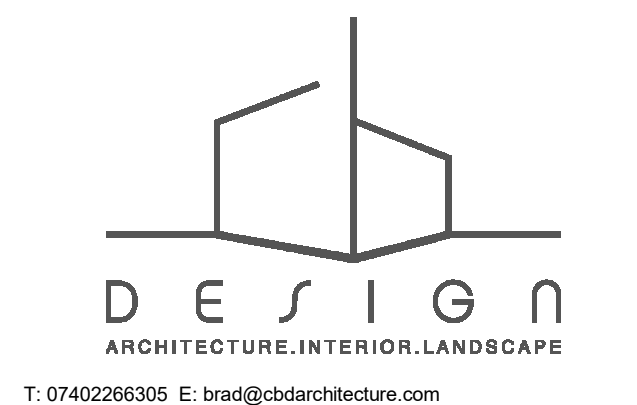

T: 07402266305 E: brad@cbdarchitecture.com



drawing title Location Plan and As Existing Plans

dwg purpose PRELIMINARY

scale	As indicated	drawn	BC	checked	BC
@ sheet size	A1	rev date	26.07.23	rev date	26.07.23
22-116	job number	PL-001	drawing number	P2	revision