



ALL DIMENSIONS ARE FOR REFERENCE
PURPOSES ONLY DISCRPENCIES ARE TO BE
REPORTED TO THE DRAWINGS AUTHOR. DO NOT
SCALE FROM DRAWING.

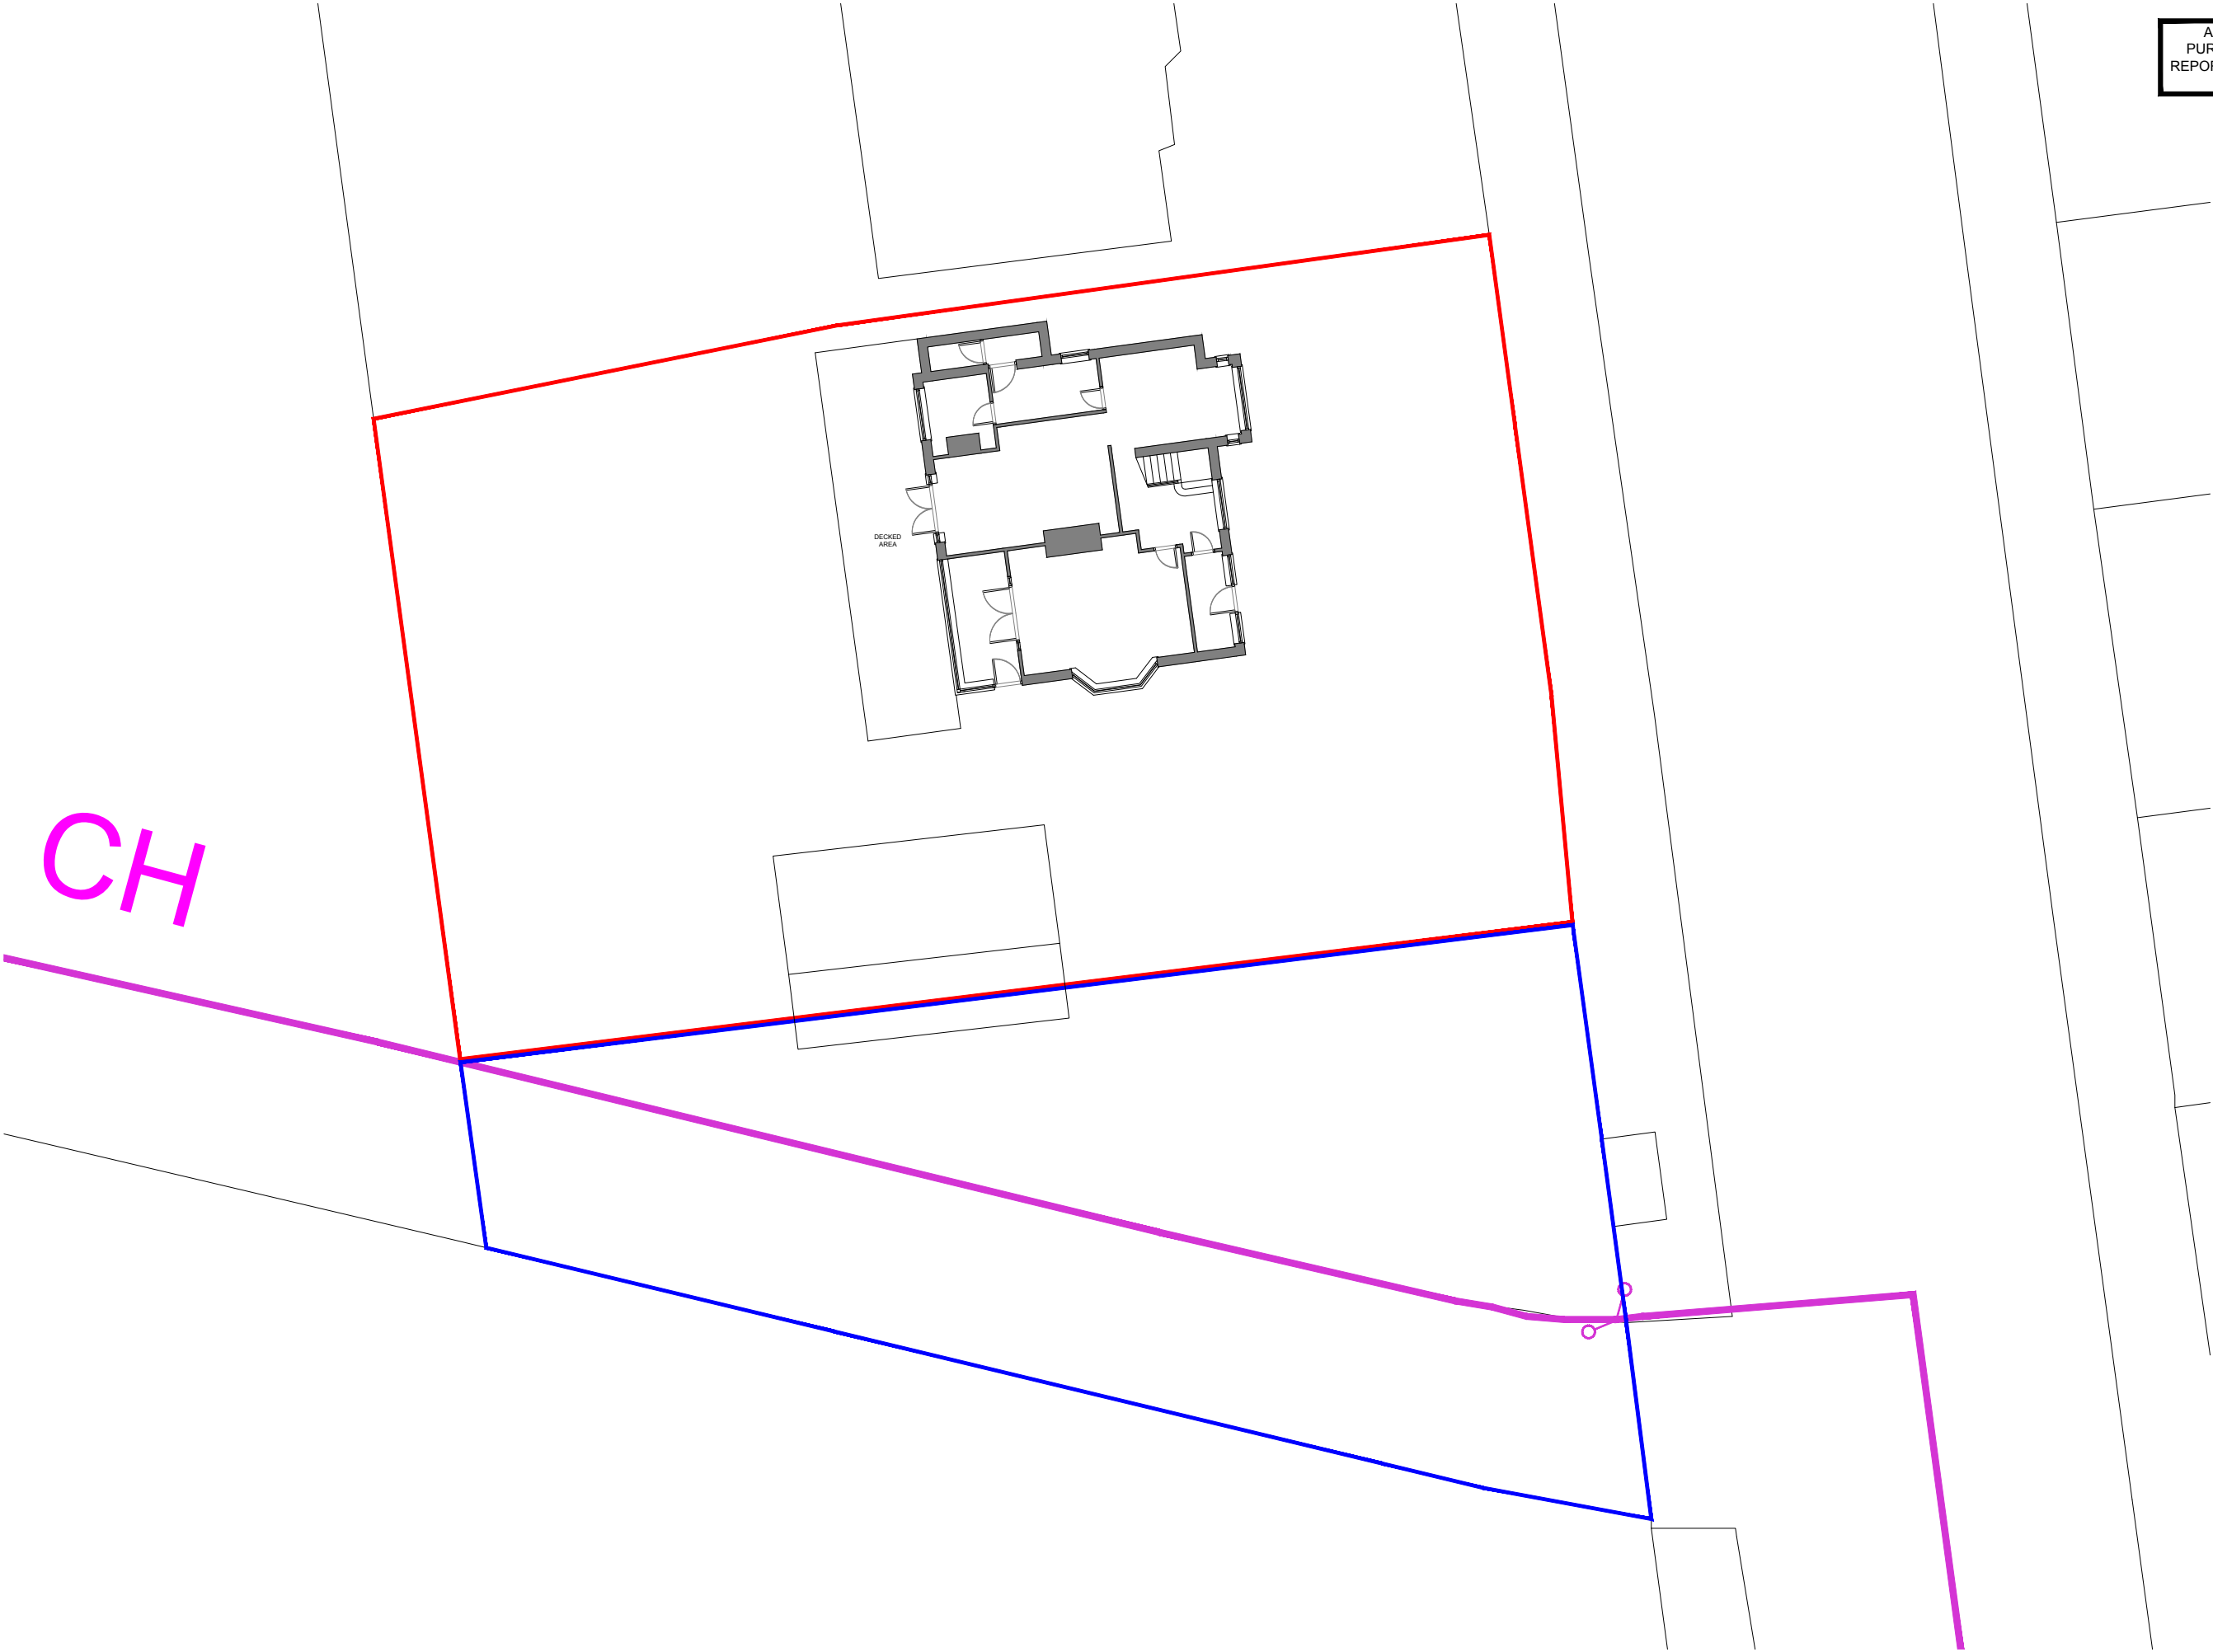

PROPOSED SITE PLAN

 

A	17.10.23	Red site boundary updated.			
Rev	Date	Description		Rev By	Chk'd By
Drawing Title		EXISTING SITE PLAN			
Job-Dwg No		051ROC-101A			
Project Title		INTERNAL REMODEL / FACADE TREATMENT 300 MIDDLETON ROAD HEYWOOD MIDDLETON OL10 2LG			
Client		MR LYNSKY			
Status		PLANNING			
Scale		1:200	Drawing Size		A3
Date		10/23			