




proposed south east elevation
scale 1- 100

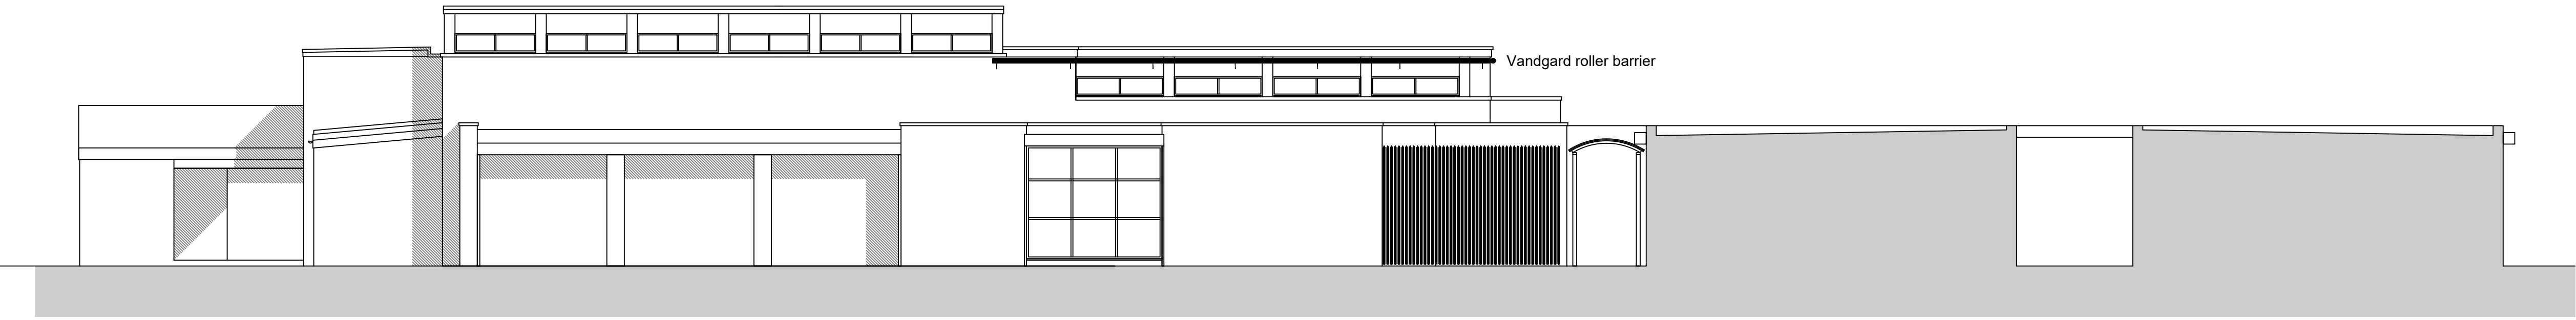

proposed north west elevation
scale 1- 100

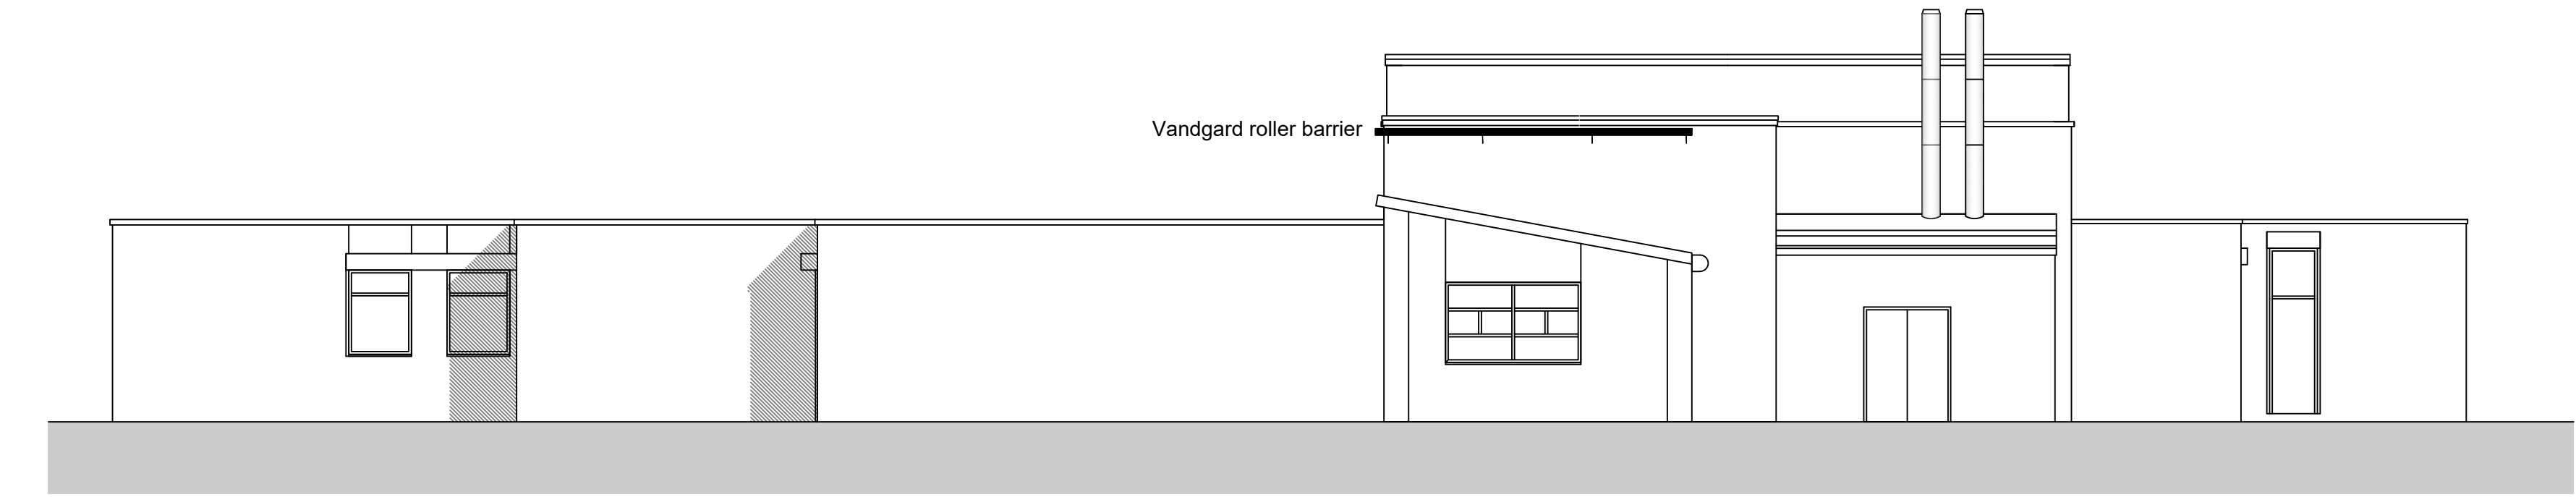

proposed north east elevation
scale 1- 100

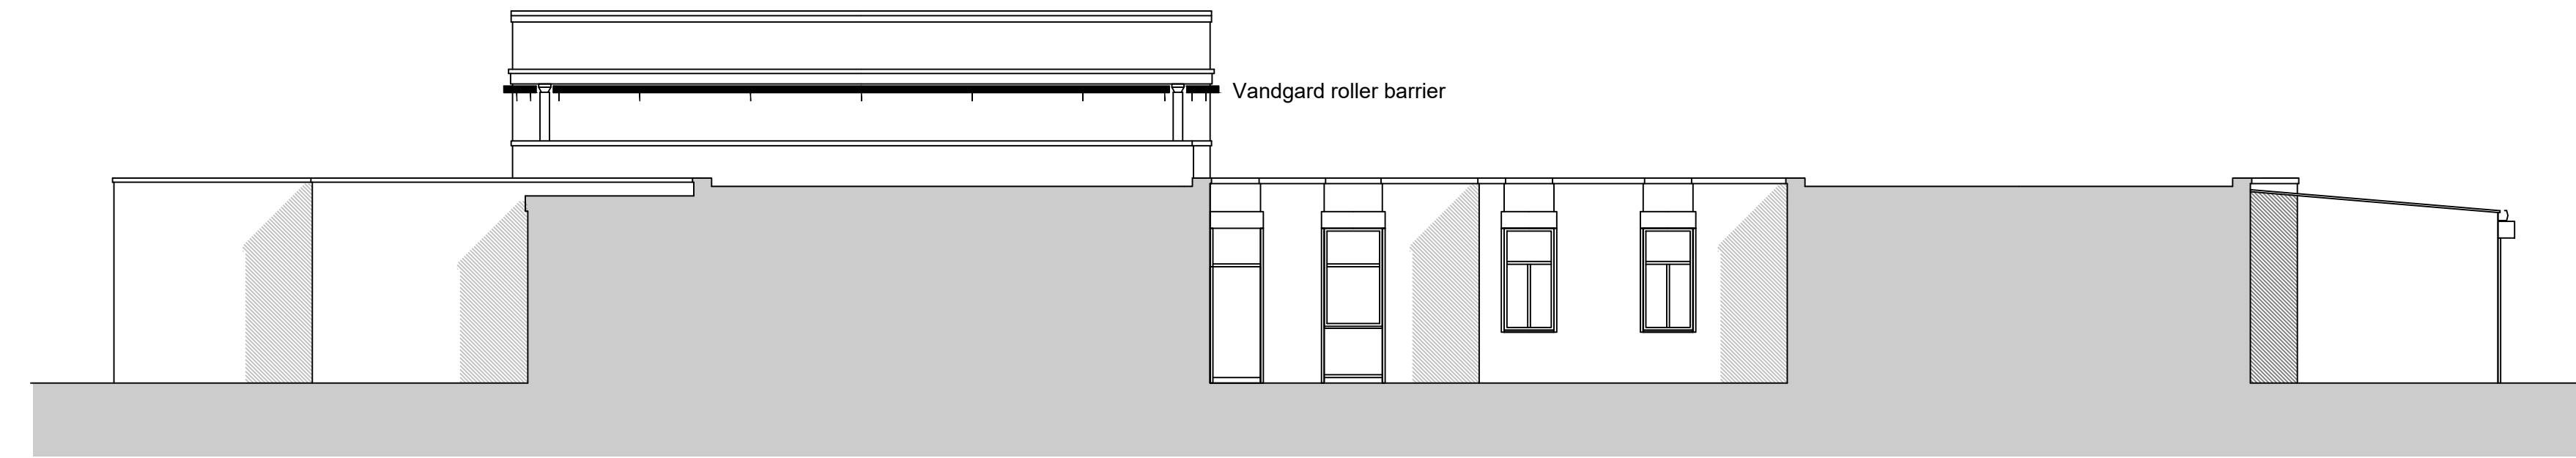

proposed south west elevation
scale 1- 100



example of anti climb rollers

NOTES
Vandgard roller barrier which comes with cranked support brackets in galvanised aluminium with 25mm support shaft.

COPYRIGHT RESERVED.
This drawing is the property of A.J.Cocker Associates Ltd. and must not be copied or used in whole or in part without their consent.
CDM:
Clients and contractors must fulfil their duties under the CDM regulations 2015.The client is required to notify the HSE of any projects lasting more than 30 days or involving more than 500 person days.

<table><tr><td>rev:</td><td>date:</td><td>description</td></tr></table>			rev:	date:	description		
rev:	date:	description					
 AJ COCKER ASSOCIATES CHARTERED BUILDING SURVEYORS			New Century House 176 Drake Street Rochdale OL16 1UP Tel: 01706 764880 Fax: 01706 764881 www.ajcockerassociates.co.uk mail@ajcockerassociates.co.uk		 RICS the mark of property professionalism worldwide		
Project:			scale: as noted @ A1				
Belfield Community School			date: December 23				
Samson Street, Rochdale			drawn: IS				
ELEVATIONS							
Client: RBC			Dwg. Nr. R454-06				