




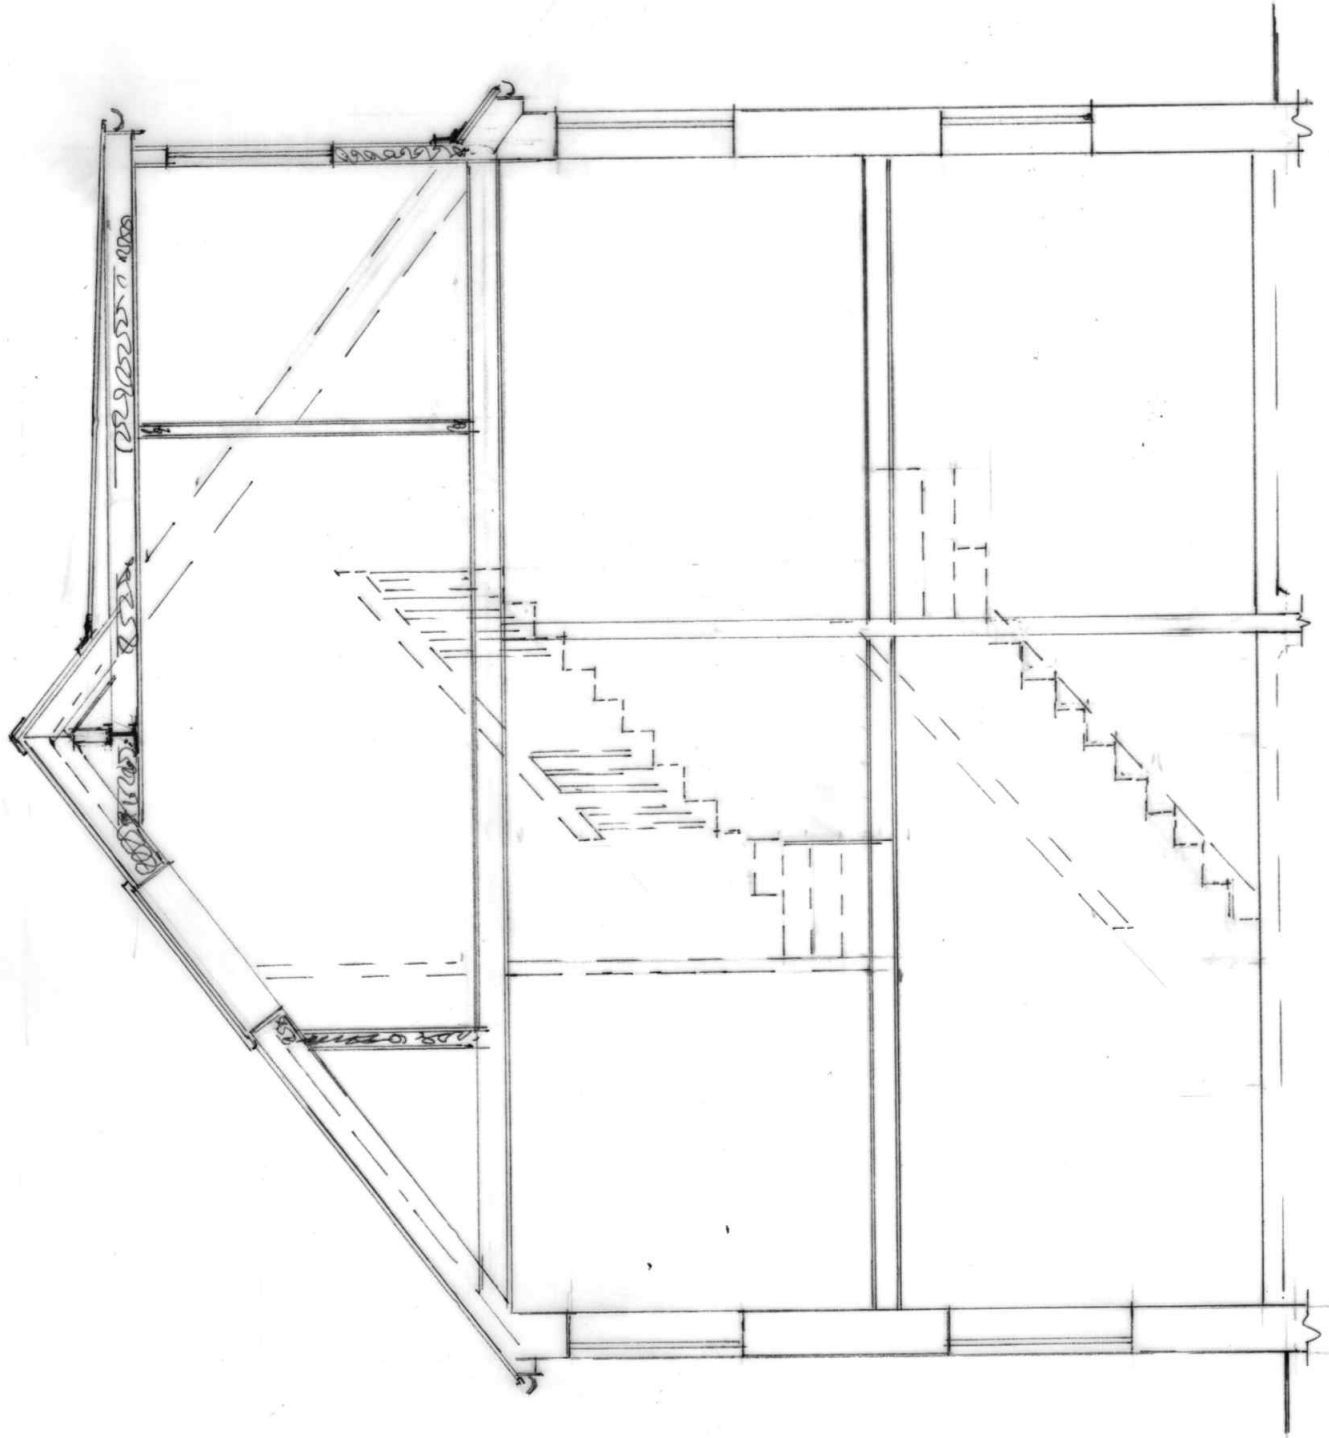


SECTION A.A

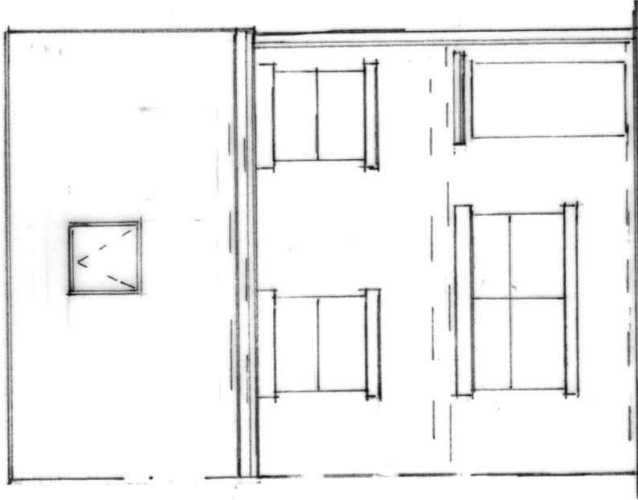

FRONT ELEVATION
(PROPOSED)

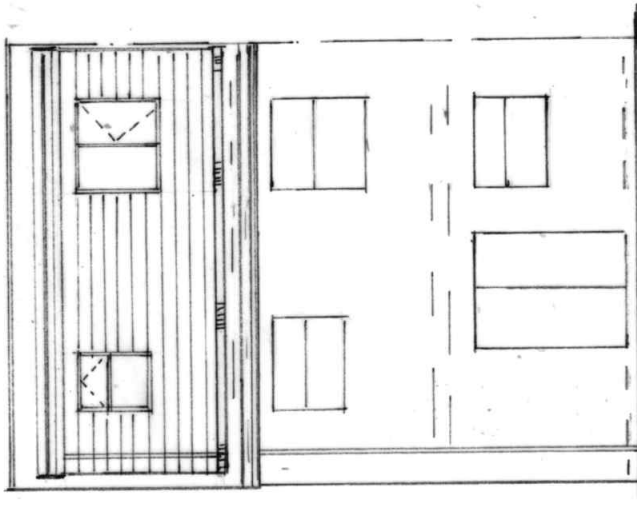

REAR ELEVATION
(PROPOSED)

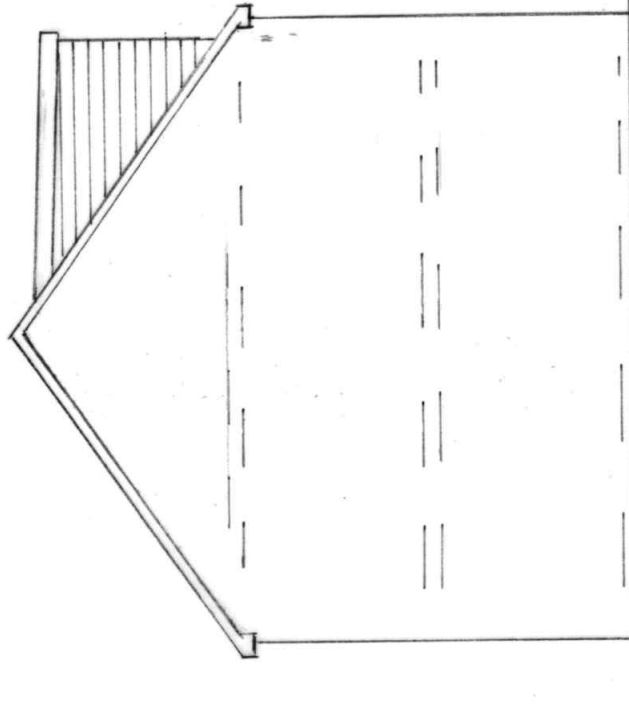

SIDE ELEVATION
(PROPOSED)

BUILDING DESIGN SERVICES

M. FAROOQ

418 Bury Road Rochdale OL11 5EU.

Tel: 01706 712231 Mob: 07967605763

PROPOSED REAR DORMER EXTENSION AT
39 BRIDGEFOLD ROAD ROCHDALE OL11 5BP

For: Mr ASIF MOHAMMED

Section

Scale 1:50

2150/3

Elevation

Scale 1: 100