


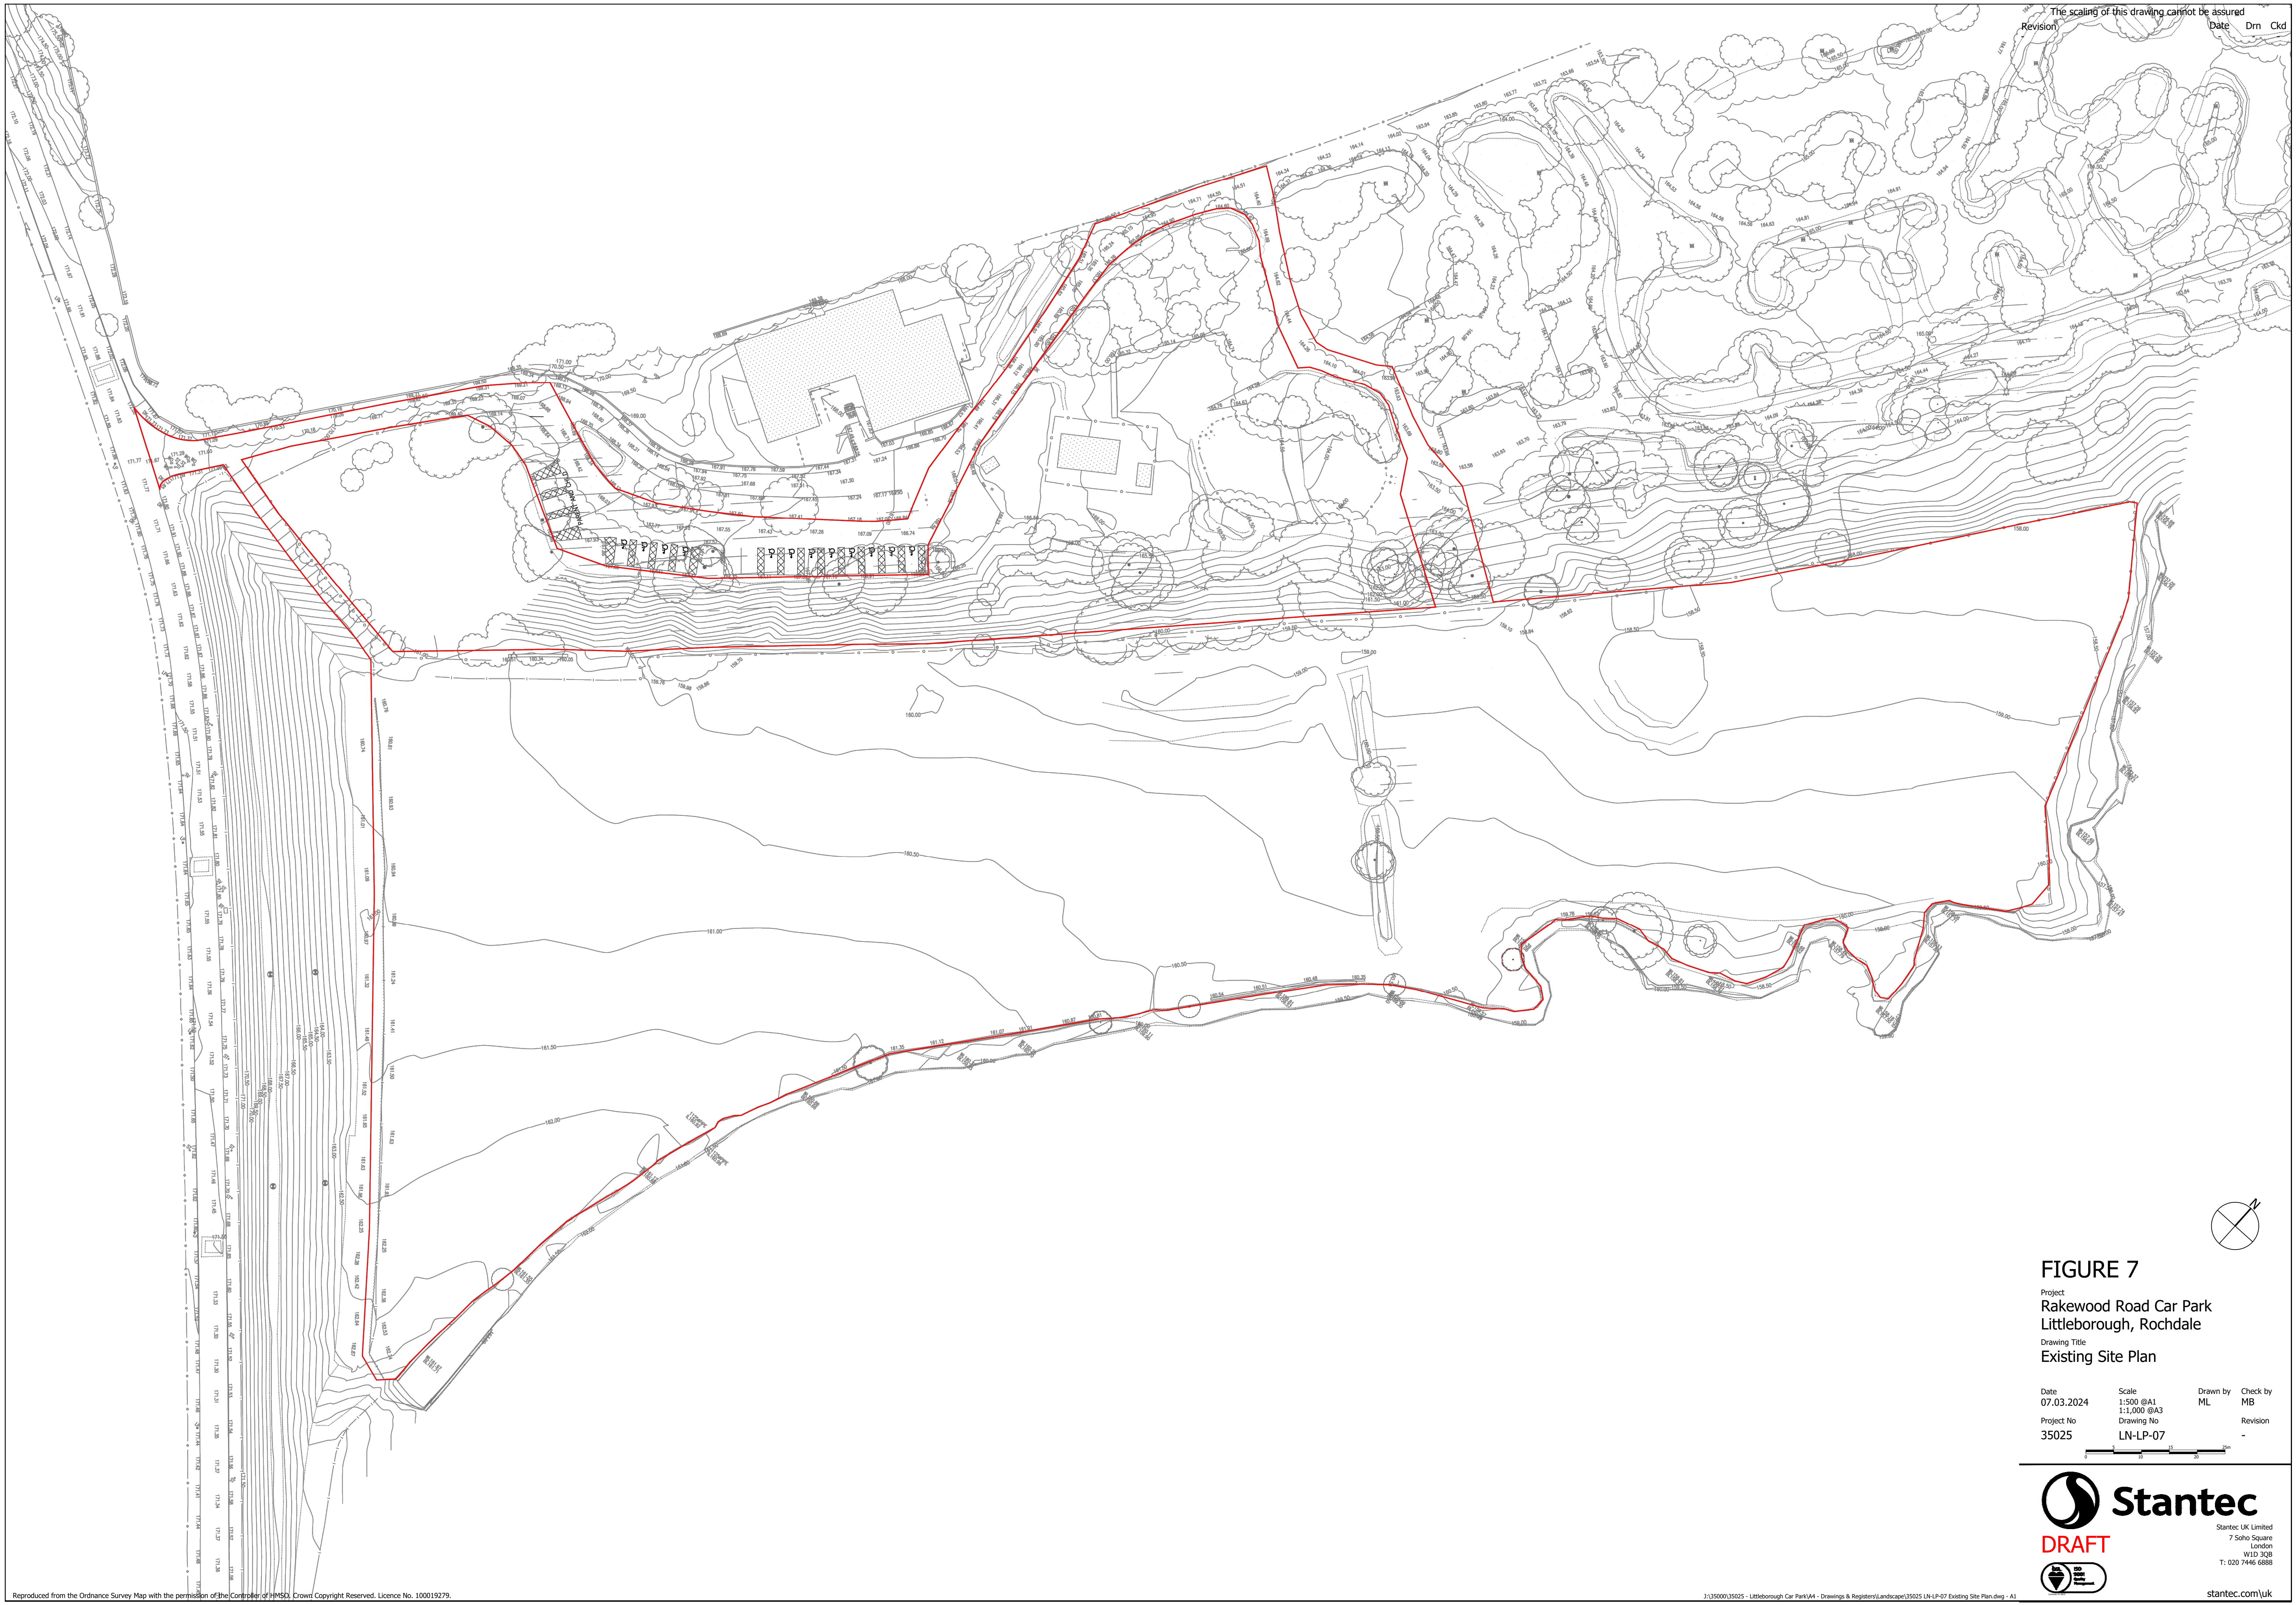

The scaling of this drawing cannot be assured
Revision Date Dm Ckd

FIGURE 7
Project
Rakewood Road Car Park
Littleborough, Rochdale
Drawing Title
Existing Site Plan

Date	Scale	Drawn by	Check by
07.03.2024	1:500 @A1	ML	MB
Project No	1:1,000 @A3		Revision
35025	LN-LP-07		-

**Stantec**

DRAFT



Stantec UK Limited
7 Soho Square
London
W1D 3Q8
T: 020 7446 6888

stantec.com\uk