




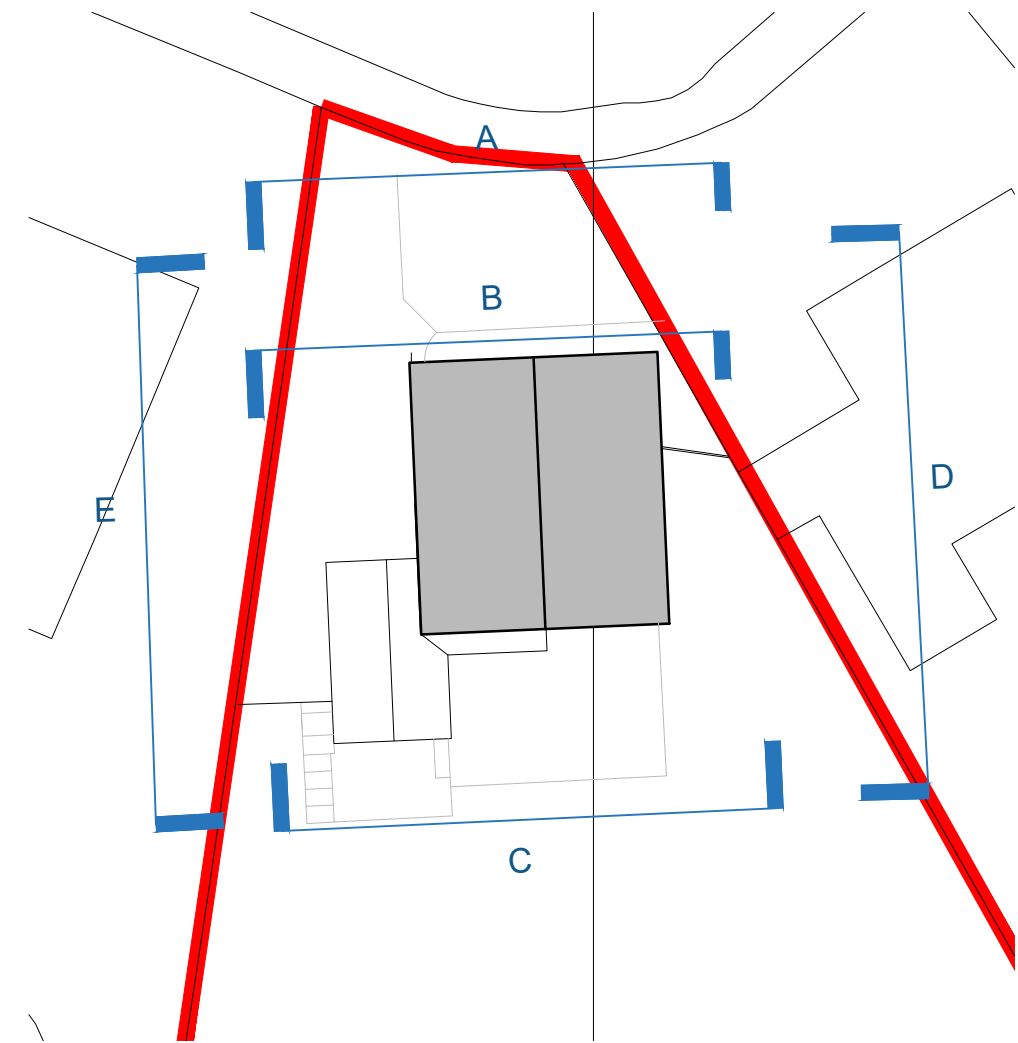


site plan key
scale 1:500

 Site Boundary Line

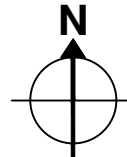

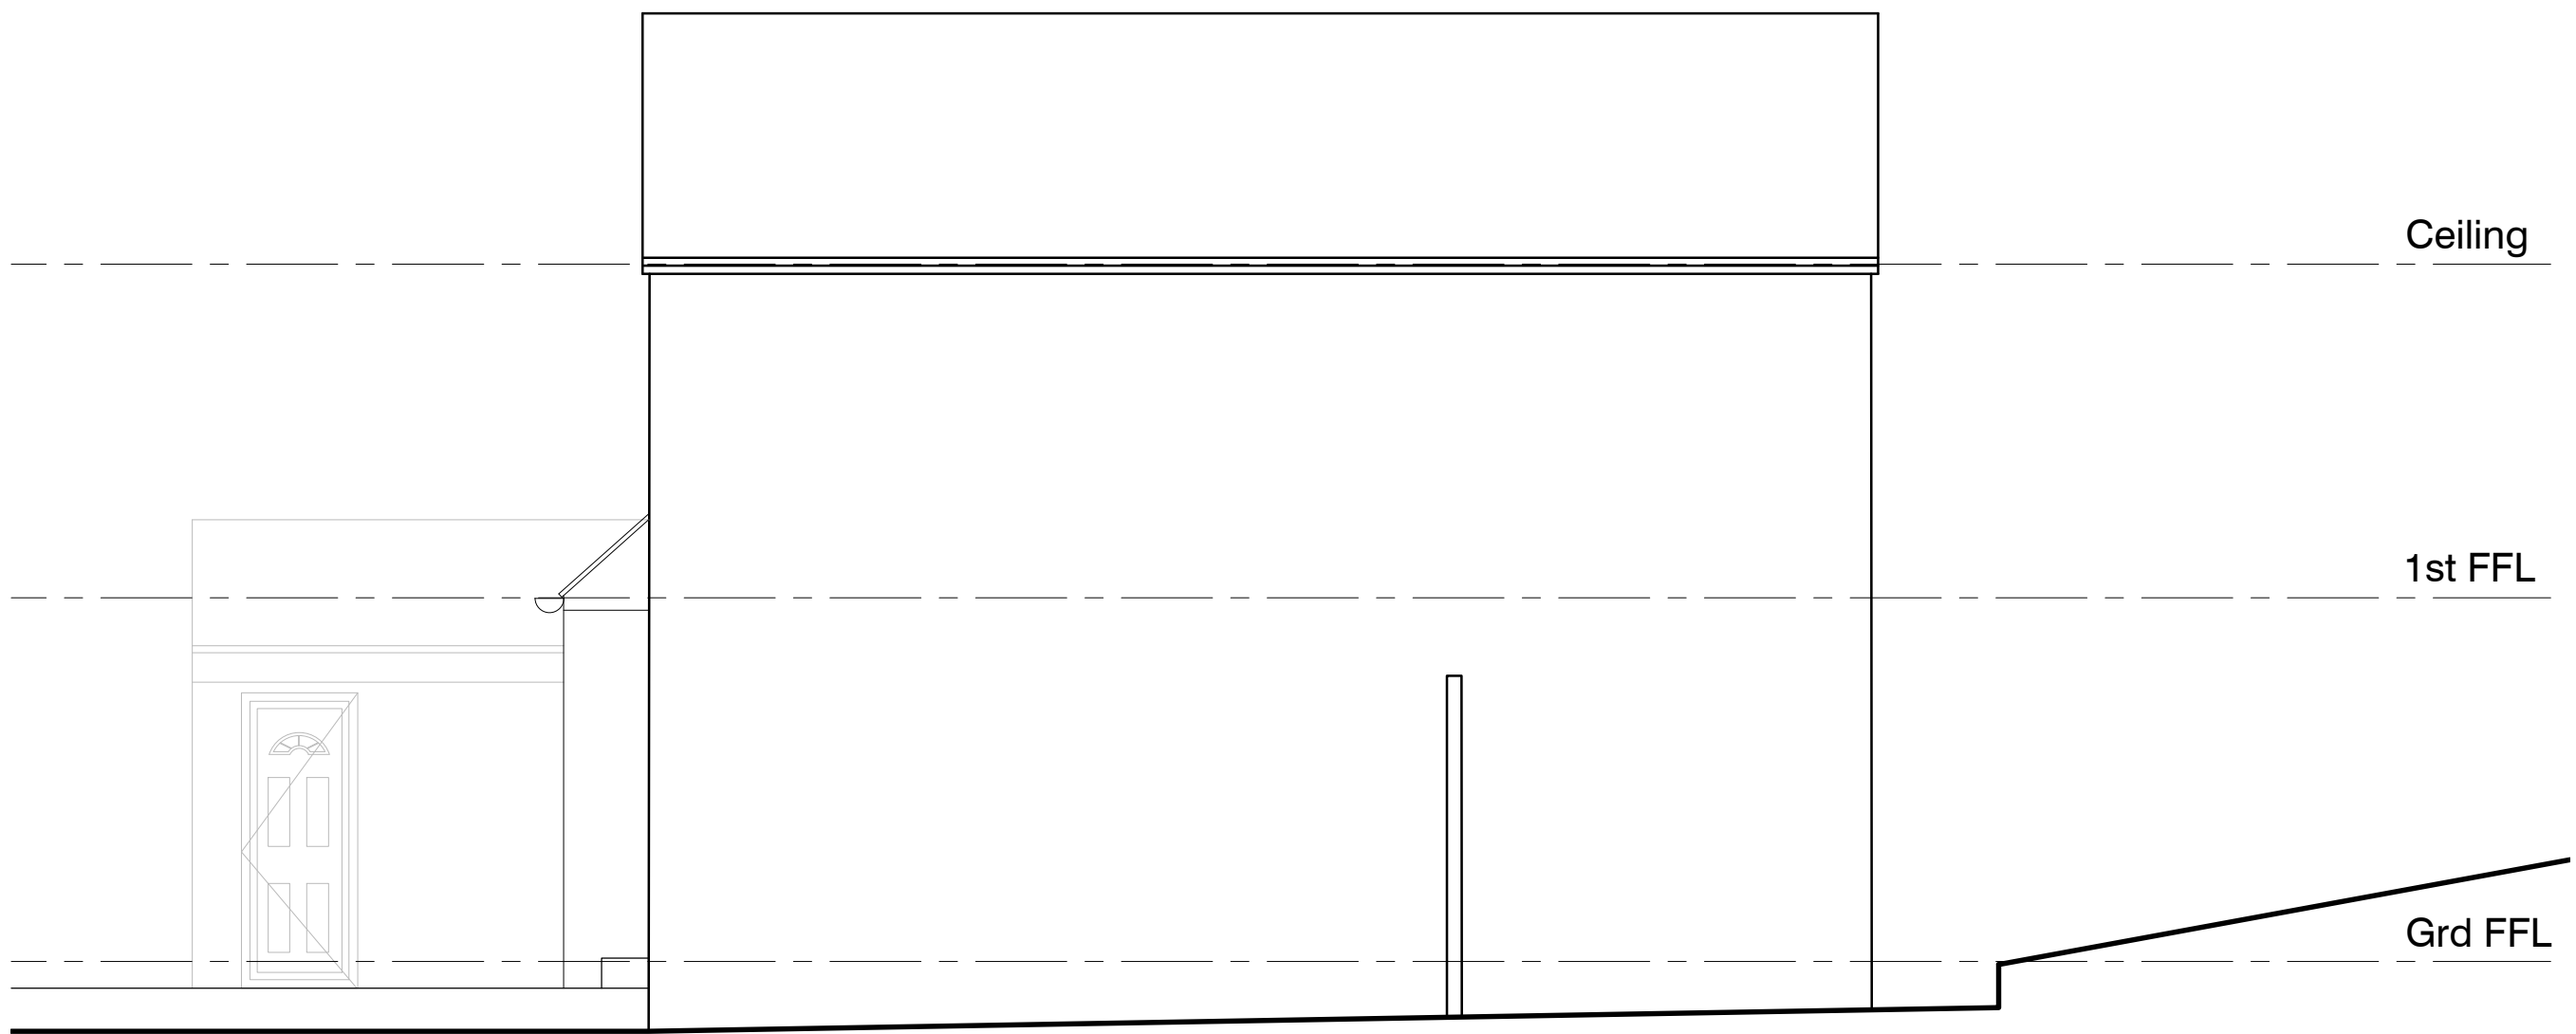

existing elevation D: side 1
scale 1:50

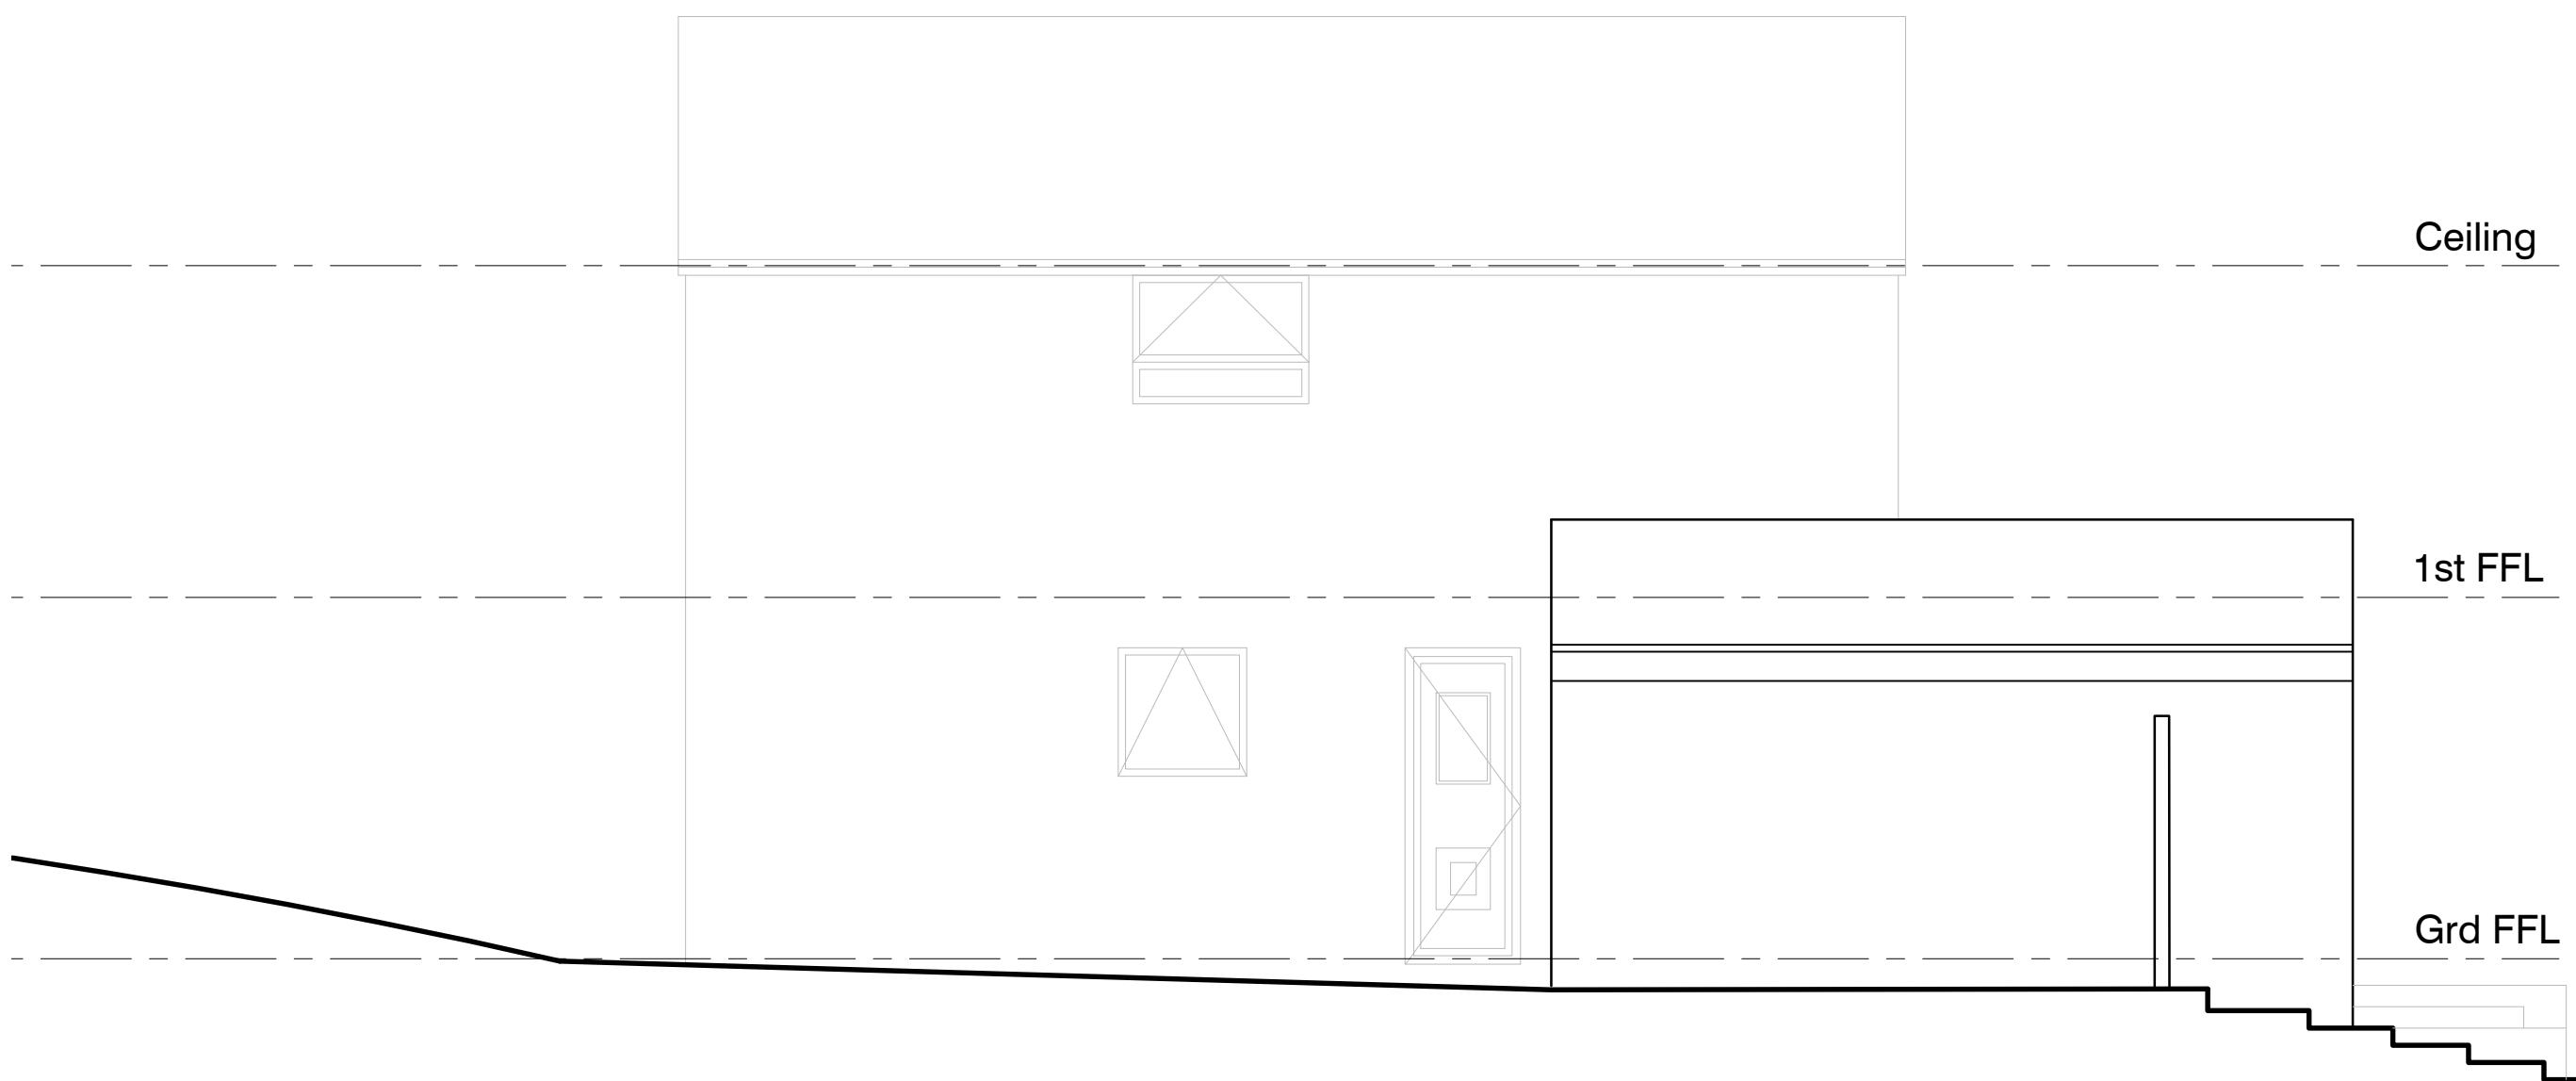

existing elevation E: side 2
scale 1:50

EXISTING ELEVATIONS: D, E



IMPORTANT NOTES: Do Not Scale from this Drawing.
Use Figured Dimensions Only.

DRAWING STATUS:			INFORMATION			FOOTPRINT DESIGN		
REVISION	DATE	DESCRIPTION	SCALE	DATE		CLIENT:	SCALE:	DATE:
A	28/08/24	drawing labels amended	1:50@A1	24.06.24		KHURRAM HABIB		
PROJECT:			7 HEALD CLOSE, SHAWCLOUGH					
DRAWING TITLE:			EXISTING ELEVATIONS: SHEET 2 of 2					
DRAWING NO:			A130_L(00)003					