




VISUAL SCALE 1:100 @ A3

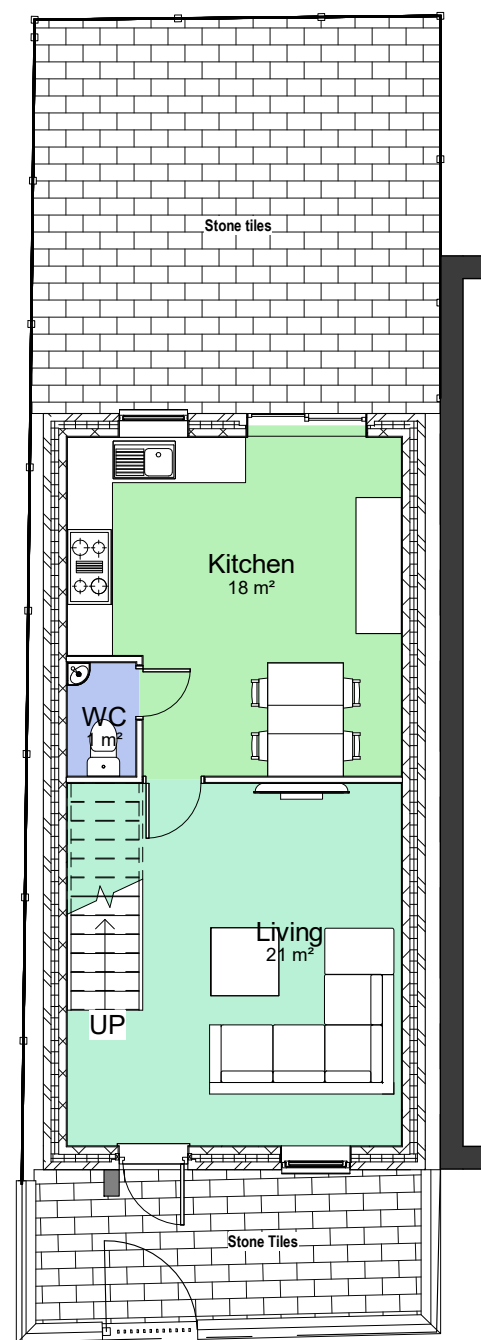

00-P-Ground Floor
1 : 100

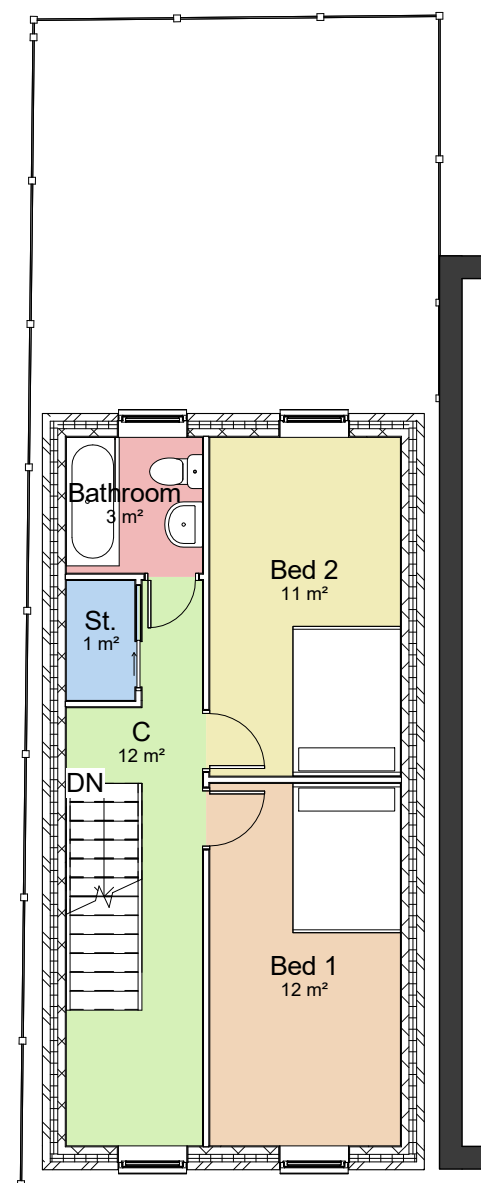

01-P-First Floor
1 : 100

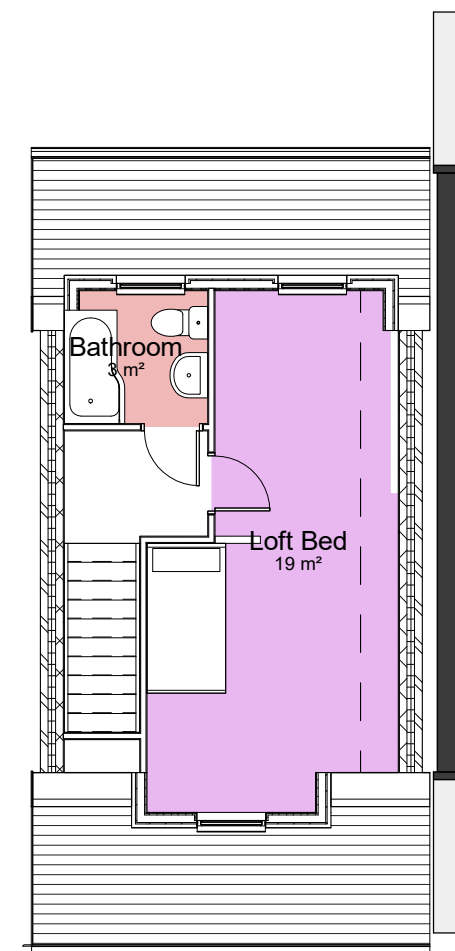

02-Loft
1 : 100

COPYRIGHT © ALL RIGHTS RESERVED BY VIKAS ALYAS LTD. DO NOT SCALE FROM DRAWING. DRAWING INDICATES DESIGN INTENT ONLY. REPORT ANY DISCREPANCIES TO CLIENT / VA LTD. NOT TO BE USED FOR CONSTRUCTION UNLESS STATED SO. TO BE READ IN CONJUNCTION WITH OTHER DRAWINGS OR SPECIFICATION WHERE PROVIDED.

ARCHITEK

BUILDING DESIGN CONSULTANCY

0161 511 8479

vikas@architek.uk

916 Stockport Road, Levenshulme, Manchester, M19 3AB

No.	Description	Date
P1	Issue to Planning	14.02.2023

PROJECT New replacement 3 Bed Dwelling		ADDRESS 1136_Land adjacent to 32 Henry St, Rochdale OL11 1EN, UK		CLIENT Mr Soban Rafi		
		SHEET Proposed Floor Plans		Date 22.06.2022	Project number 1136	Scale (@ A3) 1 : 100
Drawn by VA	DRAWING NUMBER A102			REV P1		
Checked by VA						
Rochdale MB Council	PURPOSE OF ISSUE Planning					