



Conway Architectural Design shall have no responsibility for any use made of this document other than for that which it was prepared and issued. This drawing should not be scaled. Work to figured dimensions only.
All dimensions and levels to be checked on site. No building work is to be started until all relevant approvals are in place. Any discrepancies should be reported to Conway Architectural Design.
This drawing should not be reproduced without written permission from Conway Architectural Design.
Standard Building Regs Notes are to be provided by Conway Architectural Design prior to a building regs application being submitted.




North Facing Front Elevation

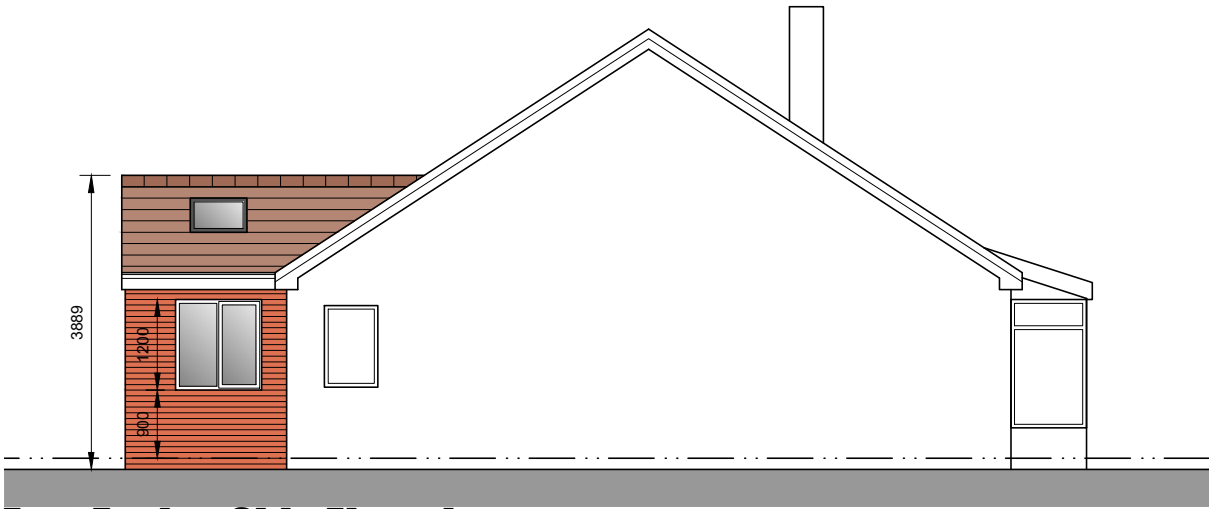


East Facing Side Elevation

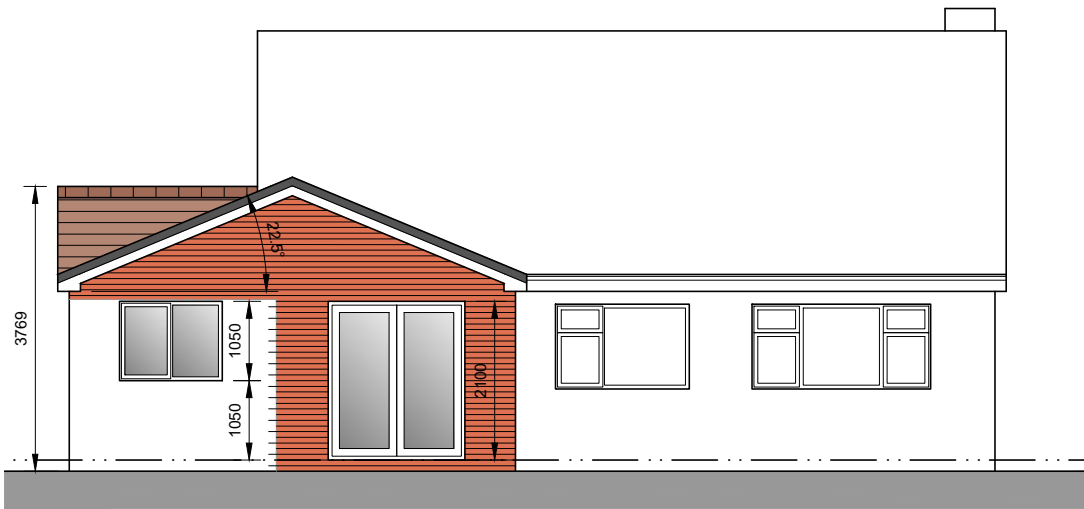

South Facing Rear Elevation

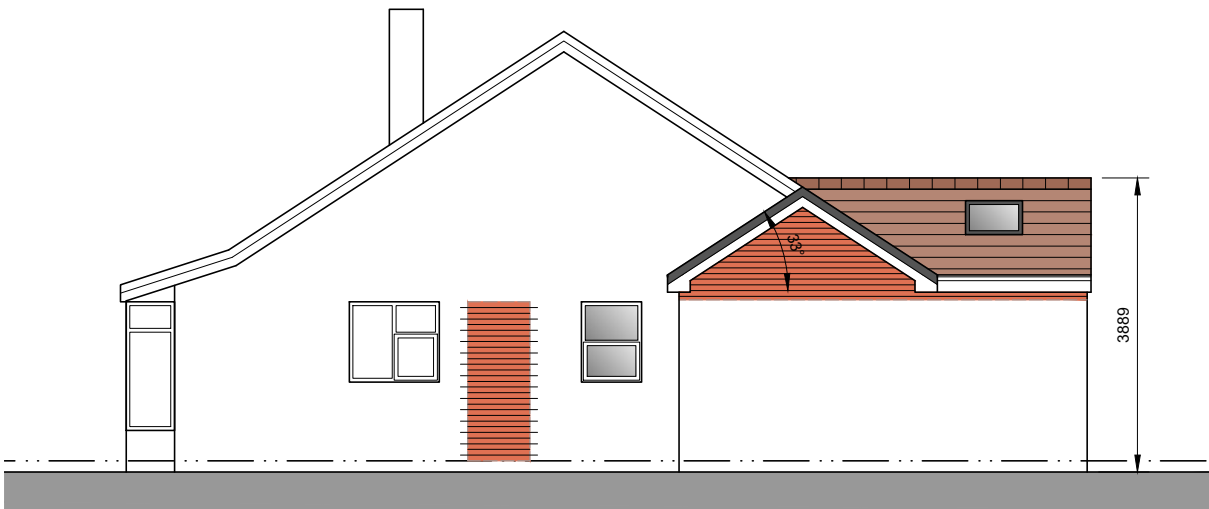

West Facing Side Elevation

 

SCALE 1 : 100

Extension Materials

Brickwork	Ibstock Red Multi
Roof Tiles	Terracotta to match existing
Windows	White Upvc
Doors	White Upvc
Soffit	White Upvc
Fascia	White Upvc
Rainwater Goods	White Upvc

Conway Architectural Design

6 Conway Close
Alkrington
Middleton
Manchester, M24 1EW
E: conway-design@outlook.com

JOB TITLE :	Garage Conversion And Extension
ADDRESS :	8 Hardfield Road, Alkrington
DRAWING TITLE :	Proposed Elevations
SCALE :	1:100 @ A3
DRAWN : xxx	DATE : 19.10.23