




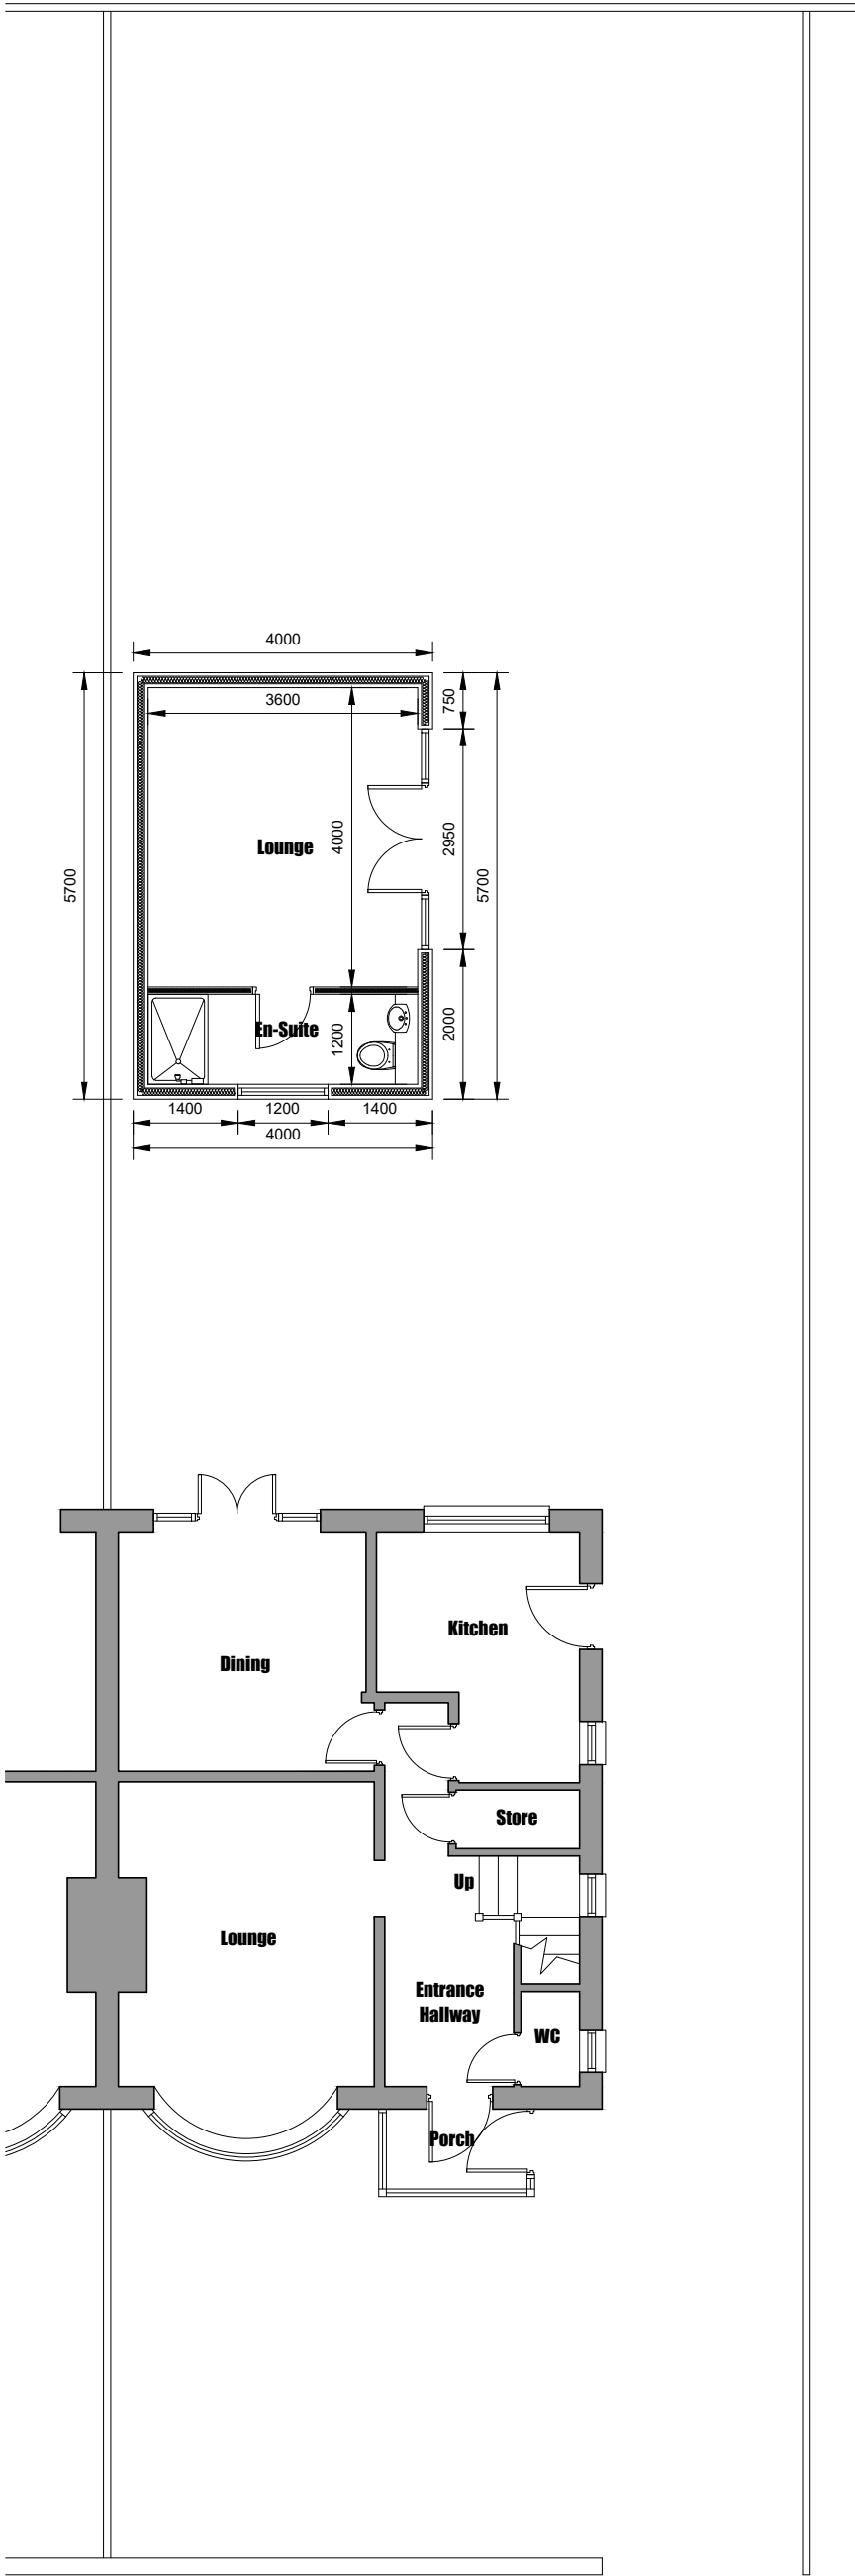


Conway Architectural Design shall have no responsibility for any use made of this document other than for that which it was prepared and issued. This drawing should not be scaled. Work to figured dimensions only.
All dimensions and levels to be checked on site. No building work is to be started until all relevant approvals are in place.
Any discrepancies should be reported to Conway Architectural Design.
This drawing should not be reproduced without written permission from Conway Architectural Design.
Standard Building Regs Notes are to be provided by Conway Architectural Design prior to a building regs application being submitted.

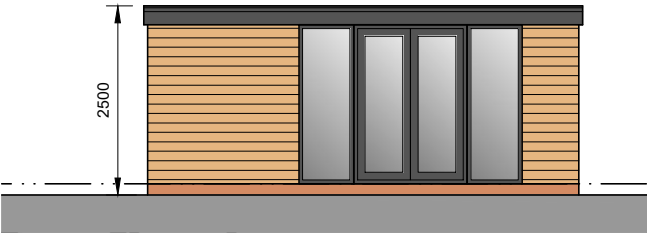


Front Elevation

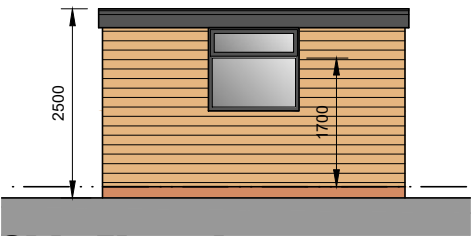

Side Elevation

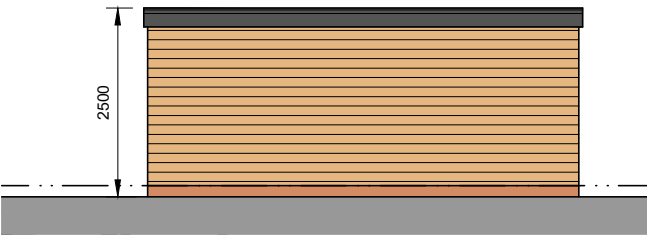

Rear Elevation

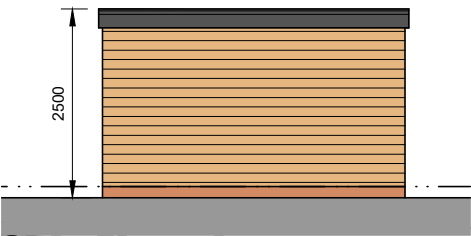

Side Elevation

Extension Materials

Brickwork	Ibstock Red multi below DPC
Roof	Grey rubber roof
Walls	Stained timber cladding
Doors	Black Upvc
Windows	Black Upvc
Soffit	Black Upvc
Fascia	Black Upvc
Rainwater Goods	Black Upvc

**Conway
Architectural
Design**

6 Conway Close
Alkrington
Middleton
Manchester, M24 1EW

E: conway-design@outlook.com

JOB TITLE :	Garden Annex
ADDRESS :	7 Mere Avenue, Alkrington
DRAWING TITLE :	Proposed Site Plan And Elevations
SCALE :	1:50 @ A3
DRAWN : xxx	DATE : 01.08.23