



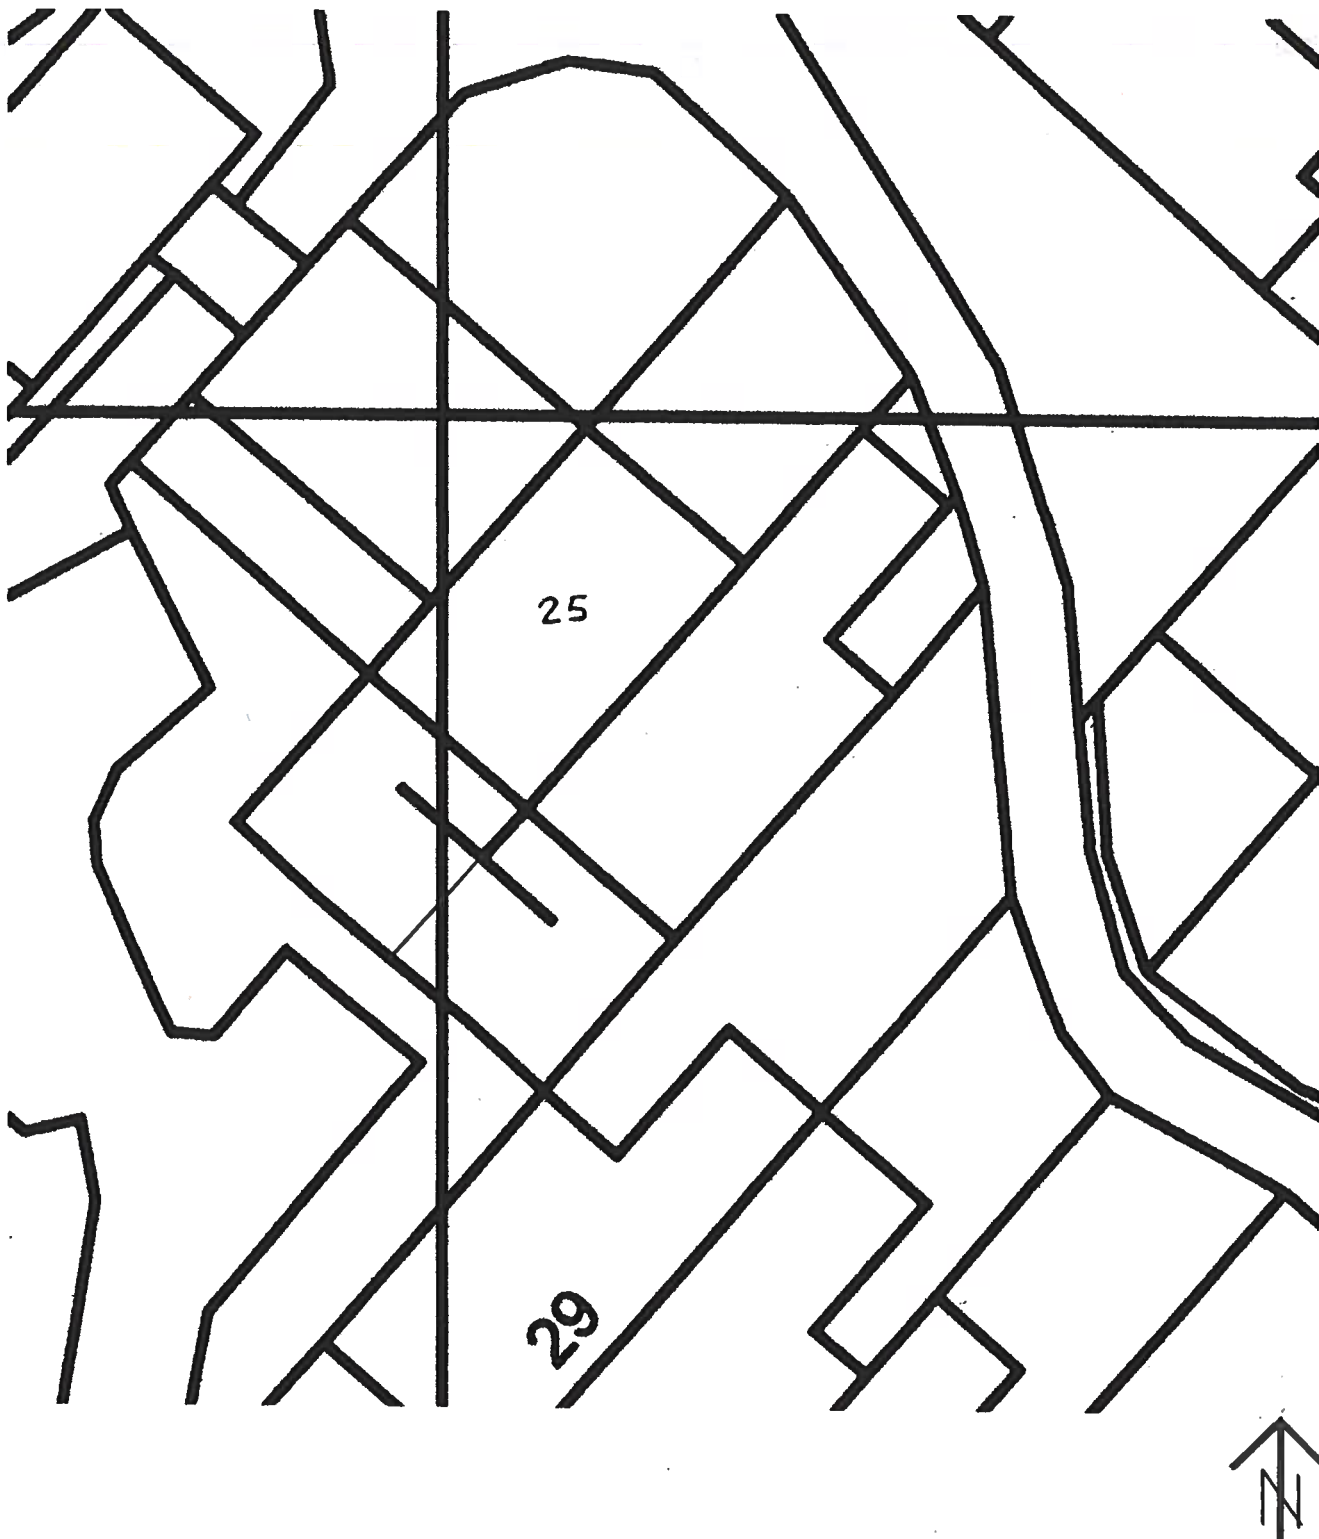

EXISTING SITE PLAN SCALE 1:200

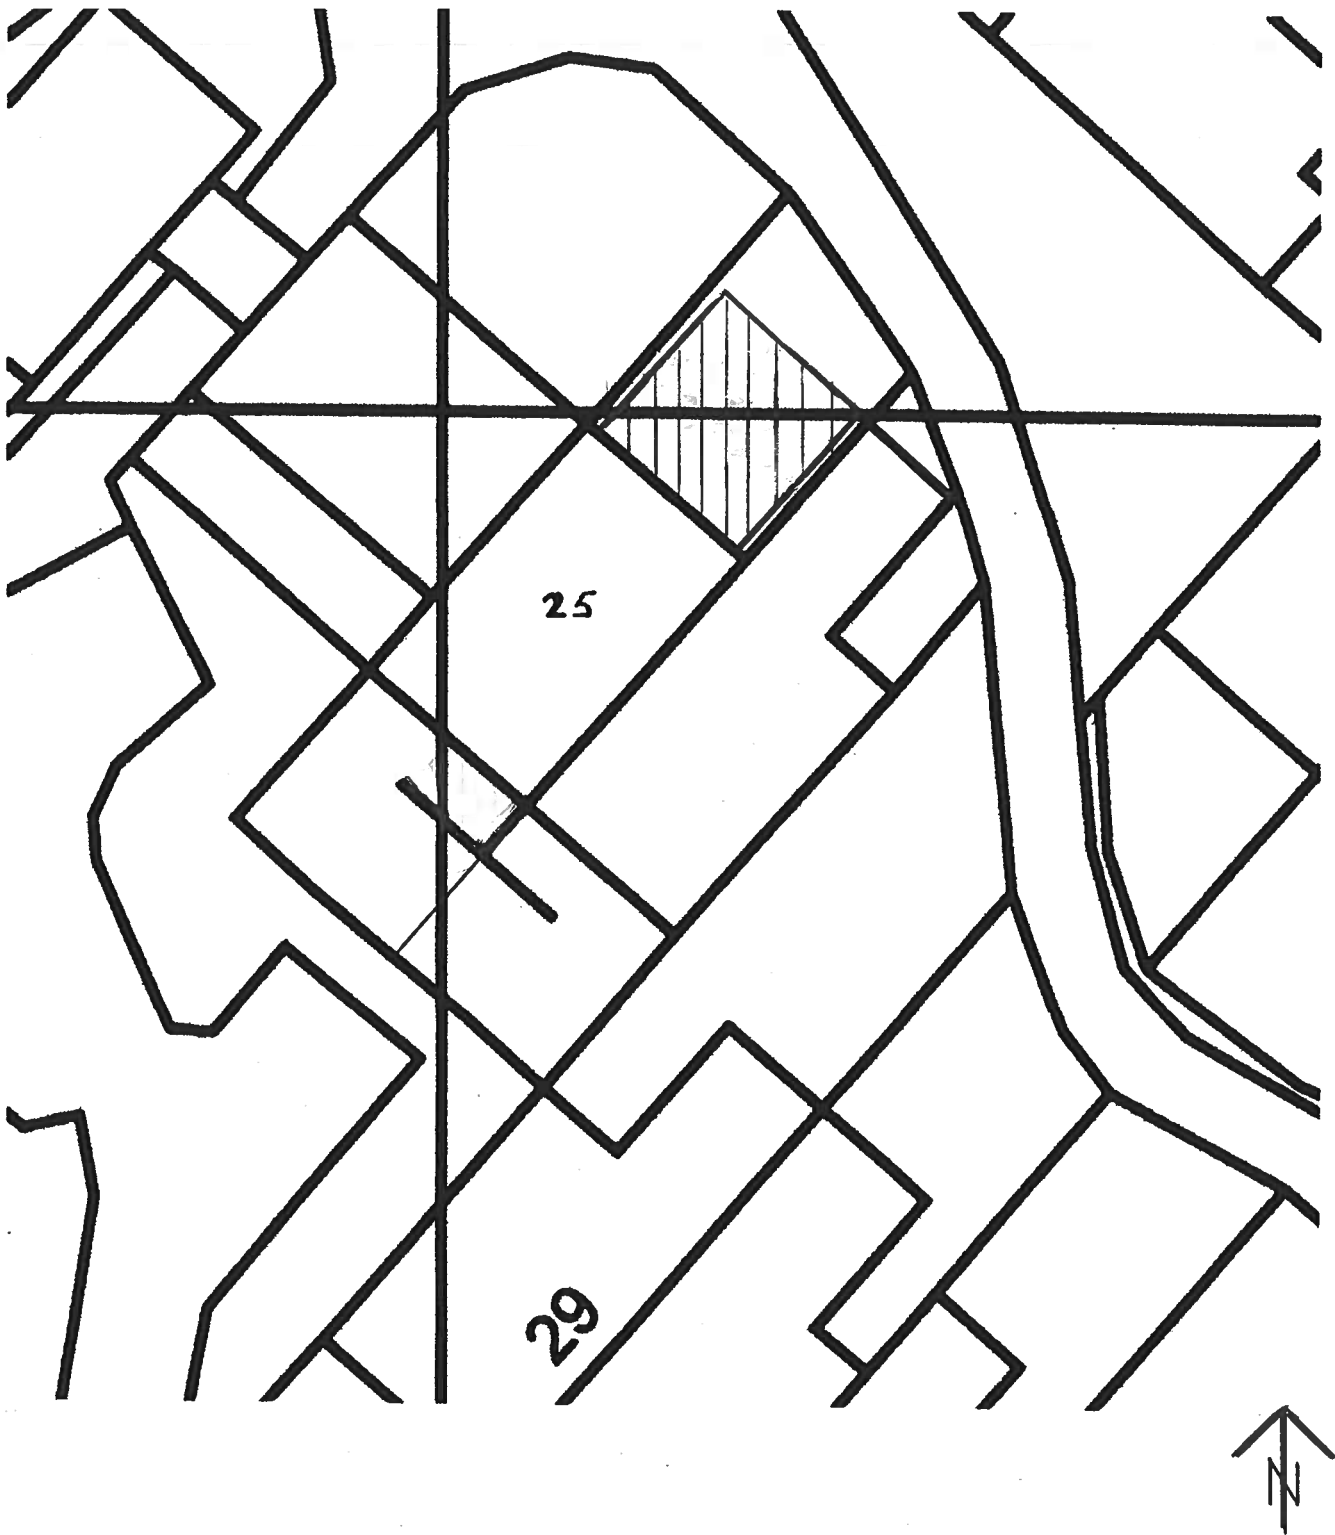

PROPOSED SITE PLAN    SCALE 1:200