




South Facing Front Elevation

Conway Architectural Design shall have no responsibility for any use made of this document other than for that which it was prepared and issued. This drawing should not be scaled. Work to figured dimensions only. All dimensions and levels to be checked on site. No building work is to be started until all relevant approvals are in place. Any discrepancies should be reported to Conway Architectural Design. This drawing should not be reproduced without written permission from Conway Architectural Design. **Standard Building Regs Notes are to be provided by Conway Architectural Design prior to a building regs application being submitted.**

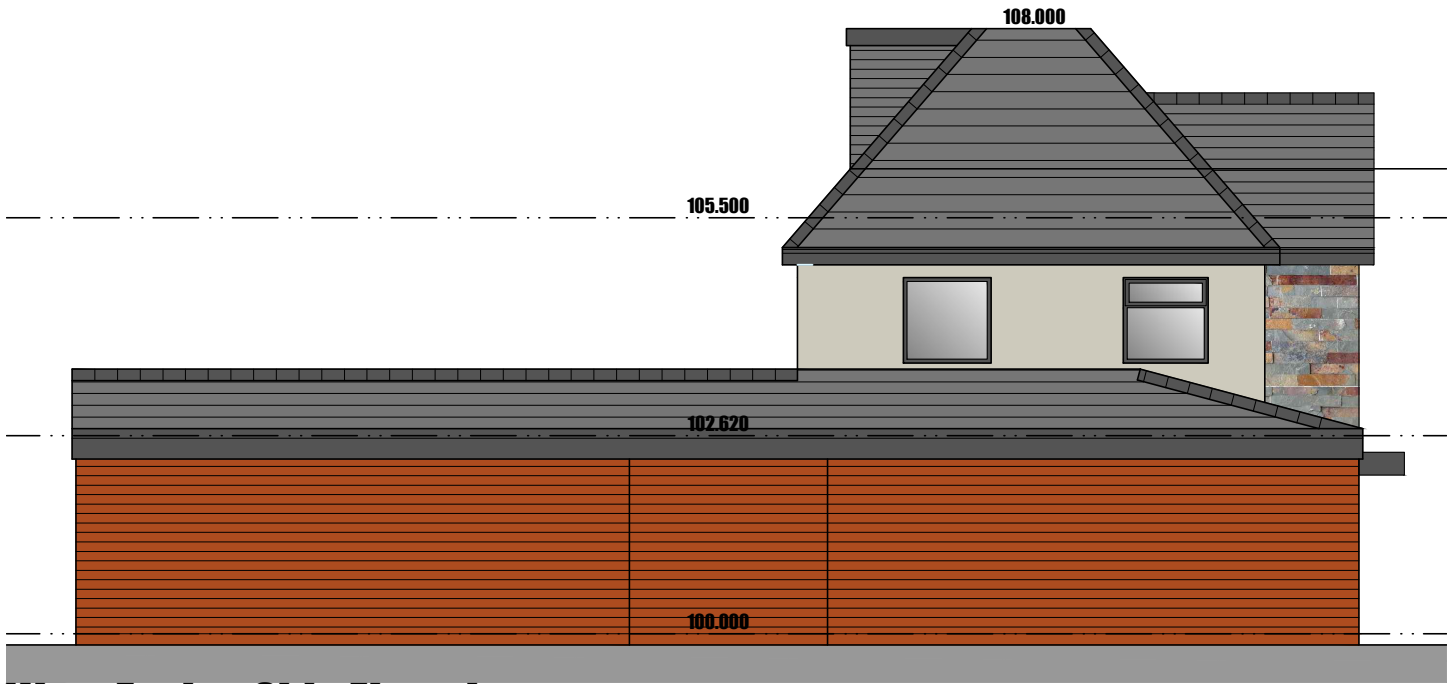

West Facing Side Elevation


Materials	
Brickwork	Red Multi to match existing
Render	K Rend scraped texture with Antique White finish
Front Extension	Rustic Country Multicolour Split Face Mosaic Tiles
Roof Tiles	Grey to match existing
Dormer Cheeks	Vertically hung tiles to match roof
Windows	Grey Upvc
Doors	Grey Upvc
Soffit	Black Upvc
Fascia	Black Upvc
Rainwater Goods	Black Upvc



North Facing Rear Elevation



East Facing Side Elevation

 

SCALE 1:100

Conway Architectural Design	6 Conway Close Alkrington Middleton Manchester, M24 1EW E: conway-design@outlook.com
JOB TITLE : ADDRESS : DRAWING TITLE : SCALE : DRAWN : xxx	Extensions And Alterations 85 Mainway, Alkrington Proposed Elevations 1:100 @ A3 DATE : 23.06.23
JOB NO./ DWG NO.	749-10C