



ALL DIMENSIONS TO BE CHECKED
ON SITE BY BUILDER
DRAWINGS TO BE READ IN
CONJUNCTION WITH STRUCTURAL
ENGINEER'S DETAILS AND PLANS

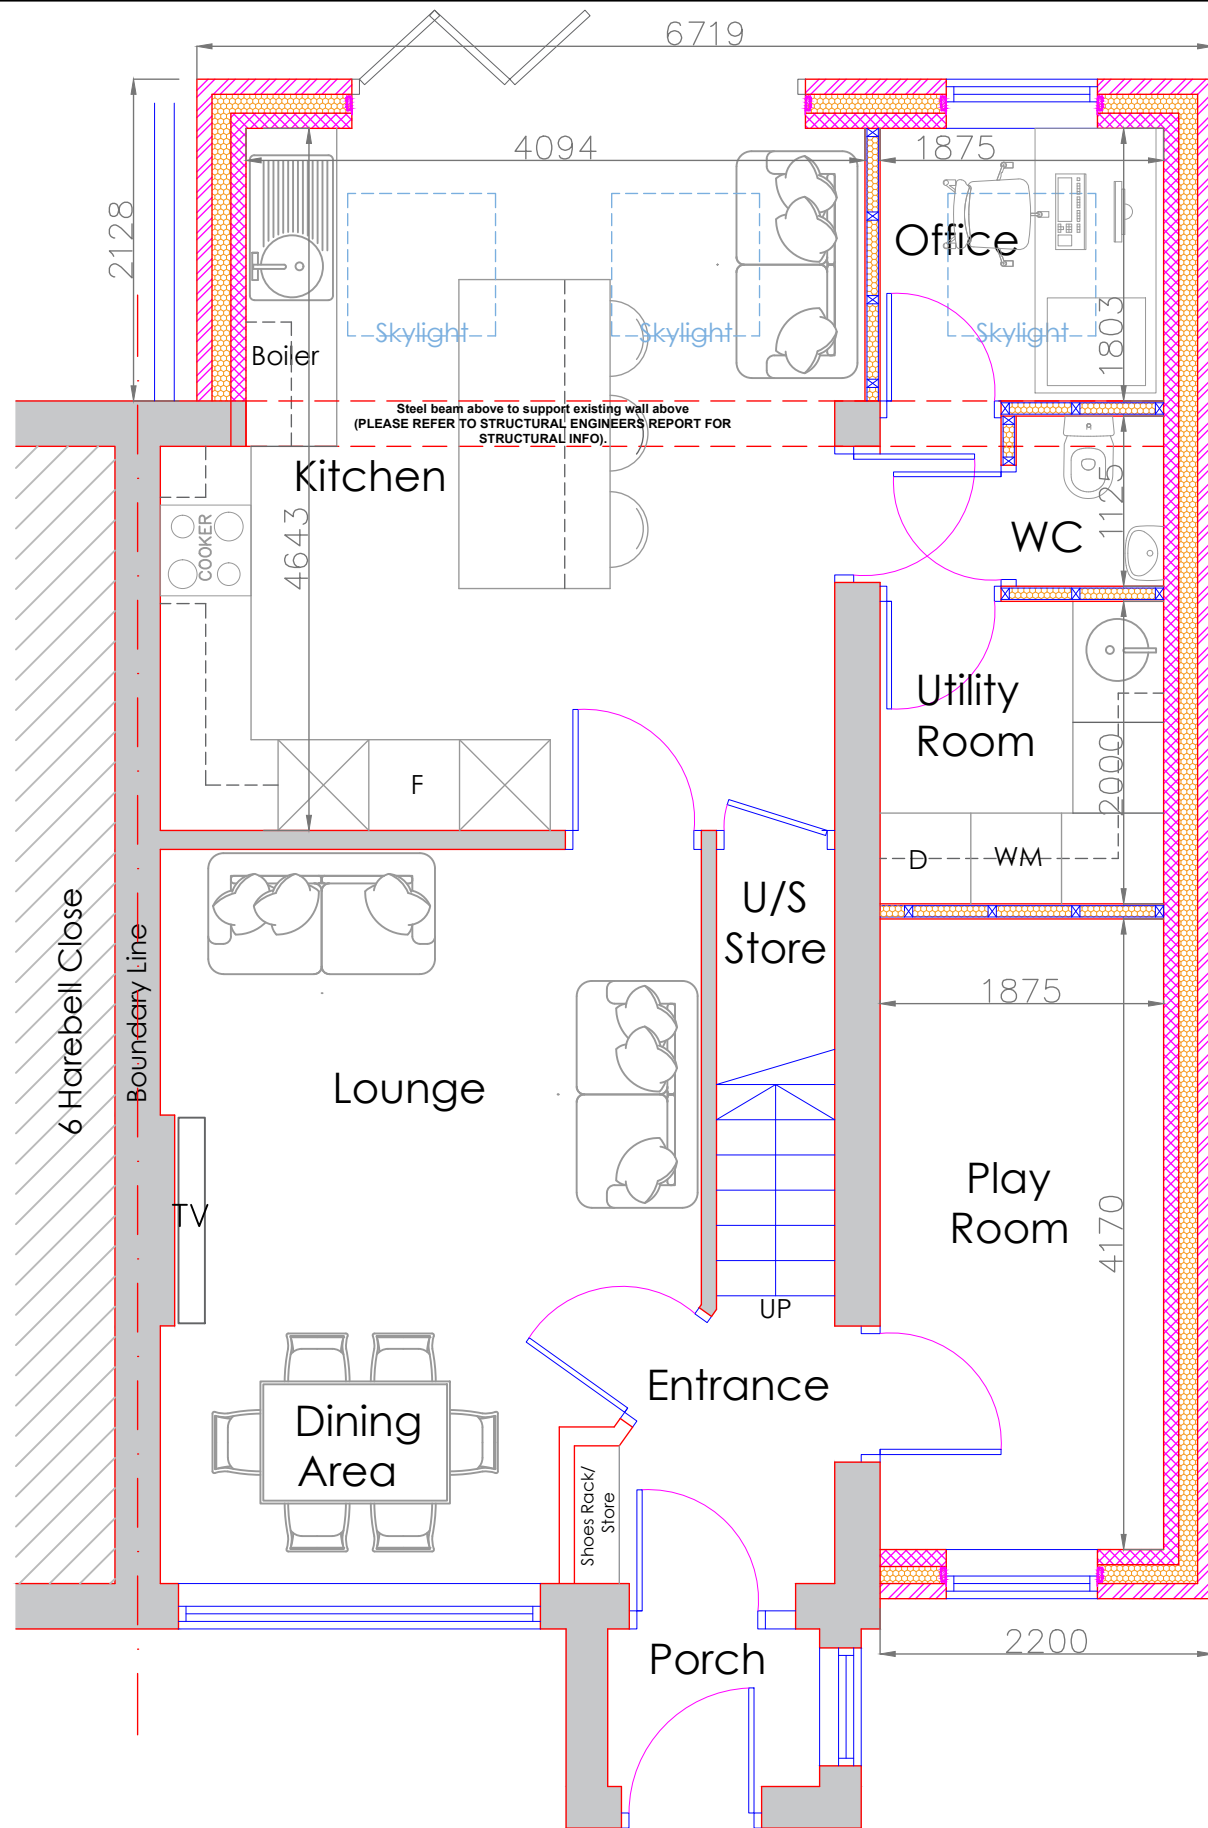

Proposed Ground Floor Plan @1:50

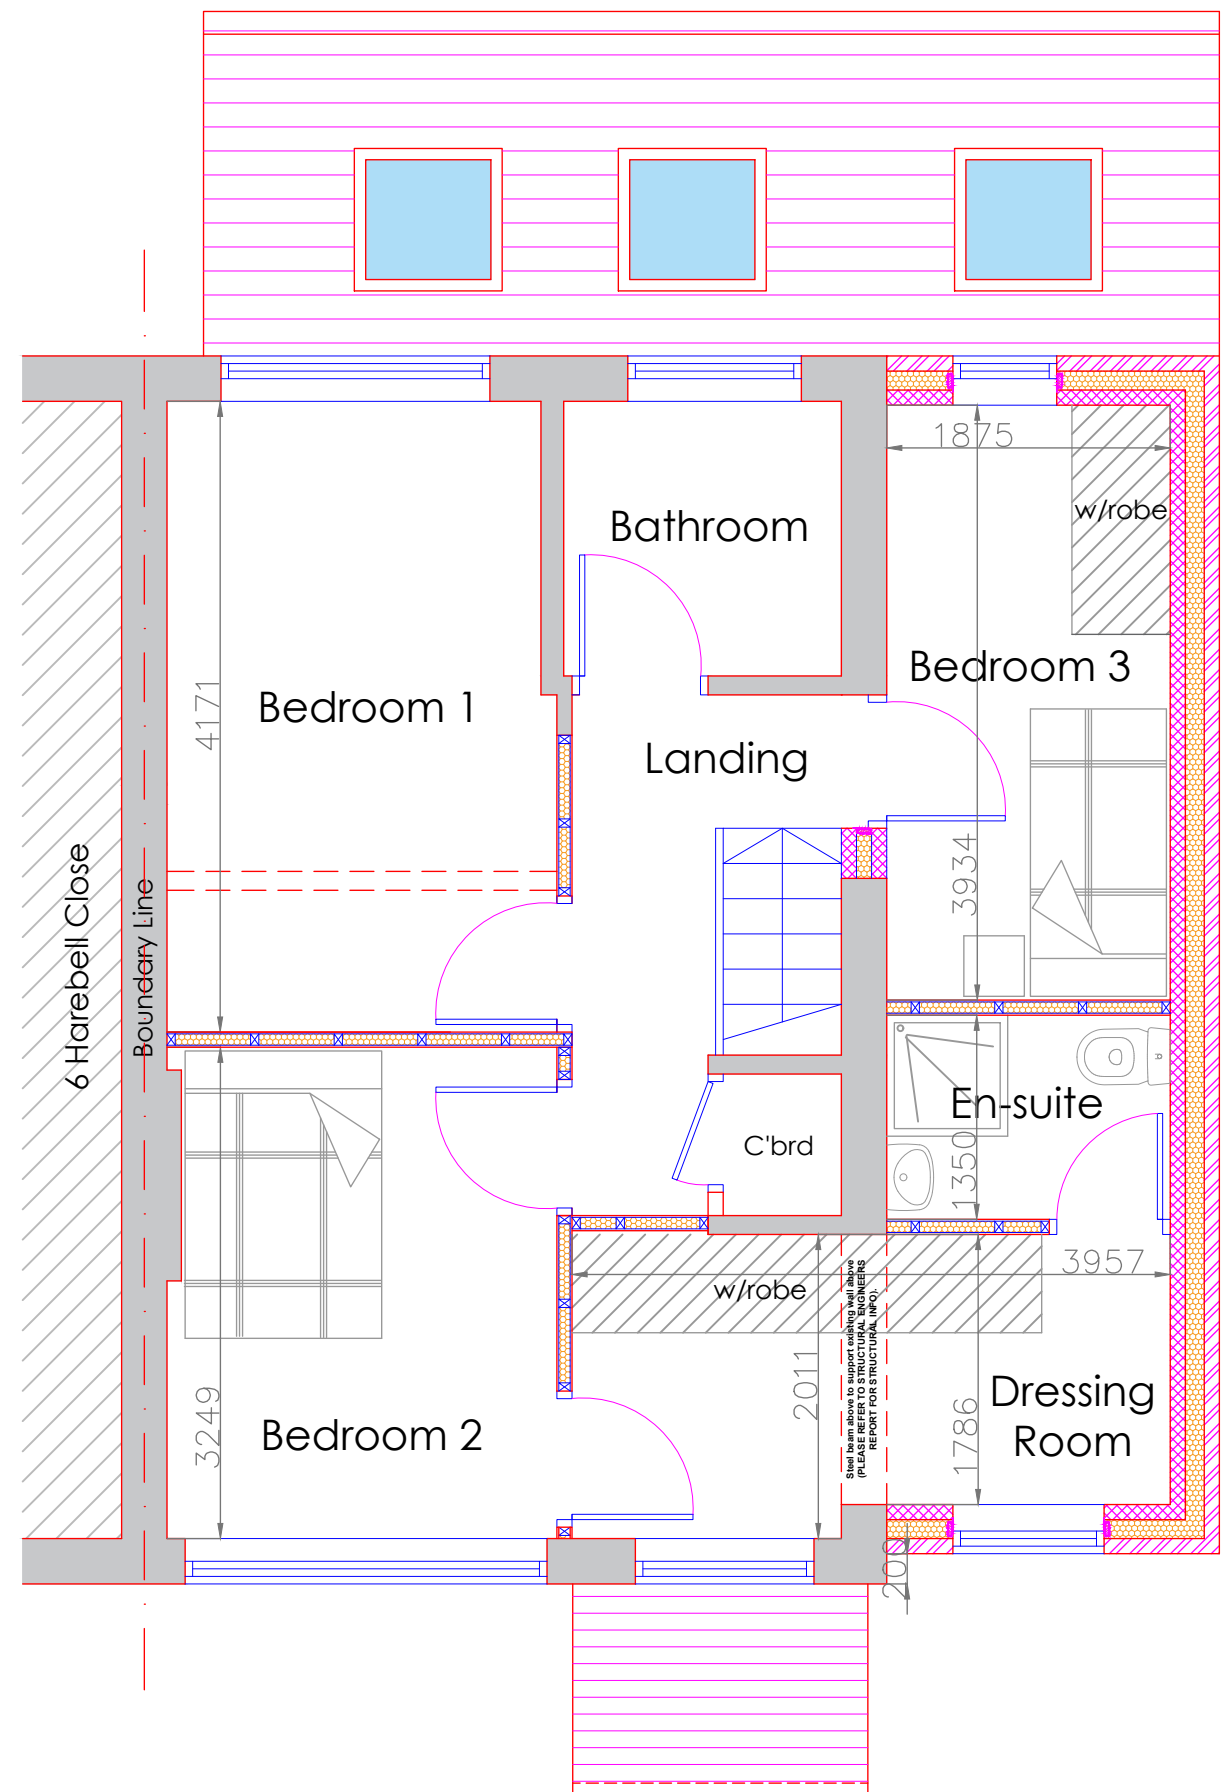

Proposed First Floor Plan @1:50

0 1000 2000 3000 4000 5000
MILLIMETRES
SCALE 1:50 (A3)

ALL DIMS IN MILLIMETERS UNLESS NOTED OTHERWISE
DO NOT SCALE EXCEPT FOR PLANNING PURPOSES
IF IN DOUBT - ASK

THIS DRAWING IS CONFIDENTIAL AND IS THE
PROPERTY OF KEENAN PROJECT DESIGNS LTD
© COPYRIGHT

KEENAN
PROJECT
DESIGNS

KEENAN PROJECT DESIGNS

08002335787
INFO@KEENANPROJECTDESIGNS.COM
WWW.KEENANPROJECTDESIGN.COM

CLIENT:
Emily Fairburn

DATE:
12/08/2022

ARCHITECT:
Moayed Hamada
DRAFTER:
Moayed Hamada

SCALE:
1:50@A3

ADDRESS:
4 Harebell Cl, Rochdale, OL12 6XW

DRAWING NO:
1636

REV
A