



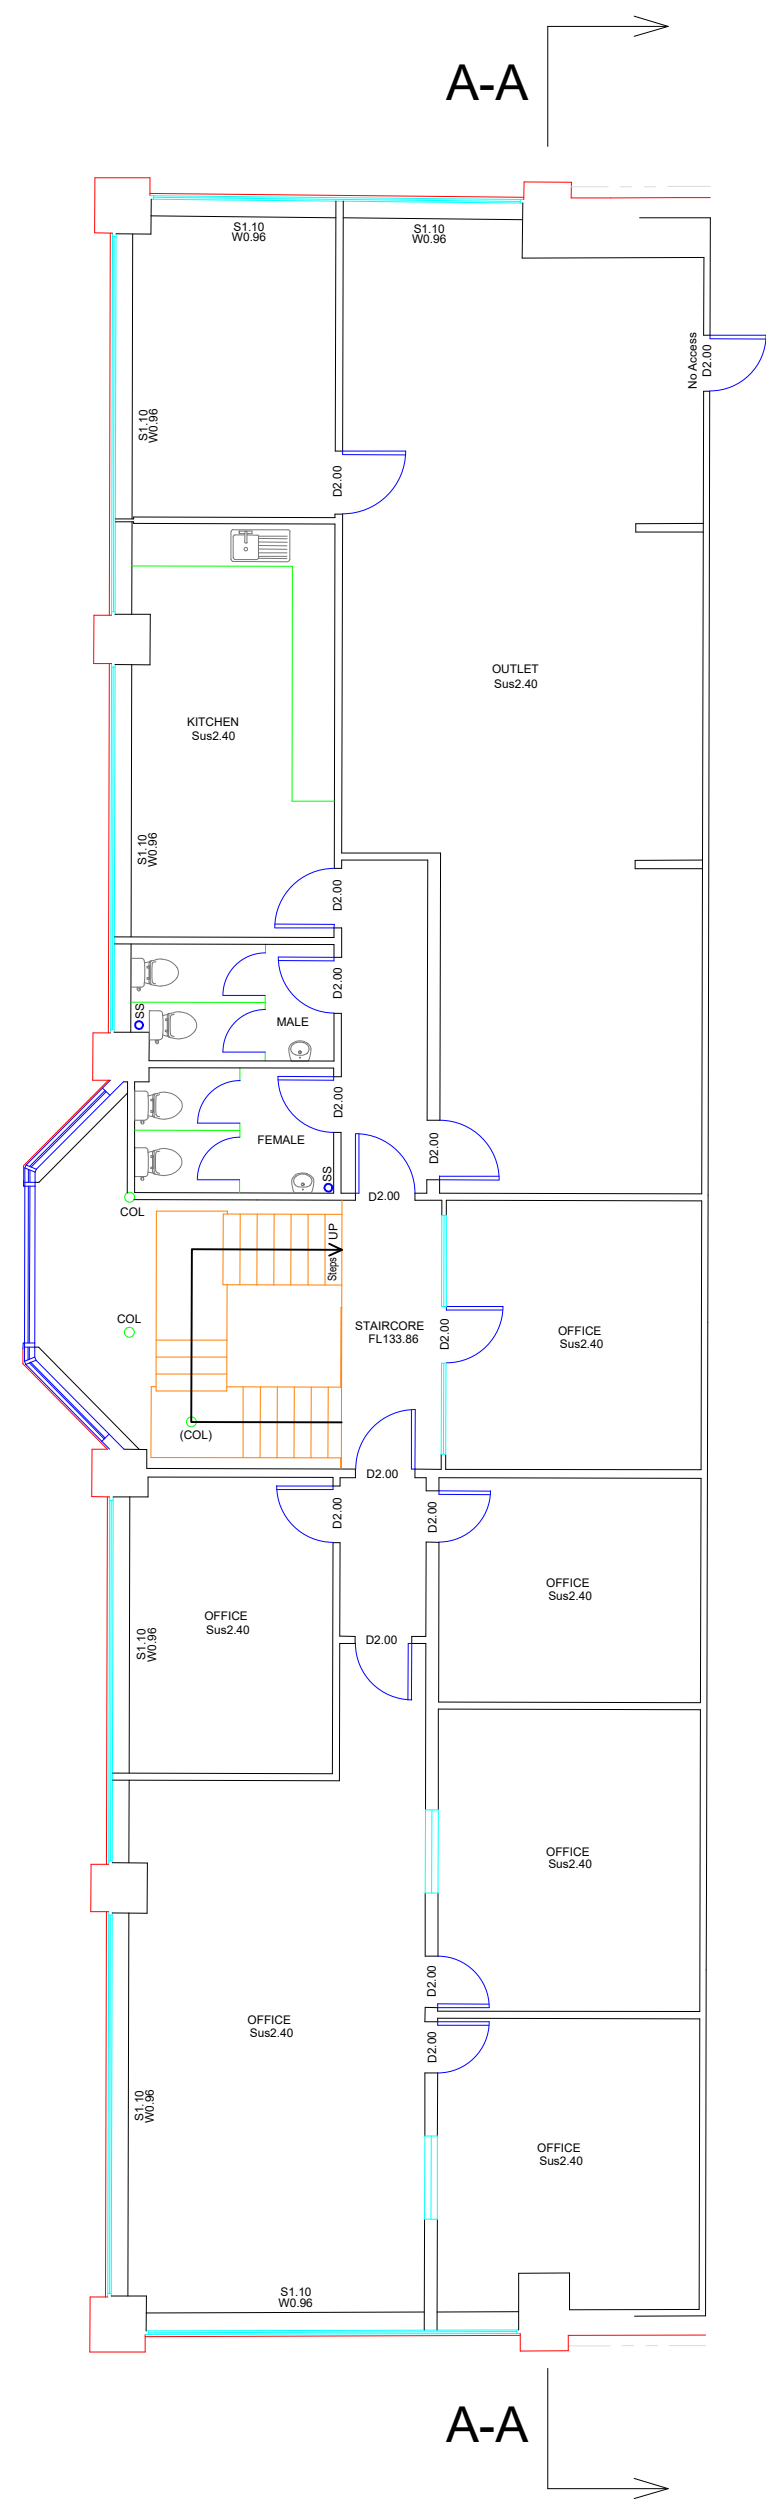

FIRST FLOOR

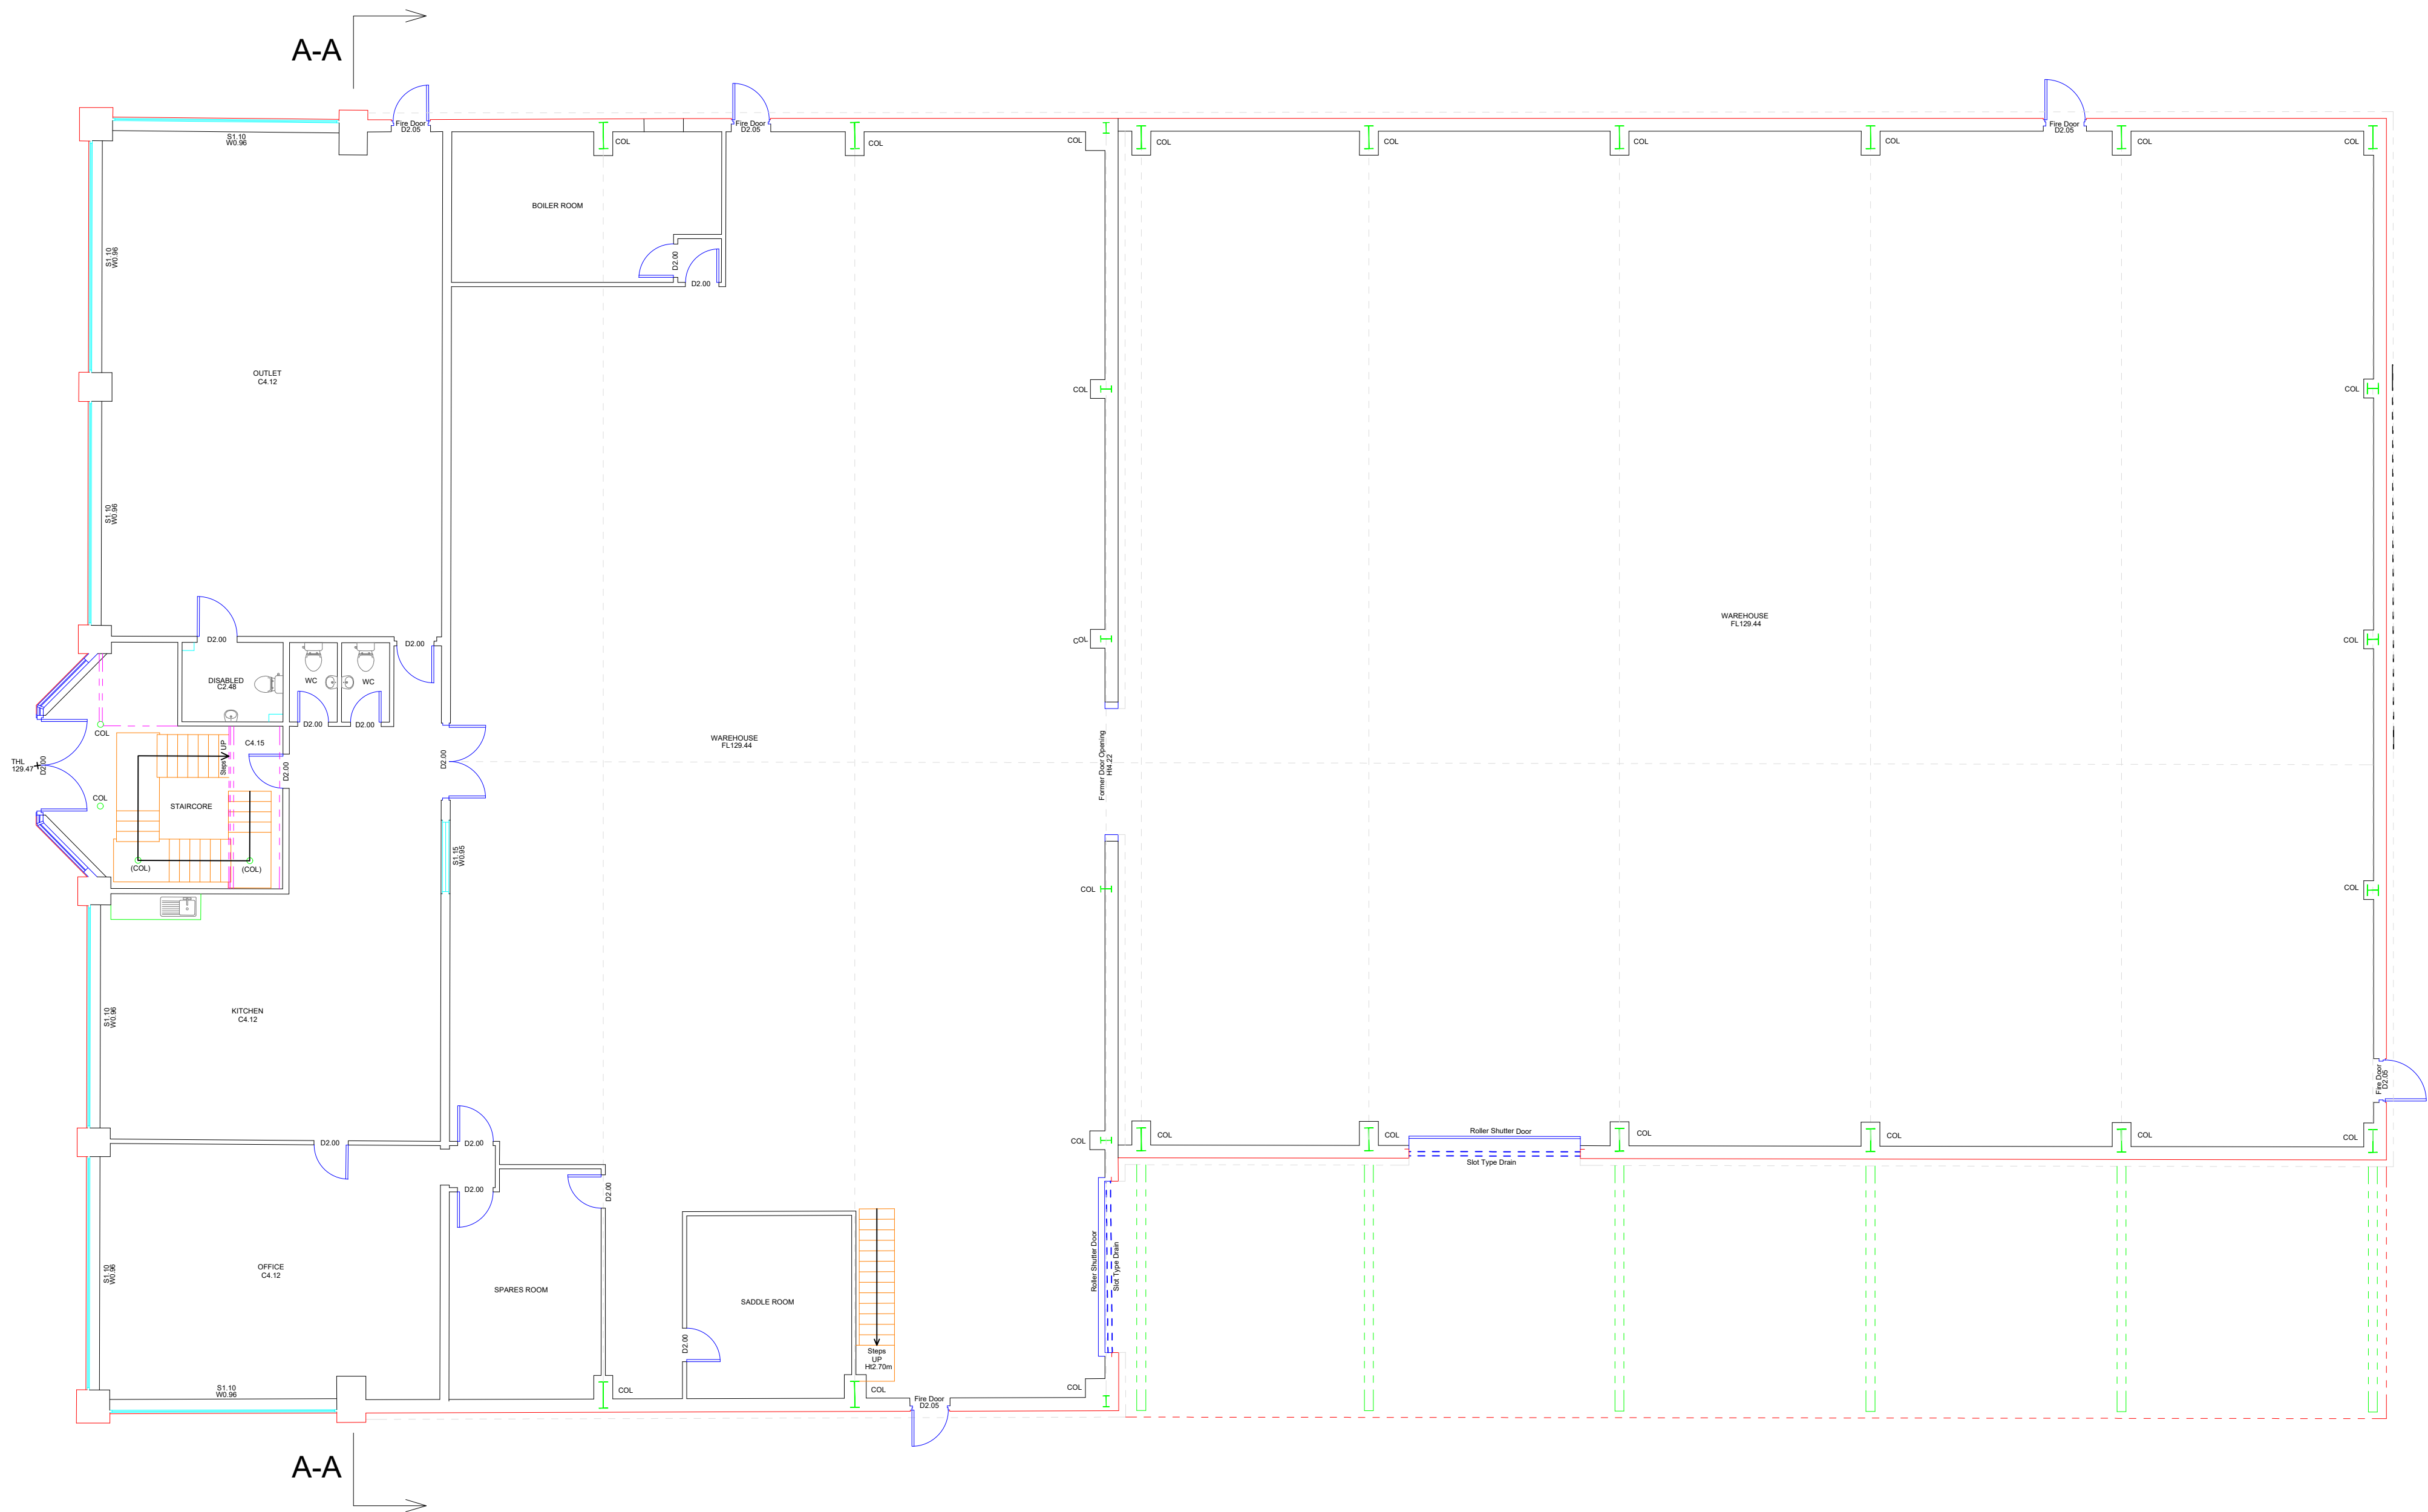


GROUND FLOOR


0		MH	-
0		MH	-
0		MH	-
REV		BY	DATE

Status: Survey Issue

Notes: Positions & levels related to OSTN15/OSGM15 (unless stated otherwise)

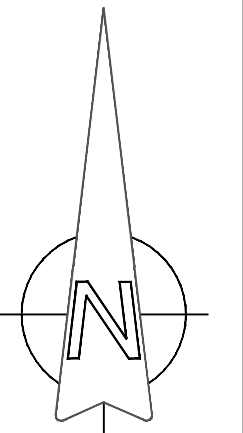

Survey Site Solutions Ltd
Land Surveying, Site Setting Out, Volumes & CAD
Estimating & Take Offs.
Ground Floor
Calder House, The Wharf
Sowerby Bridge
HX6 2AG
TEL: 01422 361900
Email: info@surveysitesolutionsltd.co.uk

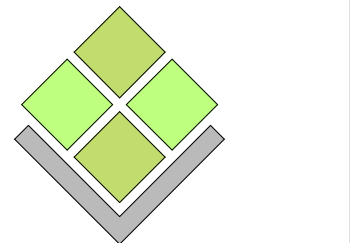

Title: Measured Floor Plans			
Site: Unit 7 Smallbridge Business Park, Rochdale			
Client: Northern Accident Repair			
Scale: 1:200 @A1	Date: 29/02/24	Drawn: MH	Checked: MH
Project No: 1551	Drawing No: 1551 001 002	Sheet: 1 of 1	