


1. Any discrepancy to be reported to the Architect immediately.
2. The Contractor must check all dimensions on site.
3. This drawing, or any part of it, may not be reproduced without the consent of the Architect.

Project
Langley Lane Farm
Langley Lane
Middleton M24 5LJ

Drawing Title


Existing Elevations

Scale	Date
1:100 @ A3	20.02.23
Drawing No.	Revision
2235/21-300	000
Revision Details	
000	

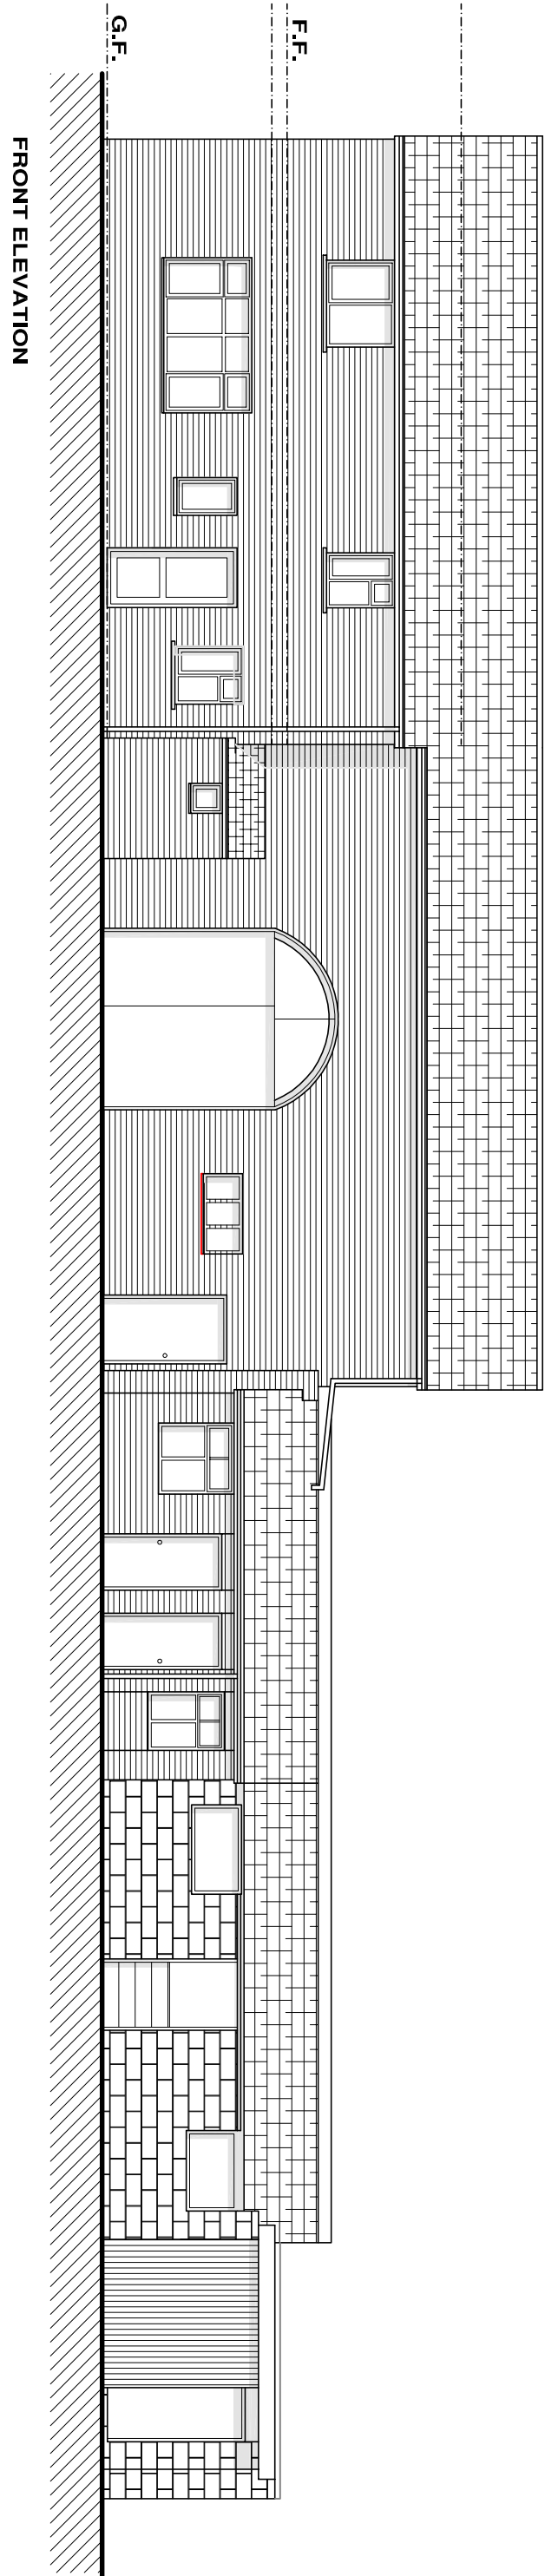


EXISTING BARN


EXISTING FARMHOUSE

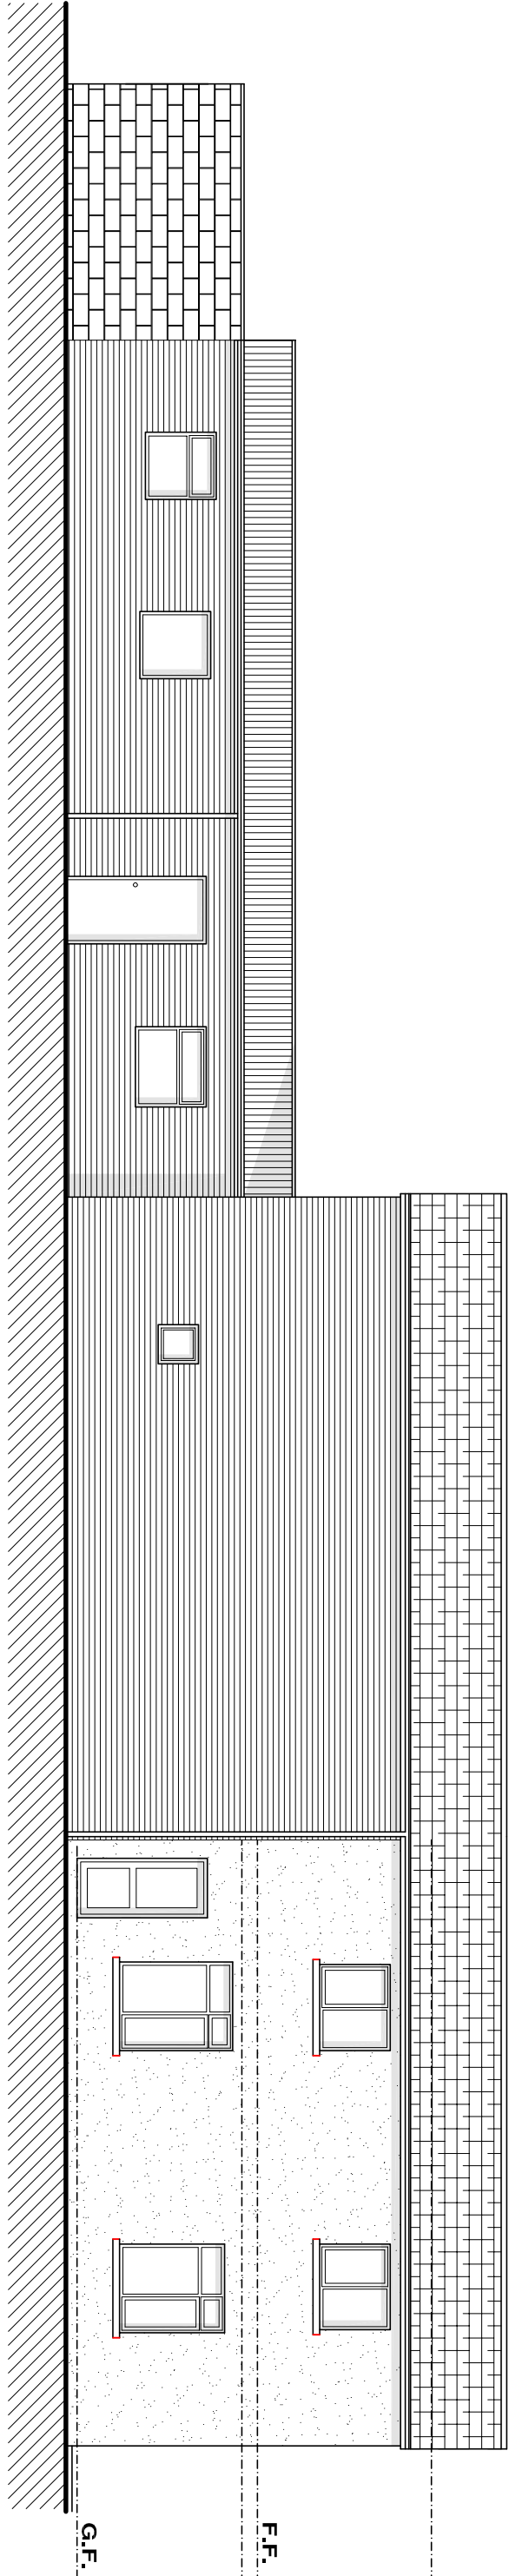



REAR ELEVATION

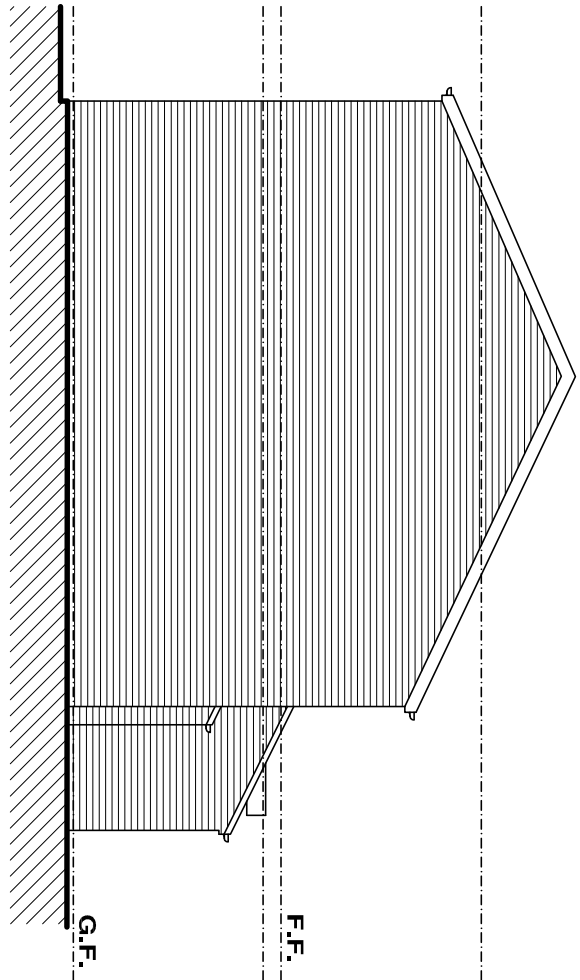

SIDE ELEVATION

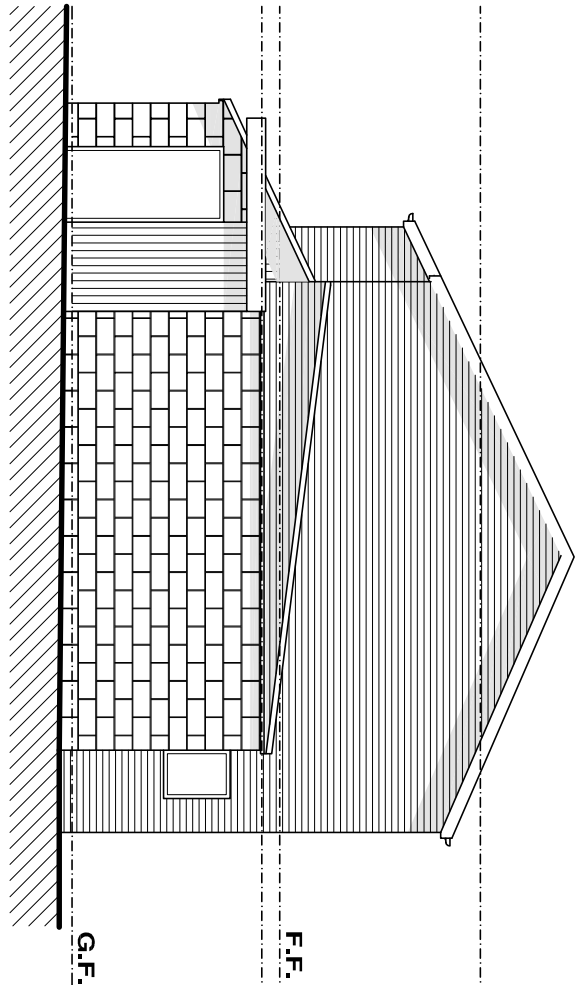

SIDE ELEVATION

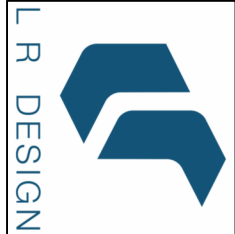 

Architectural services
Office 3
131a Bury New Road,
Prestwich
M25 9NX
t. +44(0)161 820 9196
e. project@lr-design.net
www.lr-design.net