



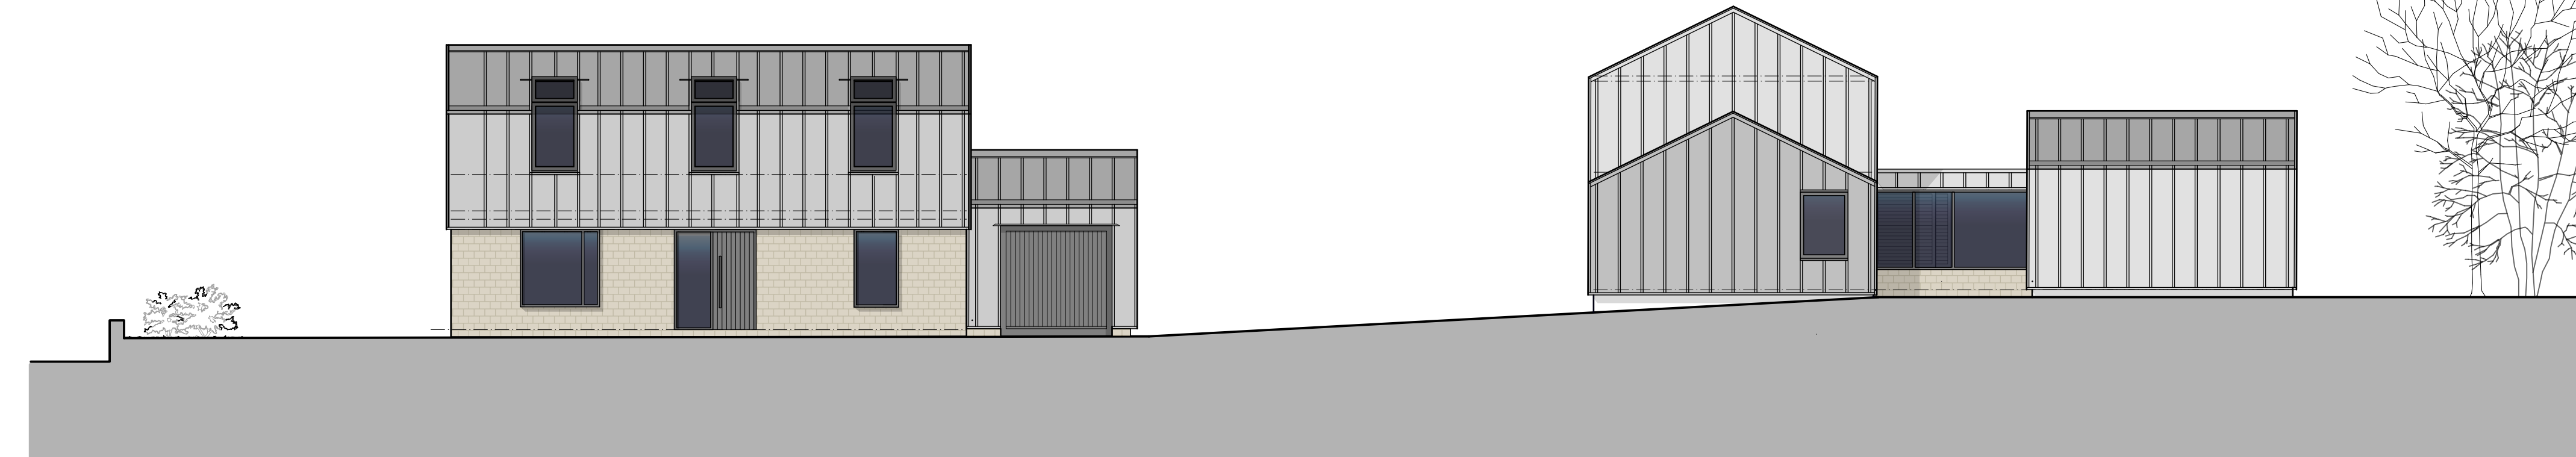

NORTH ELEVATION
1:100 SCALE
0 1 3 5m
Scale 1:100

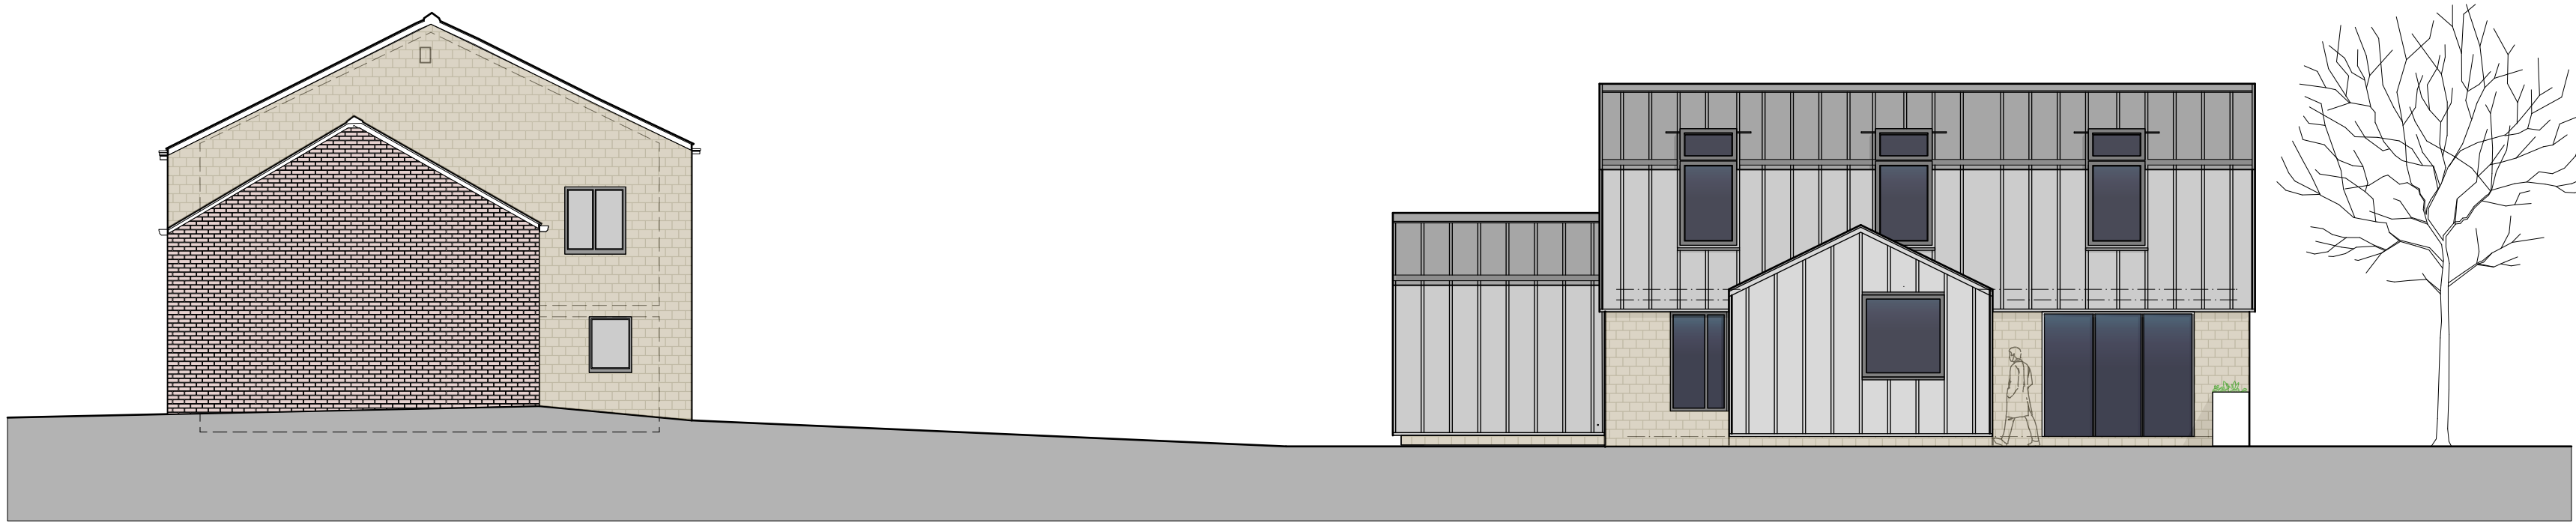


SOUTH ELEVATION
1:100 SCALE
0 1 3 5m
Scale 1:100



EAST ELEVATION
1:100 SCALE
0 1 3 5m
Scale 1:100



WEST ELEVATION
1:100 SCALE
0 1 3 5m
Scale 1:100

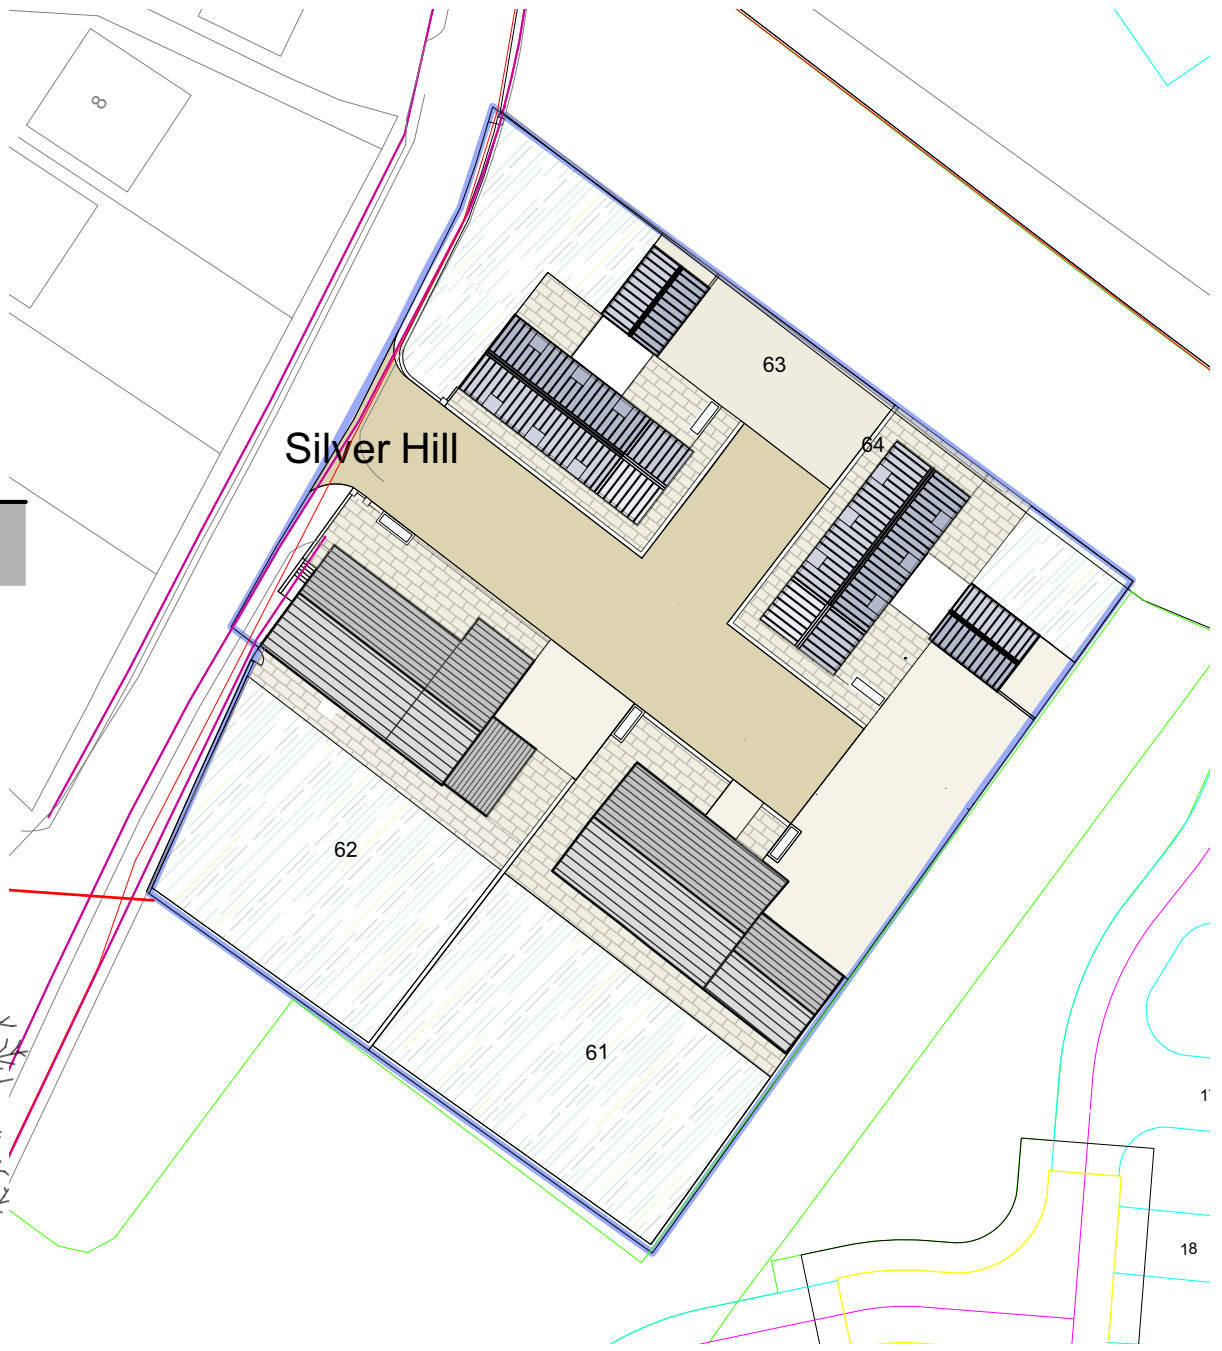

N
SITE PLAN
1:500 SCALE

G	13/06/2022	Landscape materials amended
F	17/05/2022	Alternative house designs
E	26/01/22	MB Garages amended. Minor internal alterations.
D	25/01/22	MB Bungalow replaced with house
C	19/01/22	MB Garages added. Windows amended
B	17/01/22	MB Bungalow Plans amended
A	22/12/21	MB Layout amended for new bungalow

Proposed Redevelopment

Address
Silver Hill Farm
Rochdale

Client
Barratt & David Wilson Homes
North West

Drawings
Proposed NEw House Elevations



www.storah.com	mail@storah.com	01706 813214
Scale	Sheet Size	Date
1:50	ISO A1	12/11/21
Drawn	MB	

Drawing Number	Revision
----------------	----------

21-088-206 G