


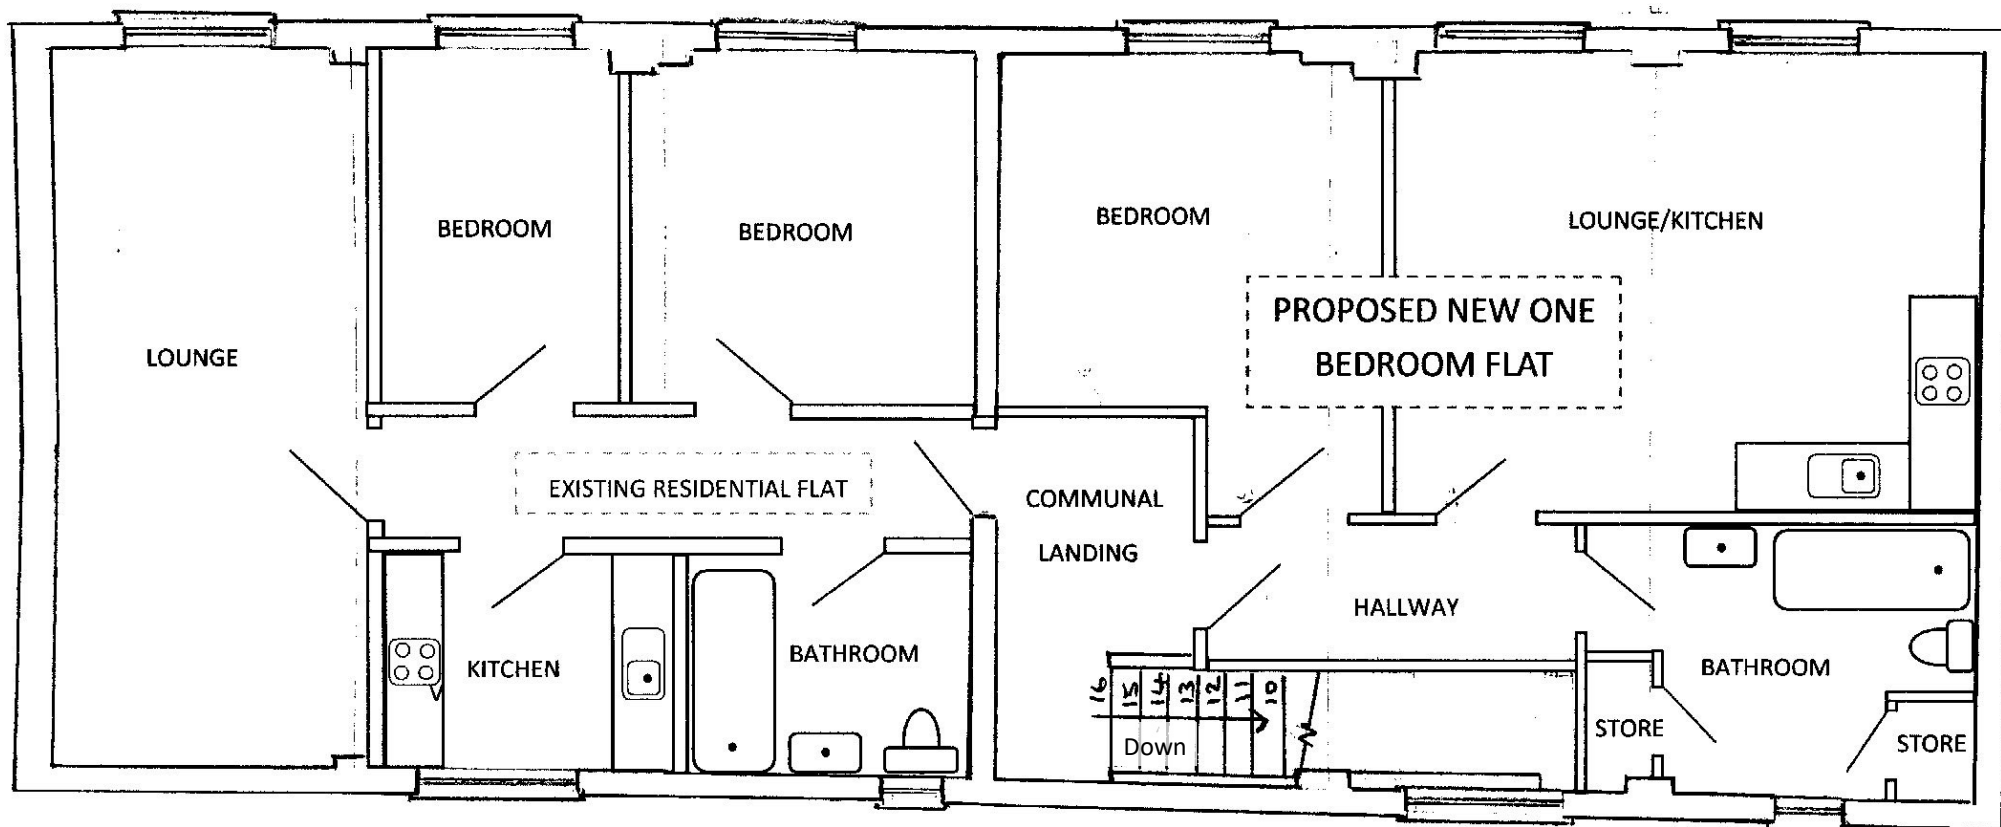

Adelaide Street

Sheet 2 of 10	Scale 1 : 75
Floor plans and elevations	
Floor plan. PROPOSED	
Proposed one bedroom residential first floor flat at Premier House. Longford St. Heywood. OL10 4NH for Mr P Bowdler	
November 2022	