



IF IN ANY DOUBT PLEASE ASK THE ARCHITECT FOR CLARIFICATION.

DO NOT SCALE FROM DRAWING. ALL DIMENSIONS TO BE CHECKED ON SITE


THE COPYRIGHT FOR THESE DRAWINGS REMAINS THE PROPERTY OF THE ARCHITECT, THEY MUST NOT BE REPRODUCED IN ANY WAY WITHOUT THE ARCHITECT'S PRIOR WRITTEN CONSENT.

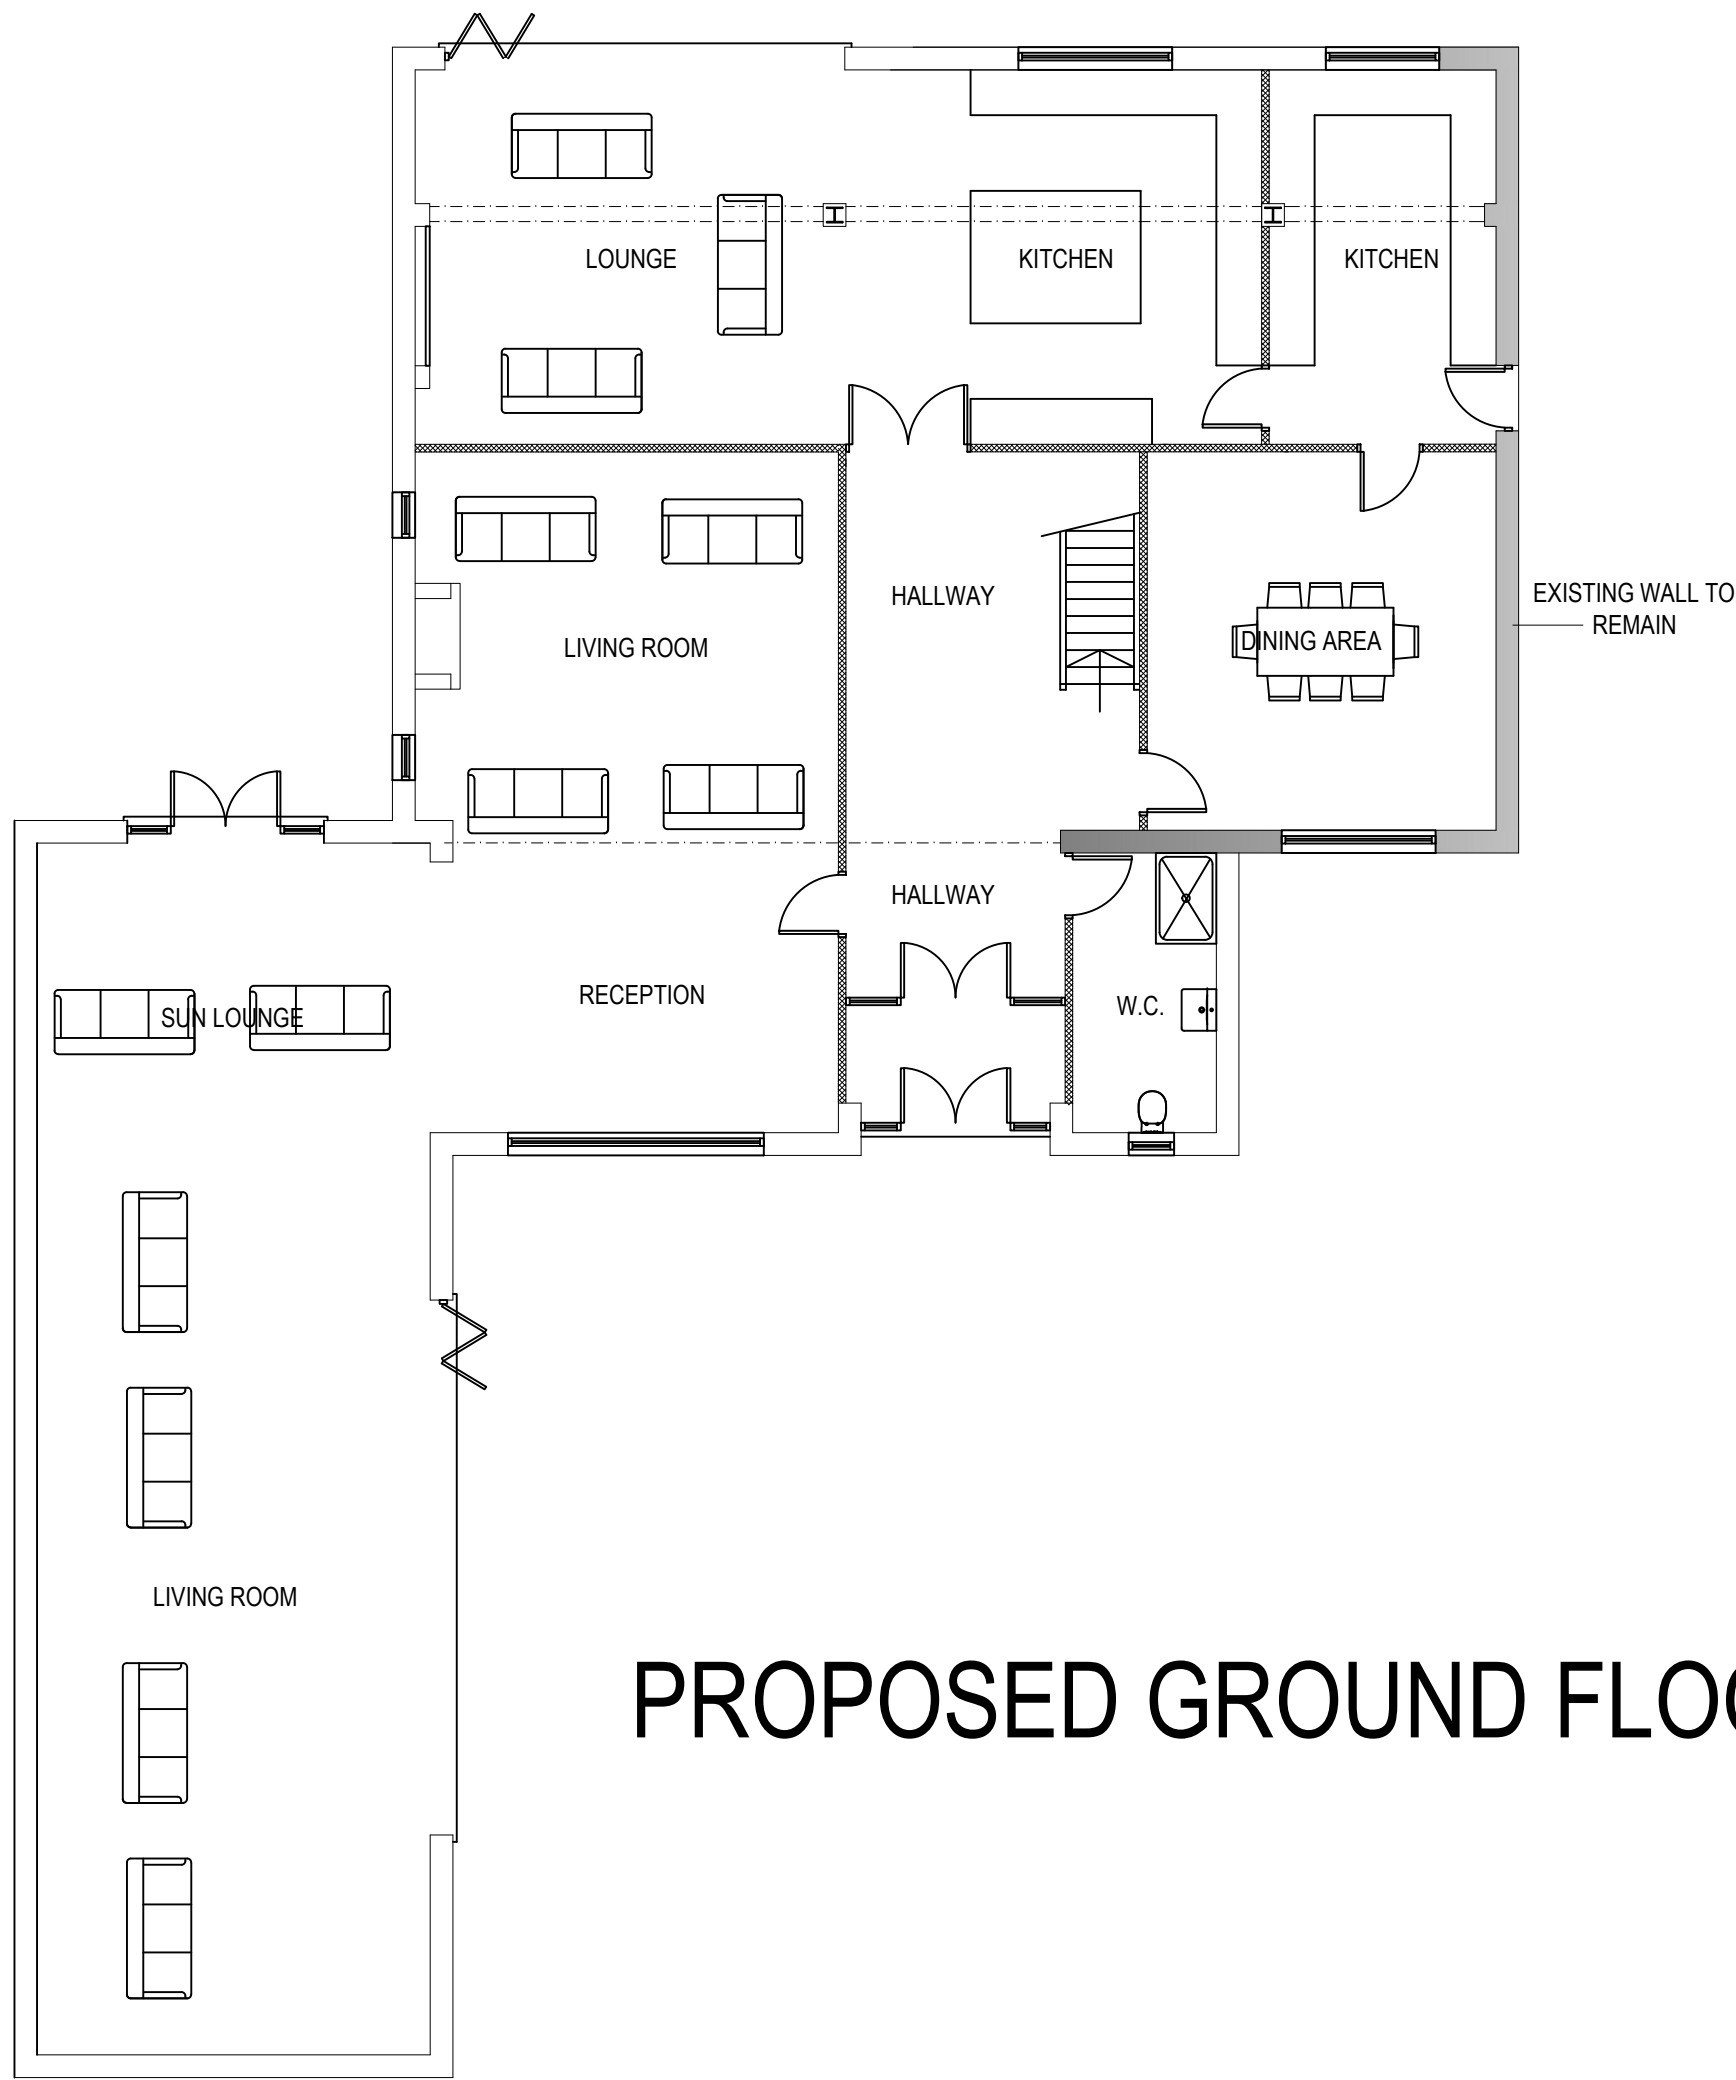

PROPOSED GROUND FLOOR PLAN

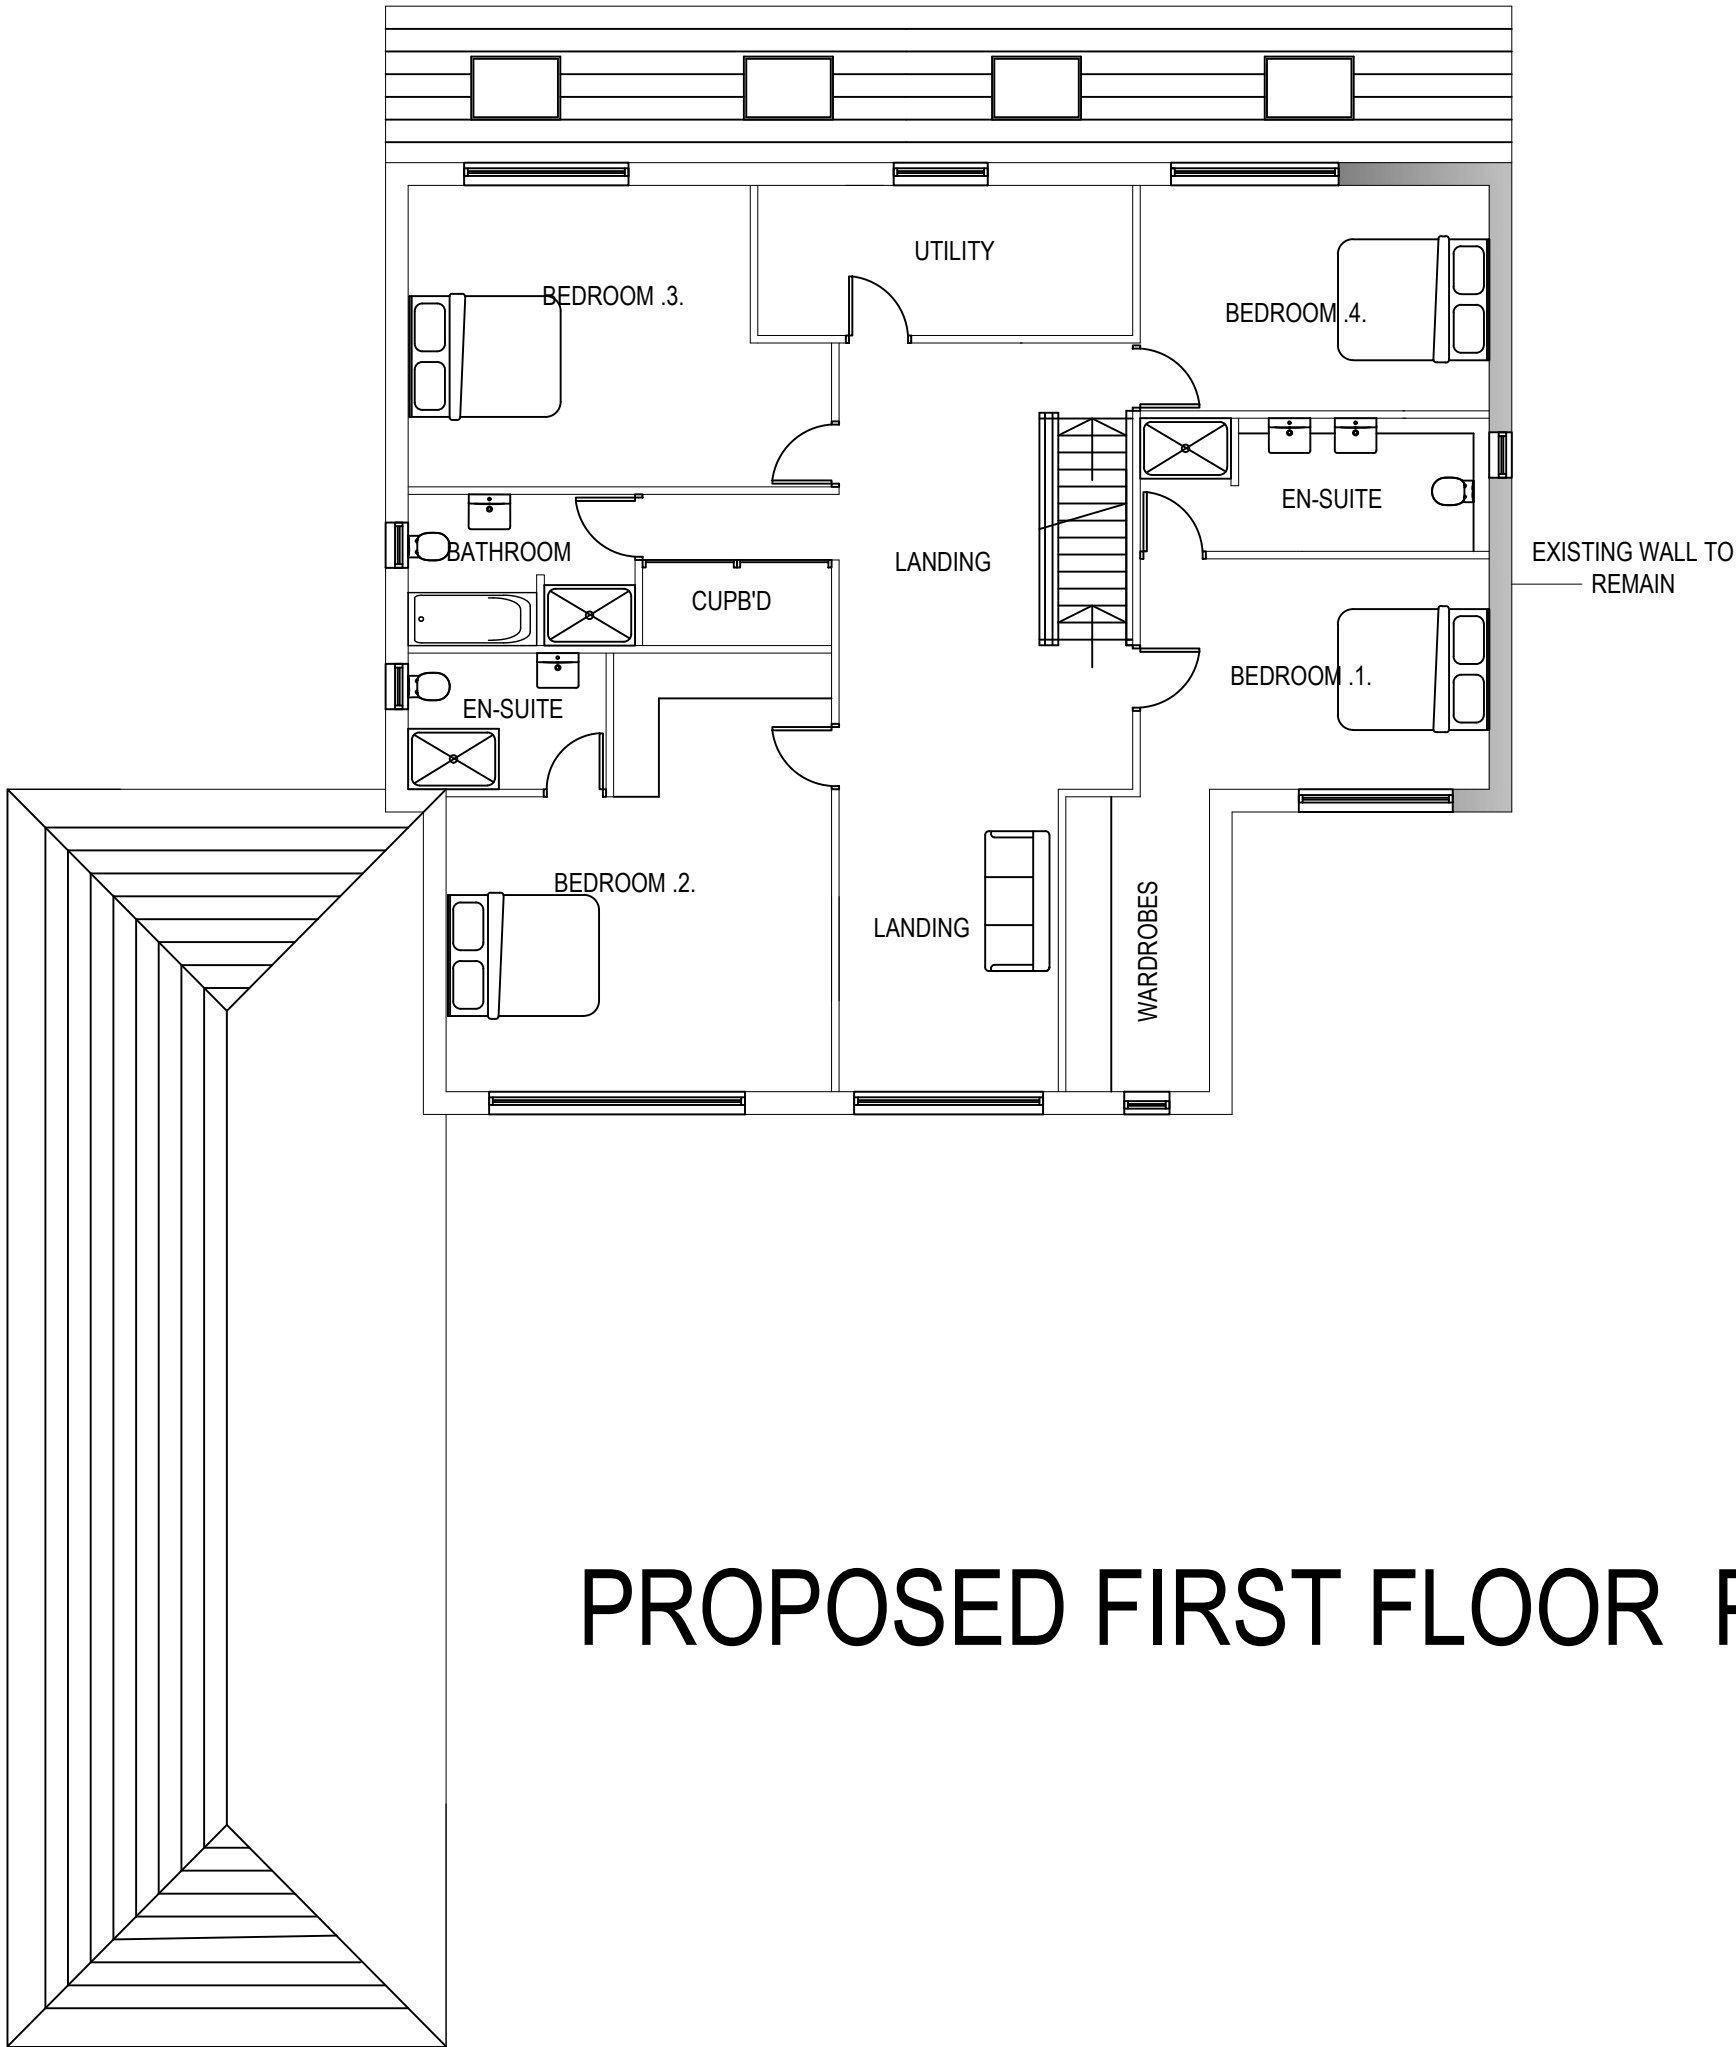

PROPOSED FIRST FLOOR PLAN

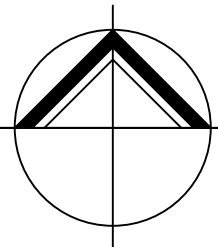

**NORTHERN
DESIGN**
(OLDHAM)
CHARTED ARCHITECTS

NORTHERN DESIGN
17 STATION LANE
GROTTON
OLDHAM
OL14 5GY
TELEPHONE : 07753 859616

CLIENT

MR & MRS F CHAUHDRY

PROJECT

PROPOSED EXTENSIONS AND
ALTERATIONS
54 NORDEN ROAD BAMFORTH

DRAWING TITLE

PROPOSED GROUND AND FIRST
FLOOR PLANS

Rev.	Notes	Date	Drawn
A	PLANNING	05.23	AD

SCALE

1:100 AT A1

05.22

AD

PROJECT No.	DRAWING No.	Rev.
2239	13	A