


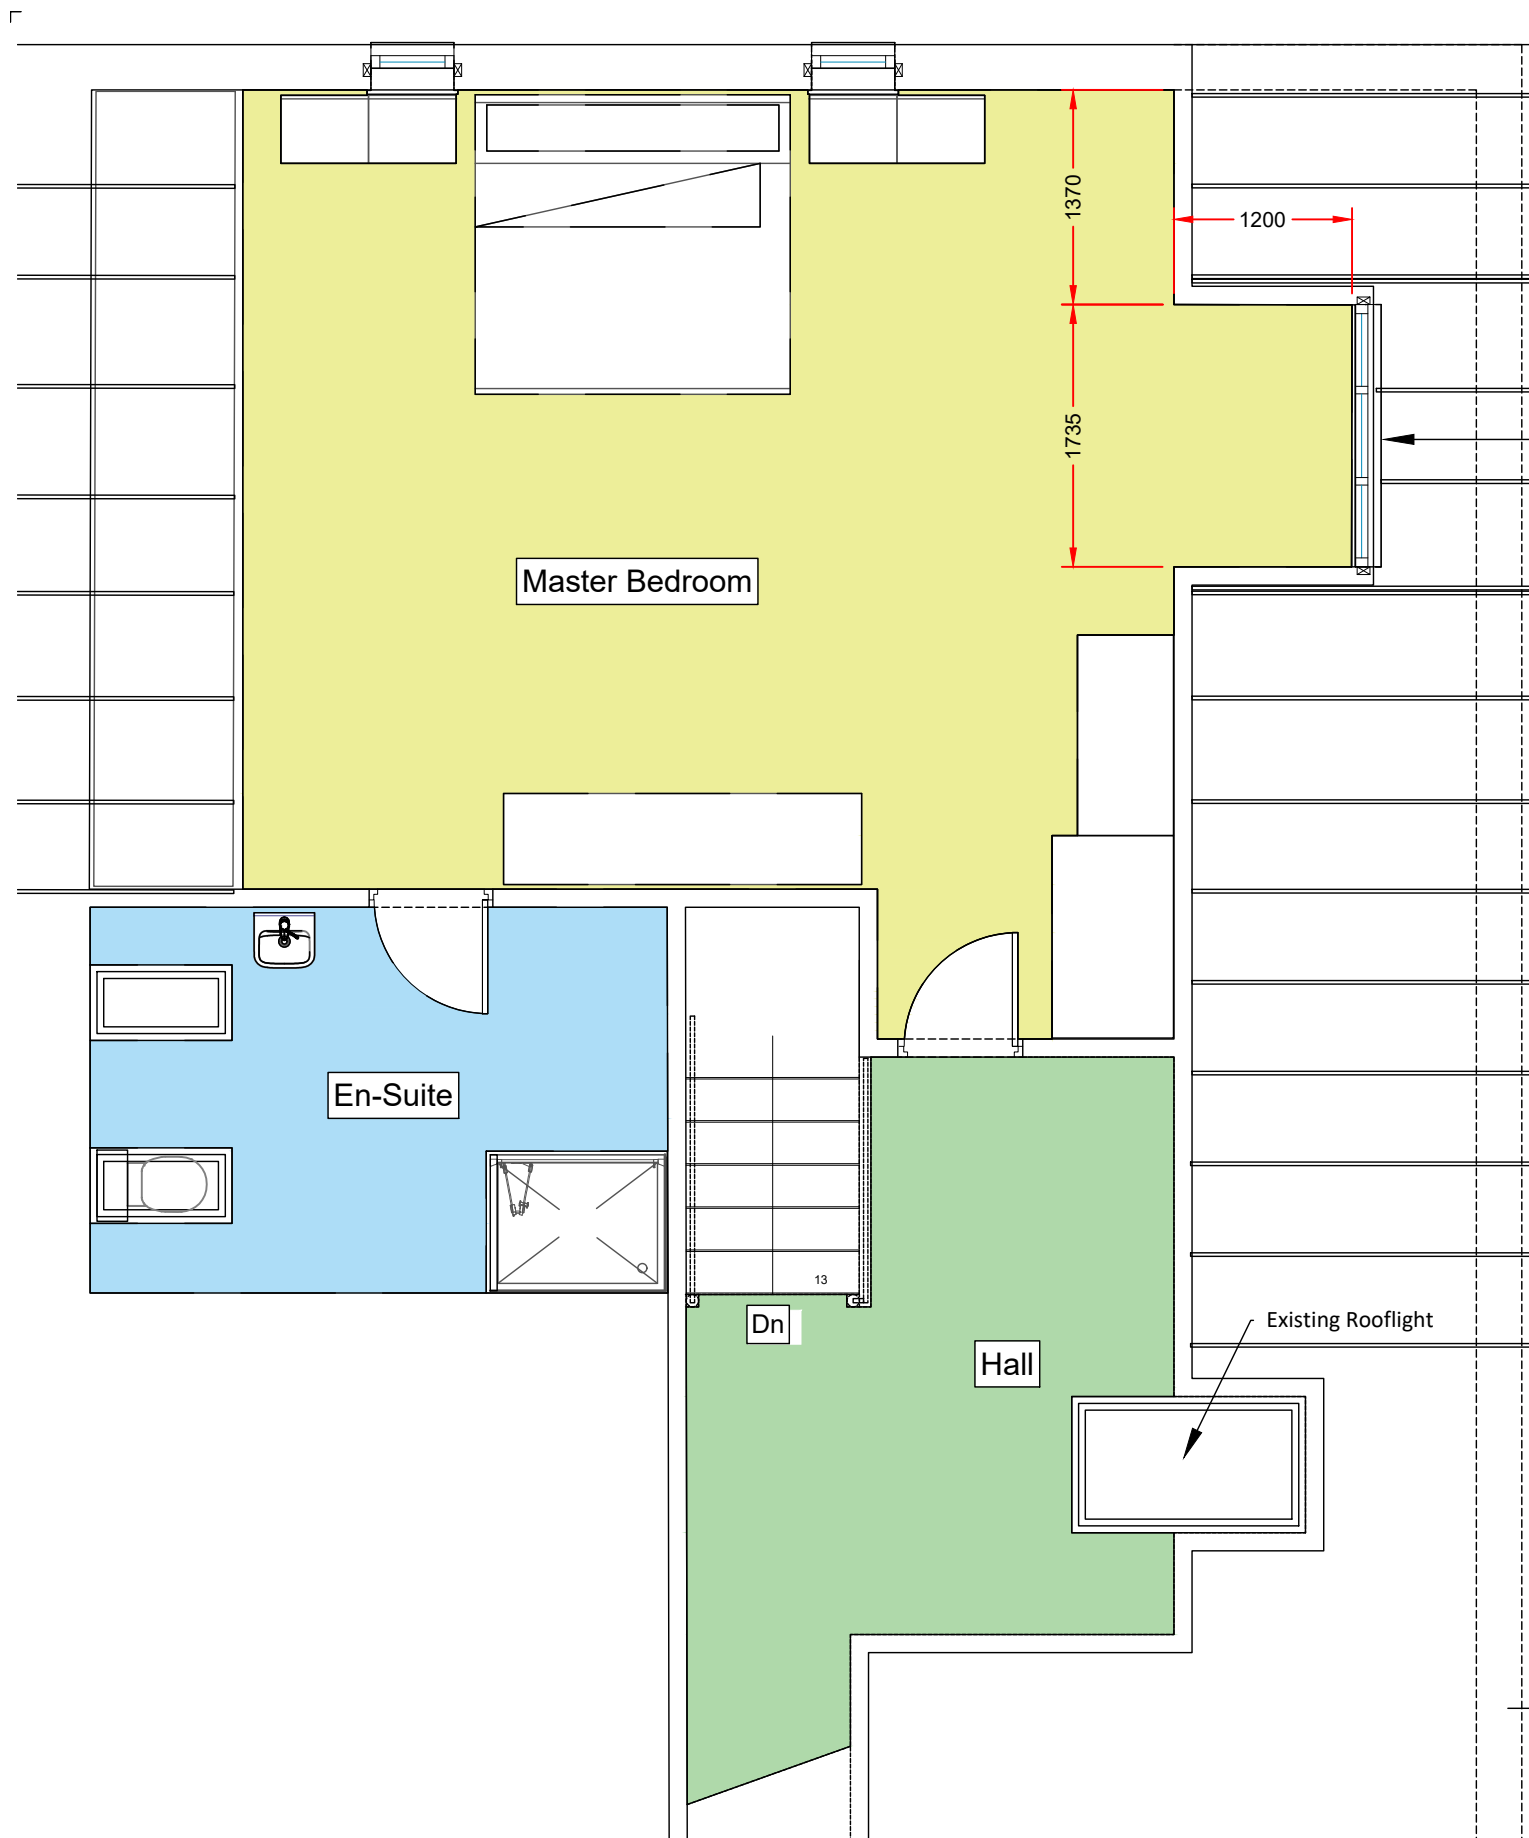

Existing (part) First Floor Plan
scale 1:50

Existing BAY window

Existing Rooflight

All building work is to comply with the Building Regulations, with amendments, and carried out in accordance with the relevant Codes of Practice. All materials and fittings are to be fit for their purpose, to be to relevant British Standards and covered by a current Agreement Certificate where applicable.

AMENDMENTS
A 30-01-24 - Reissued

© This Drawing & Design is the copyright of QCD and should not be reproduced without written consent. Contractors are to check all levels & dimensions on site prior to site works commencing & report discrepancies to the Designers.

PLANNING

PRELIMINARY ISSUE

Project:	17 Lake Side Hollingworth Lake. OL15 0DD	Original Size:	A3	Project Number:	1030
Title:	Existing (part) First Floor Plan	Drawing Number:	DR-P2 -1030 - 02 Rev A		
Client:	Mr Walter Lopacki	QCD Quality Creative Design ARCHITECTURAL SERVICES			
Date	10/11/2023				
Tel :-	07756 910210				
Email :-	qualitycreativedesign@gmail.com				

QCD

Quality Creative Design
ARCHITECTURAL SERVICES