


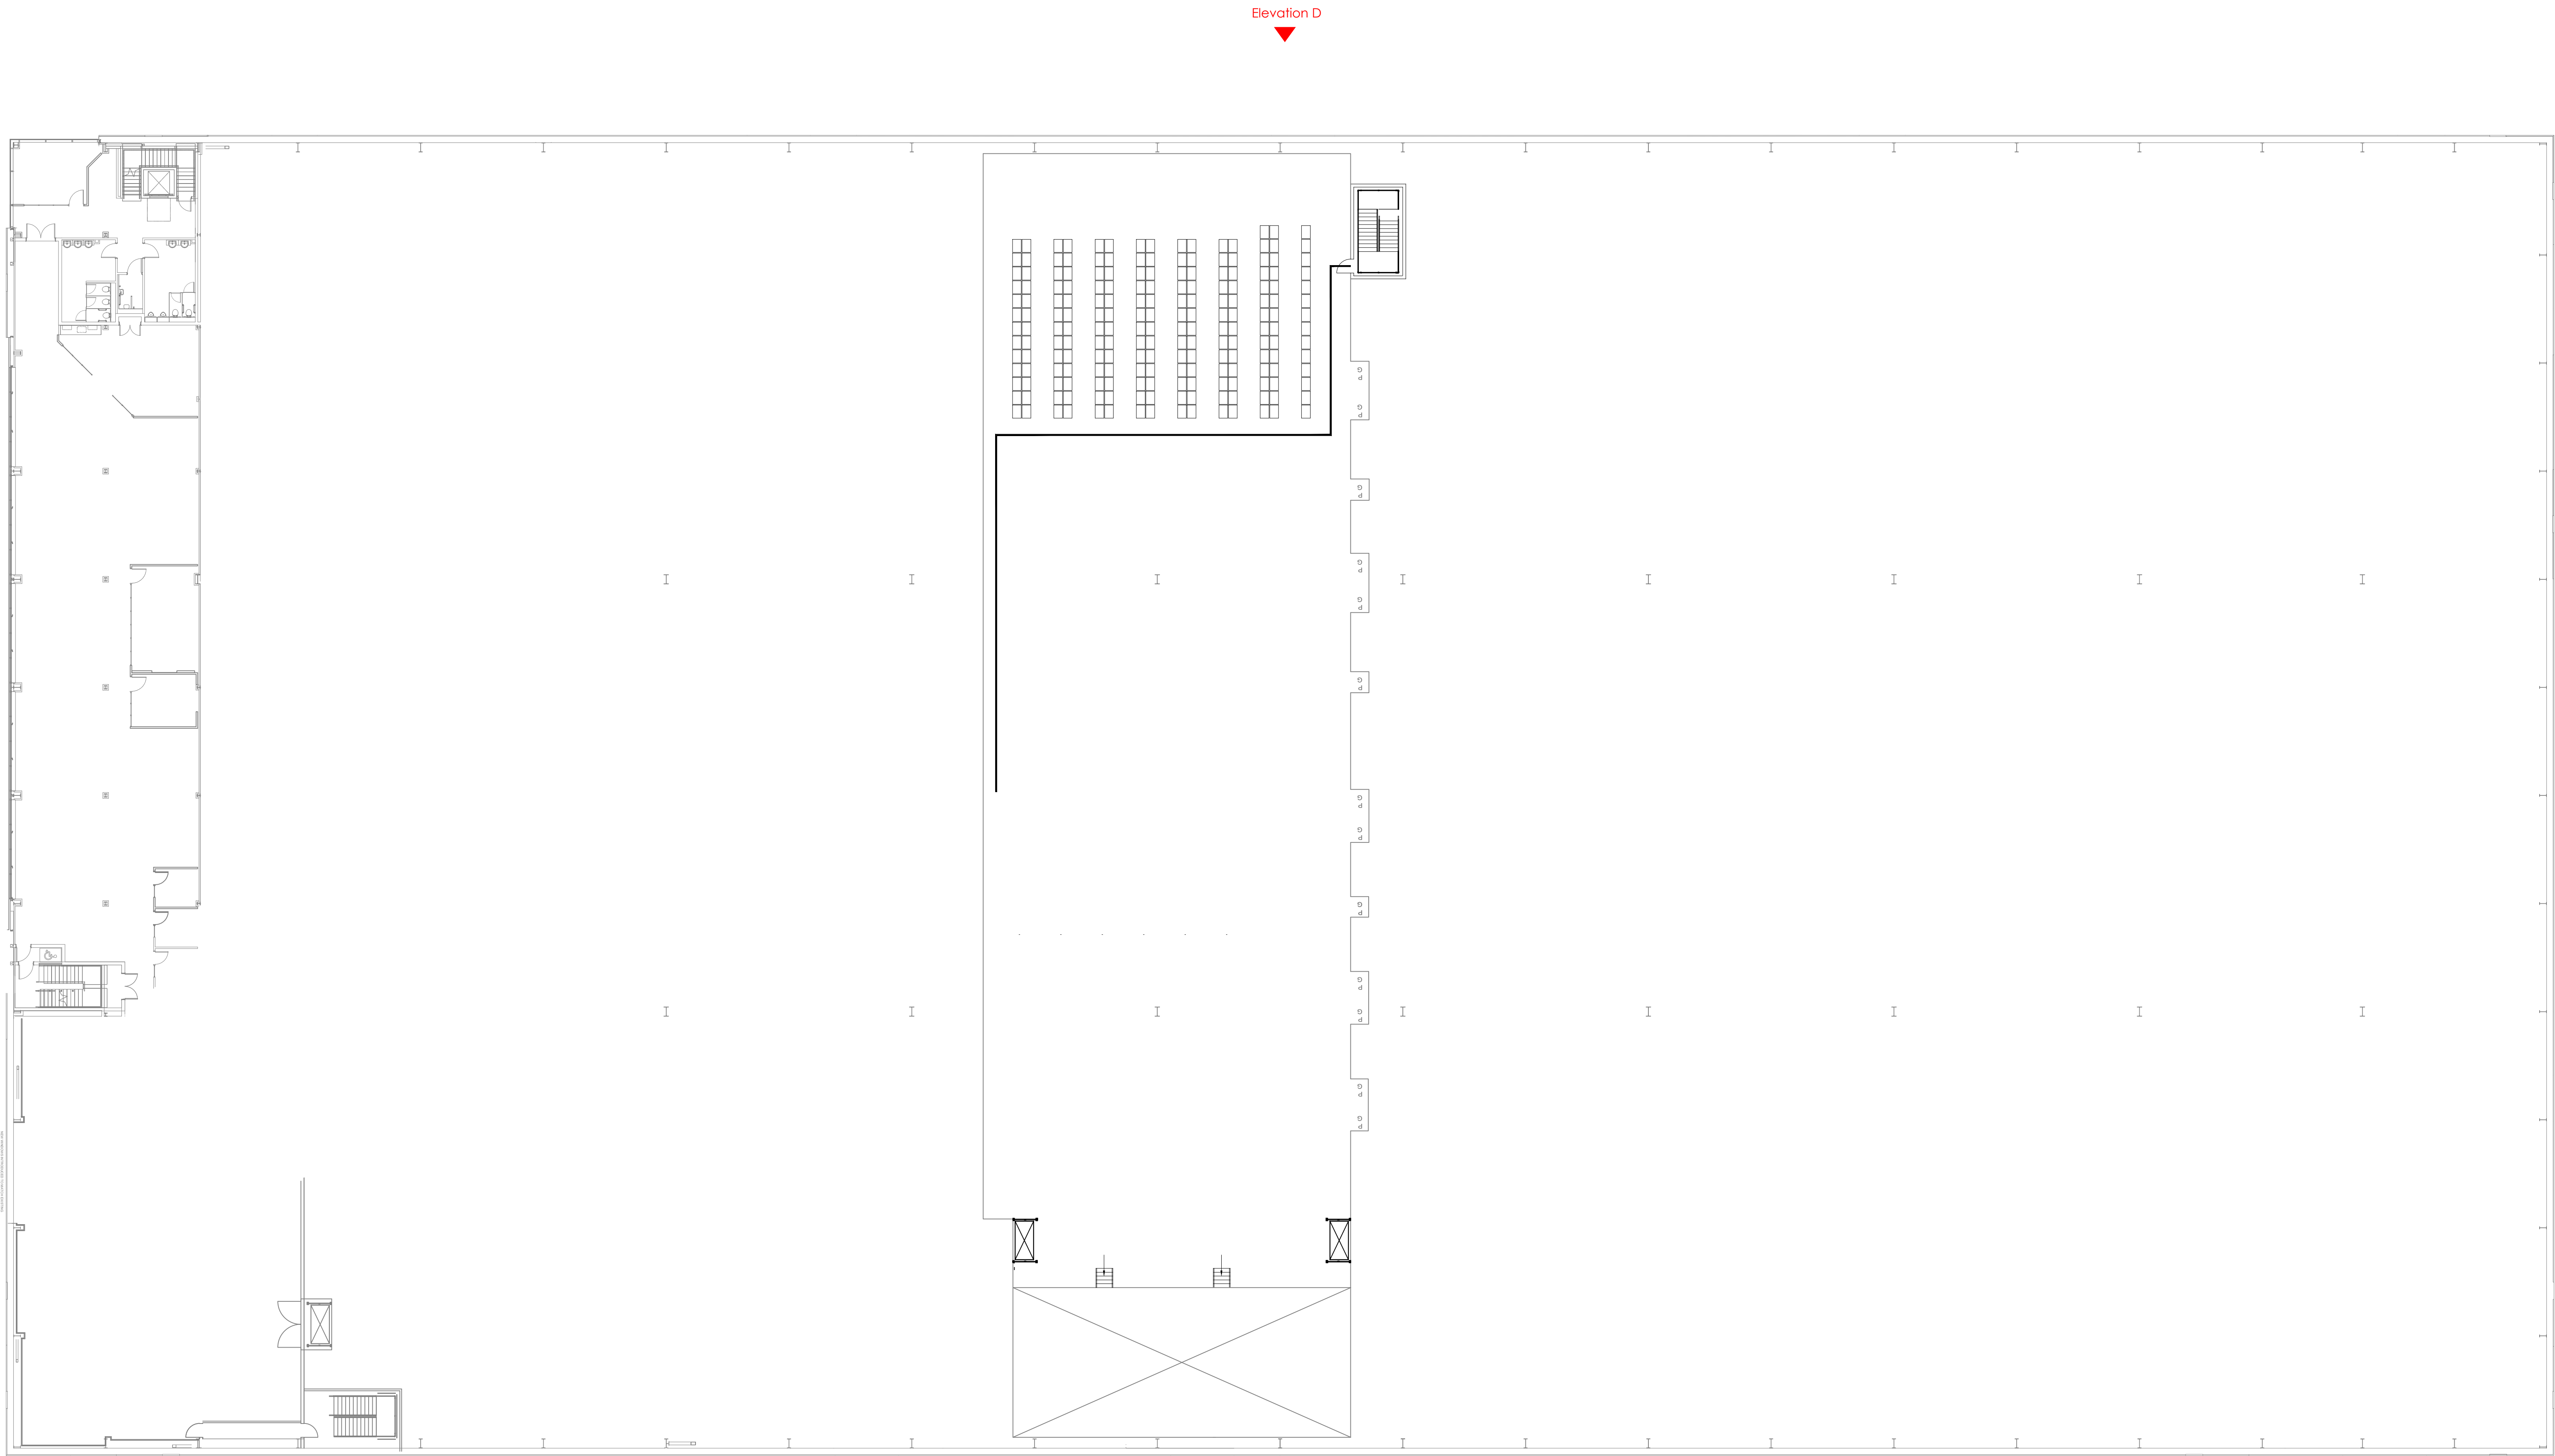

Existing First Floor Plan *Scale 1:200*

NOTES:			
The copyright of this drawing is held by Lea Hough & Co Chartered Surveyors LLP.			
Do not scale from this drawing. All dimensions must be checked and verified by the contractor prior to works commencing on site.			
REVISIONS			
REV	DESCRIPTION	DATE	AMENDED

LeaHough

CHARTERED SURVEYORS

Survey Valuation Design Planning Sales

Oakshaw House
2 Capricorn Park
Blakewater Road
Blackburn
Lancashire
BB1 5QB
Tel: 01254 260196
Email: info@leahough.co.uk
Web: www.leahough.co.uk

6 Eaton Avenue
Matrix Office Park
Buckshaw Village
Preston
Lancashire
PR7 7NA
Tel: 01772 458866
Email: info@leahough.co.uk
Web: www.leahough.co.uk

CLIENT:

Cleveland Mover Limited
Hollingworth Mill
Smithy Bridge Road
Littleborough
OL15 8QF

PROJECT ADDRESS:

Imperial 165
Kingsway Business Park
John Milne Avenue
Rochdale
OL16 4NZ

PROJECT TITLE:

External Alterations

DRAWING TITLE:

Existing First Floor Plan

PAPER SIZE:

A0

DRAWING NUMBER:

BS 24-085/02

REV:

-

SCALE:

1:200

DATE:

August 2024

DRAWN BY:

RO