




Existing Rear Elevation



Existing and Proposed Front Elevation

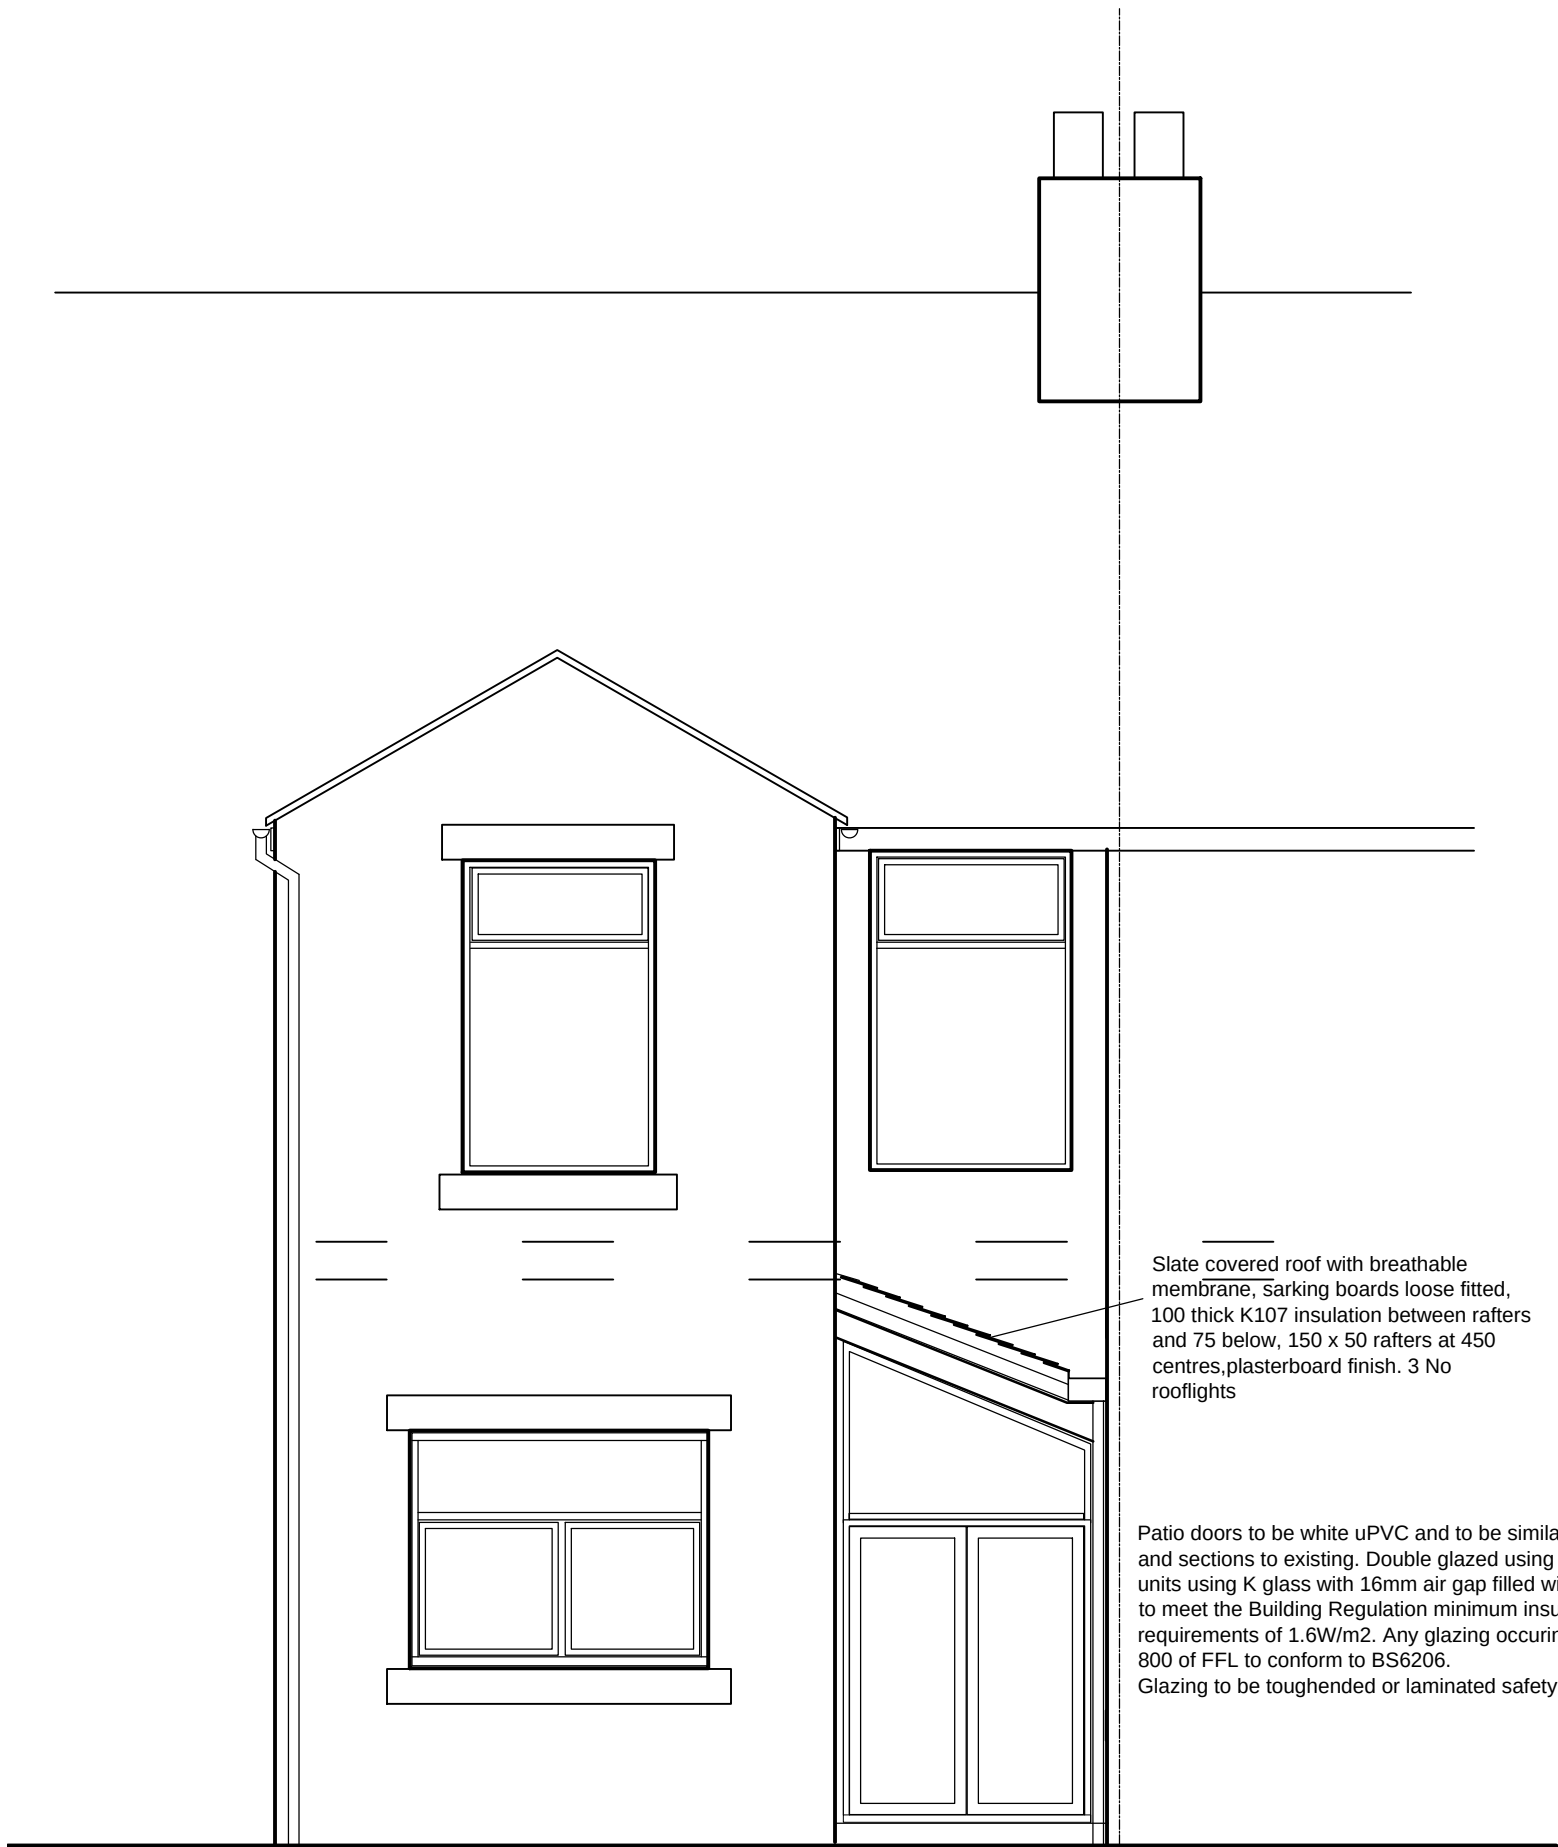

Proposed Rear Elevation

Title
Existing and Proposed Elevations
Job
155 Featherstall Road, Littleborough
Client

Dwg No
16027/3
Scale
1:50
DJ Hancock Design
22 Croft Street
Bacup
Tel 01745 799359
Mob 07599 008 791