
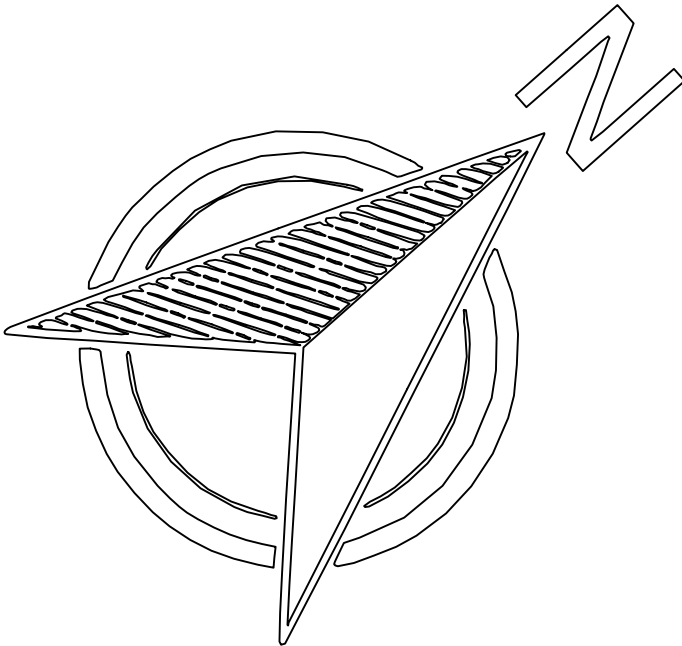


site plan scheme E

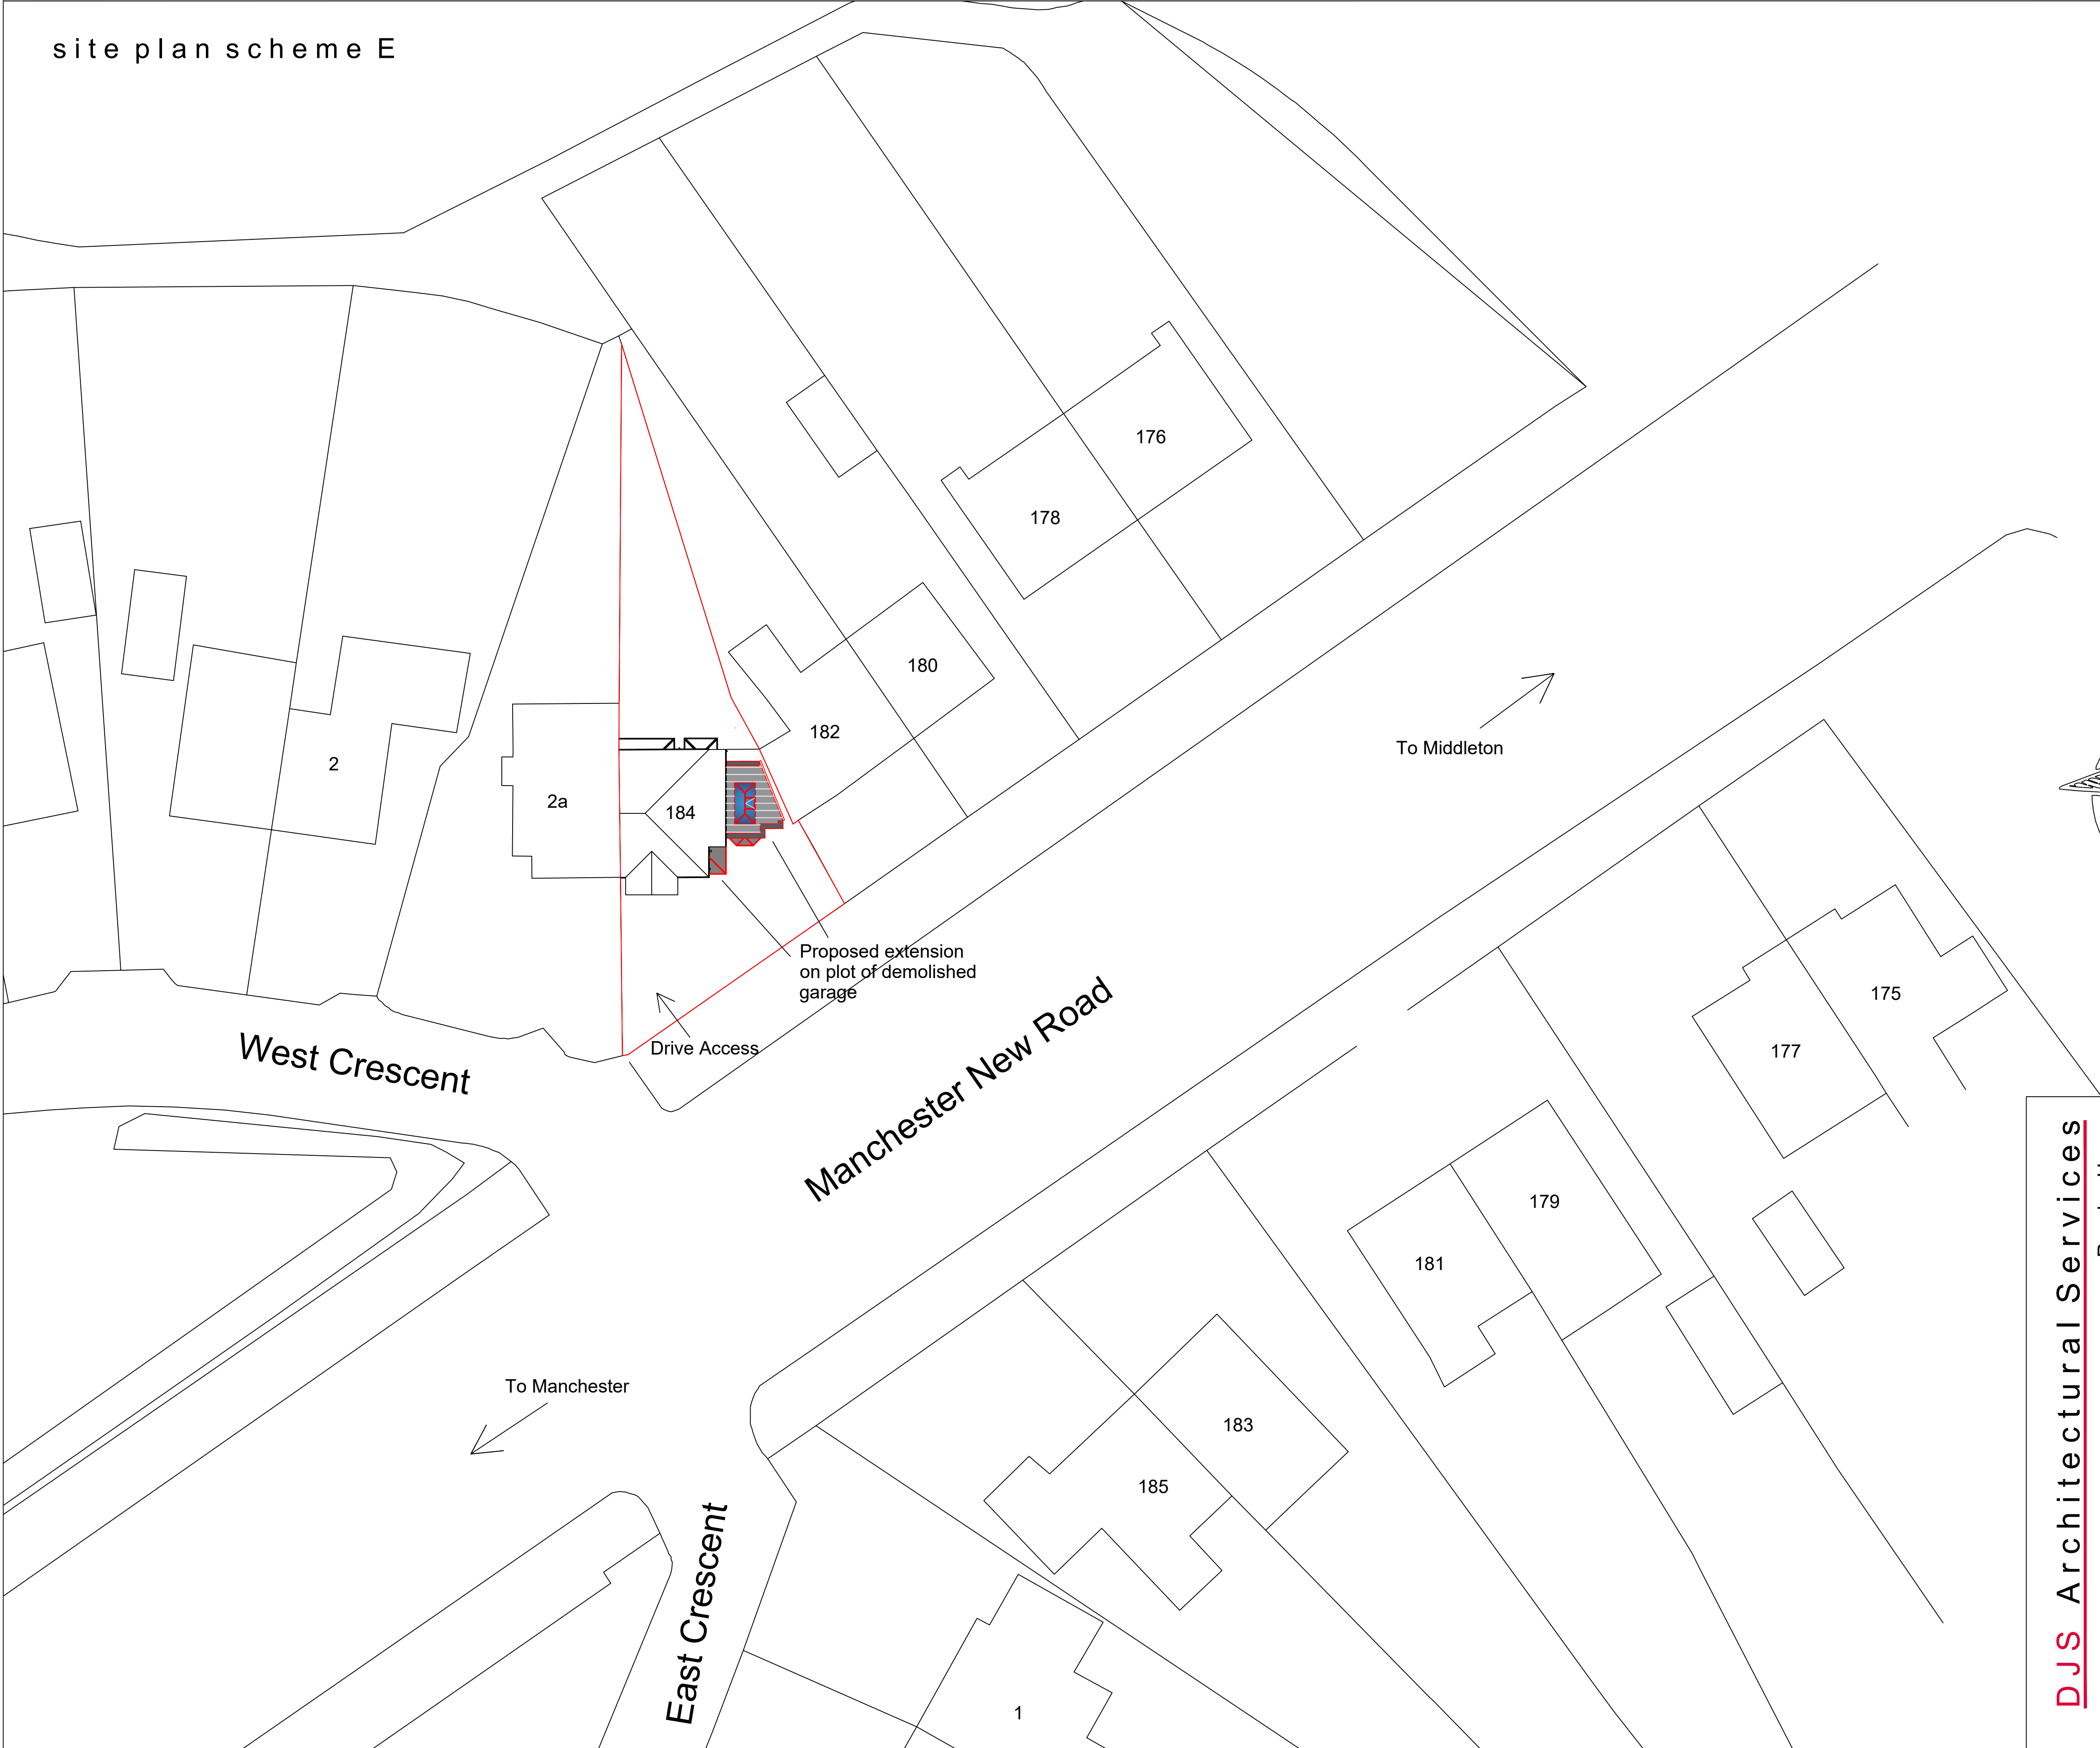

DJS Architectural Services

Roselea House
915 Middleton Road
Chadderton
Oldham
Lancashire
OL9 0NG

Mob: 07557 096 232
E-mail: djsarchitecturalservices@gmail.com

Rev.	Details of Revision	Date	Sign
Client Ms Helen Ullmer			
Project Proposed Extension & Alterations at 184 Manchester New Road Middleton Manchester			
Drawing Proposed Site Plan Scheme E			
Jan 2023			
1:200 @ A1			
DWG No. DJS/HG001/8			