


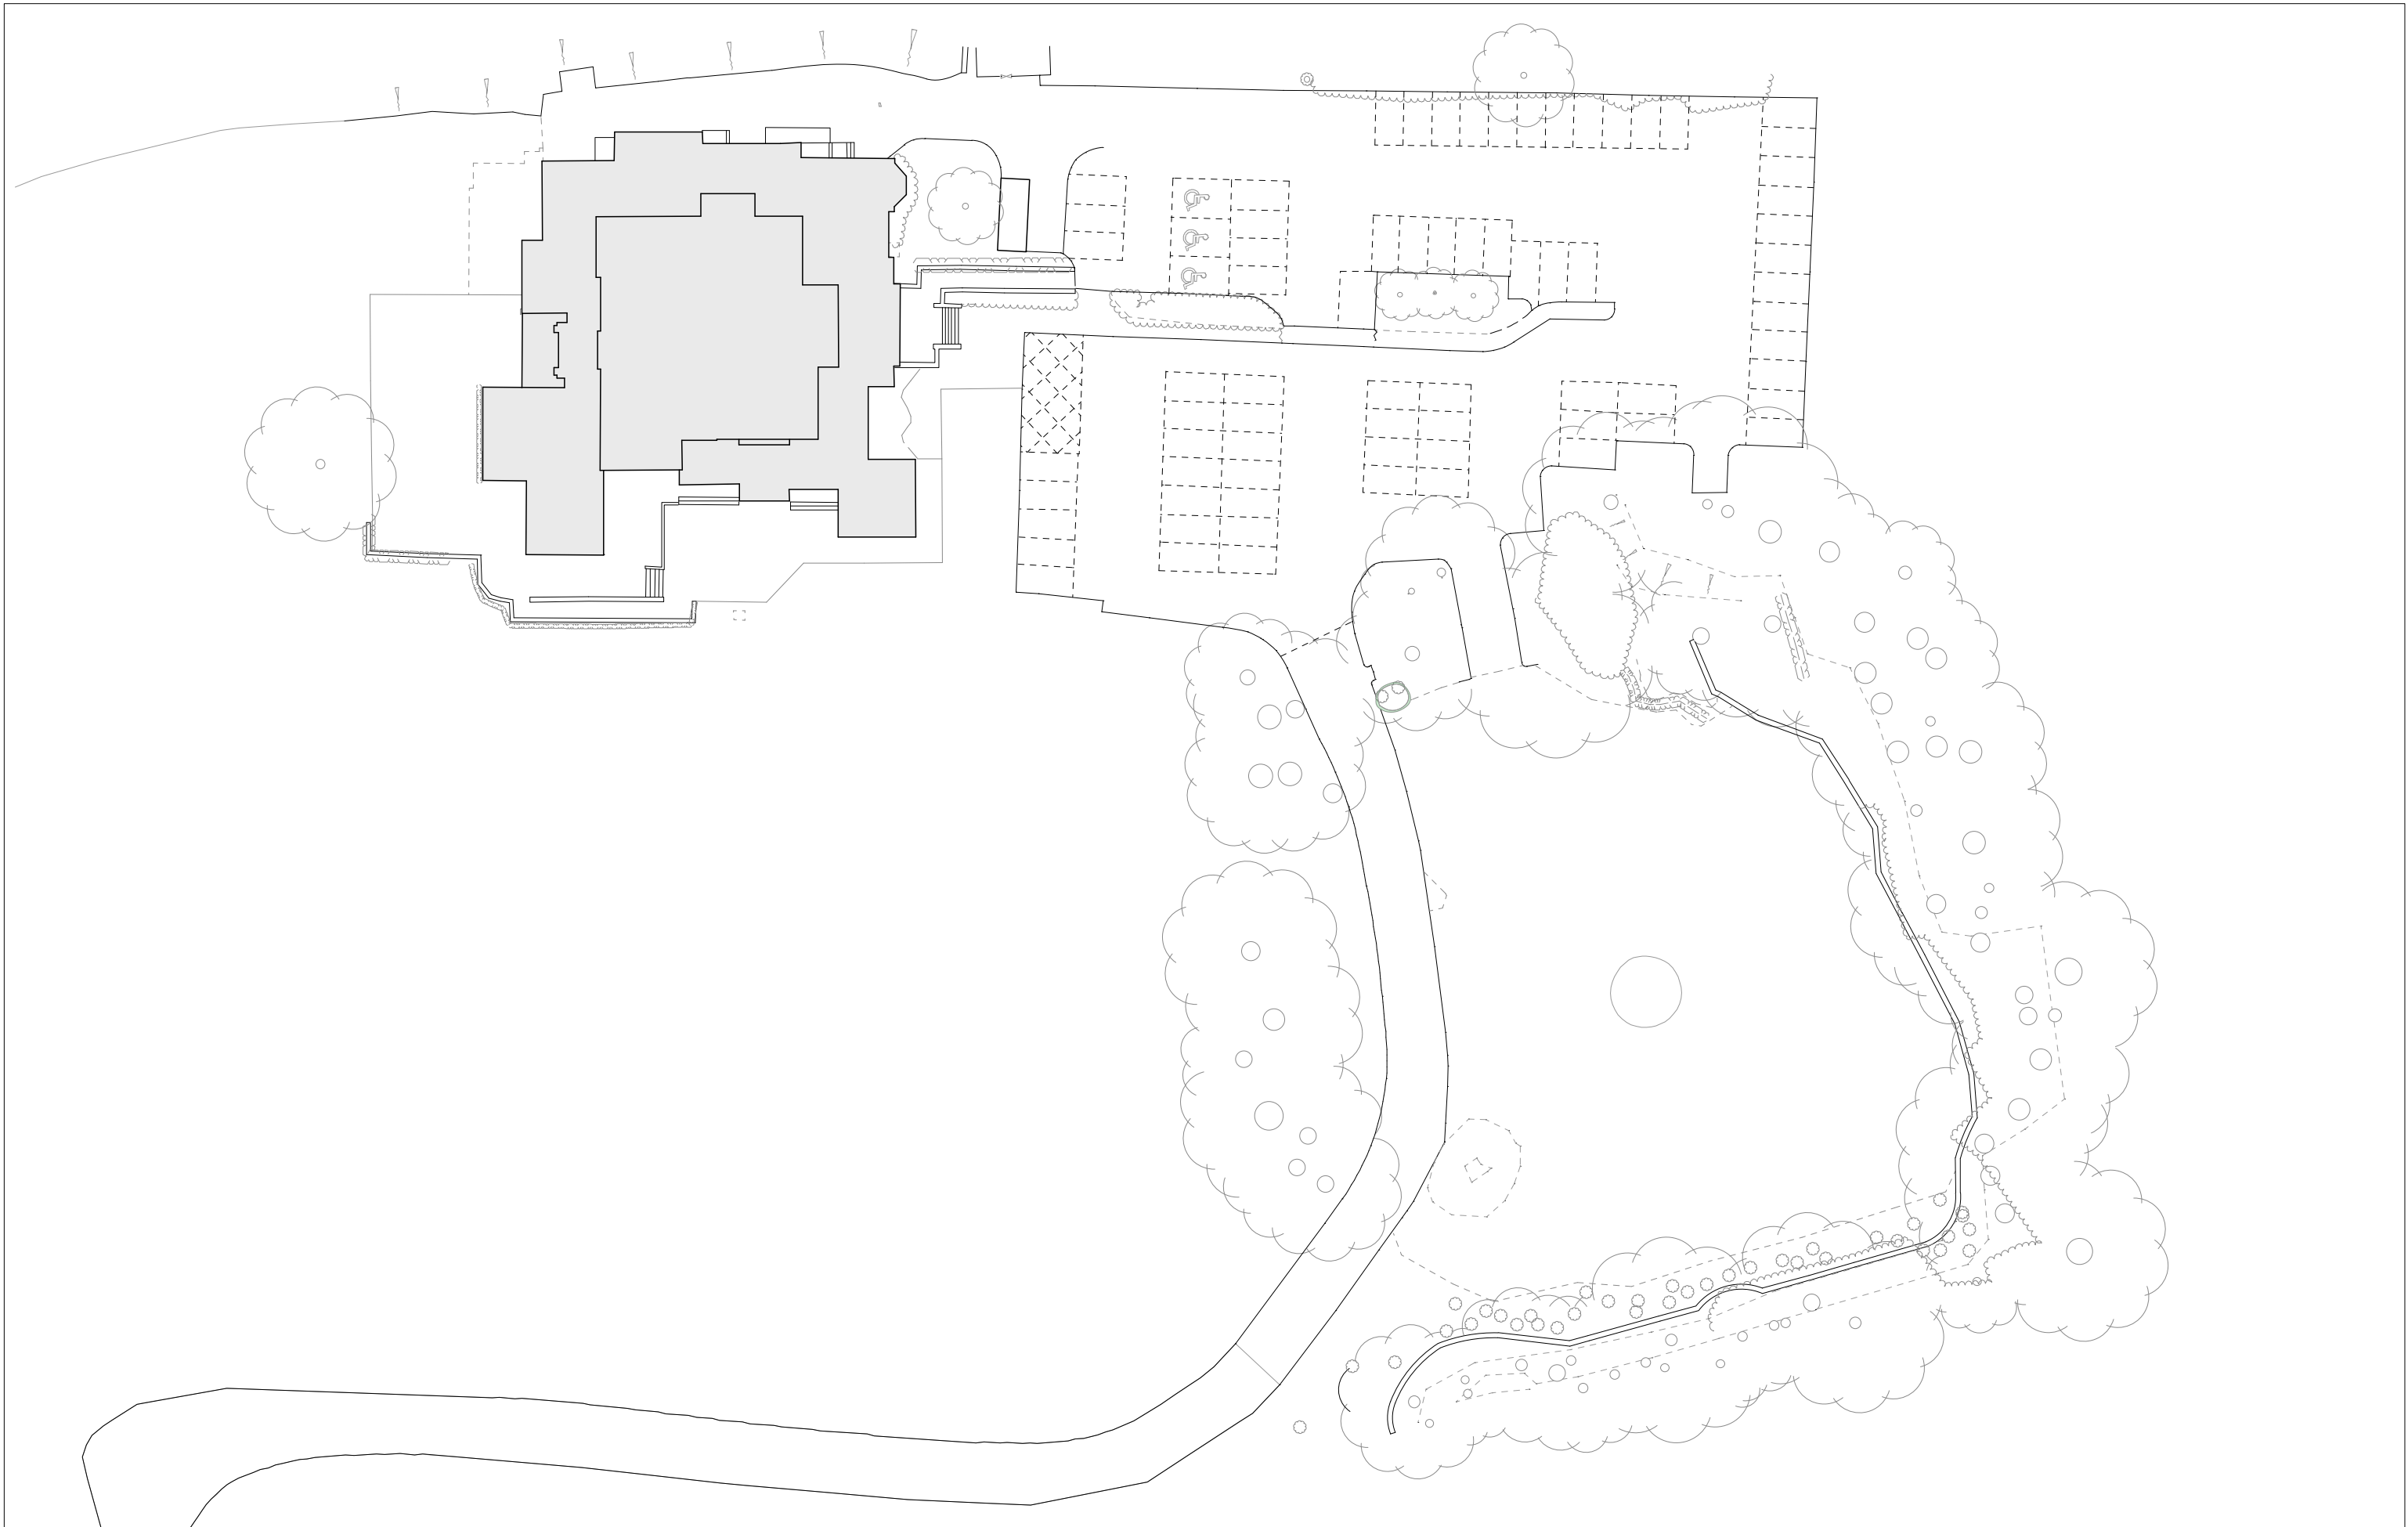

0 10 20 30
metres

Jonathan Davidson Architects

Architecture & Industrial Design

47 Hilton Street
MANCHESTER
M1 2EF
t: 0161 711 0835
e: inbox@j davidsonarchitects.com
w: www.j davidsonarchitects.com

Client Elle R Leisure

Project **Proposed Albert's Restaurant**
Edenfield Rd, Norden

Scale 1:250 @ A1 / 1:500 @ A3

Date Feb 2022

Document **Planning Drawing**
Existing Site Plan

Status For information

Doc Ref	366	PD	1002	A1
---------	-----	----	------	----