




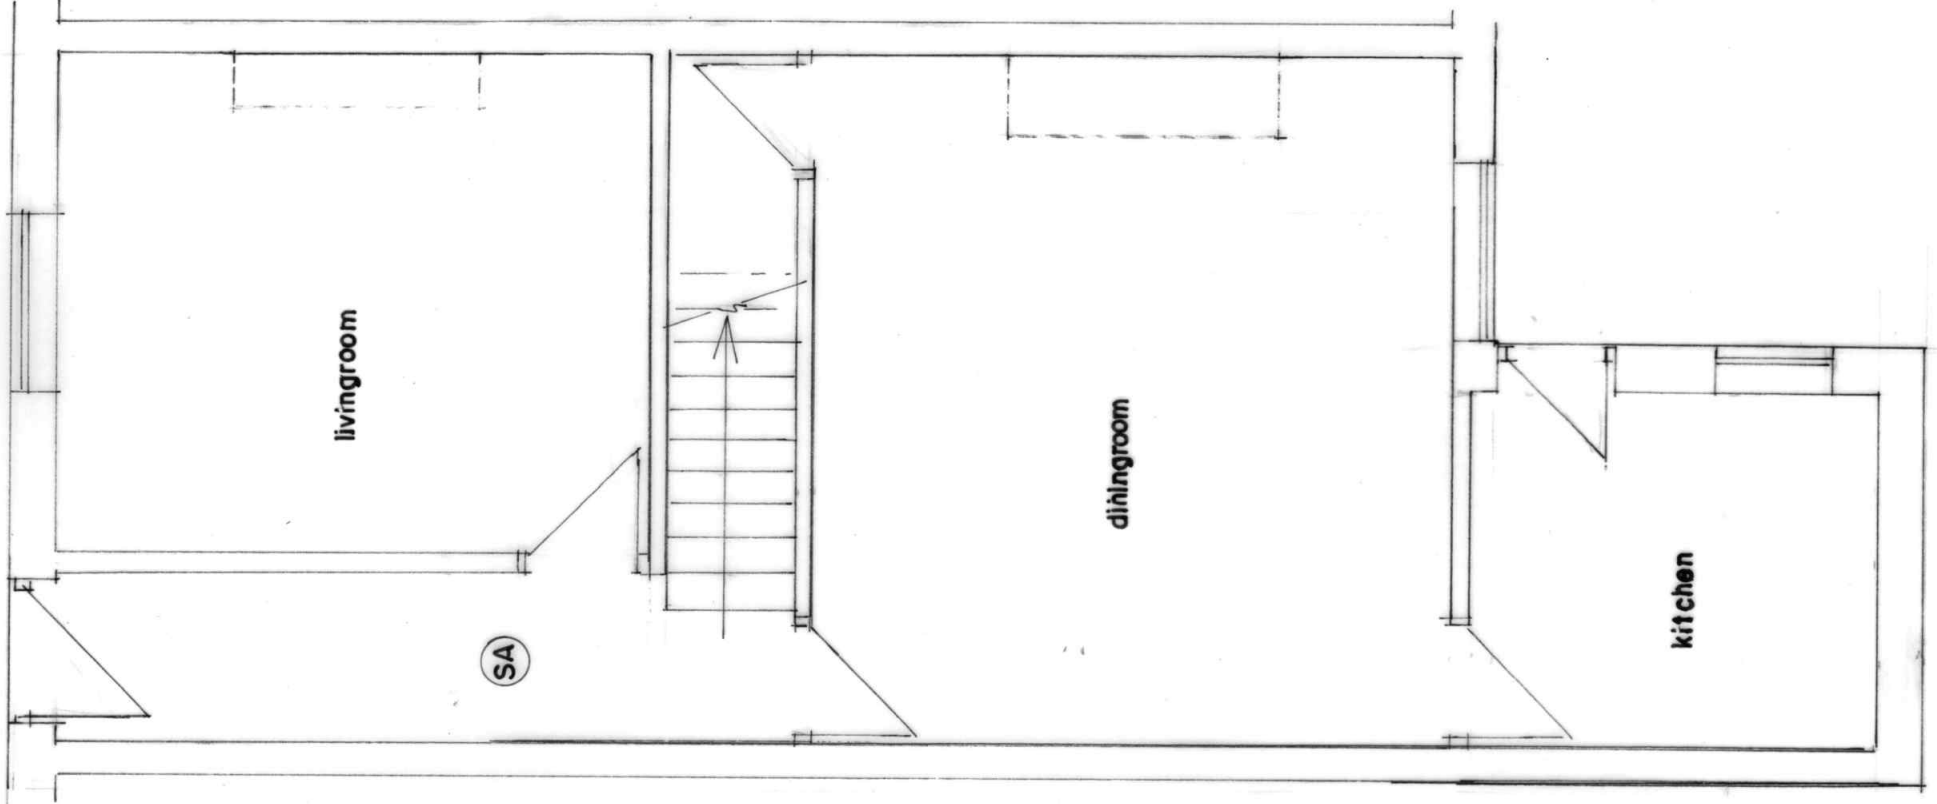

GROUND FLOOR PLAN
(PROPOSED)

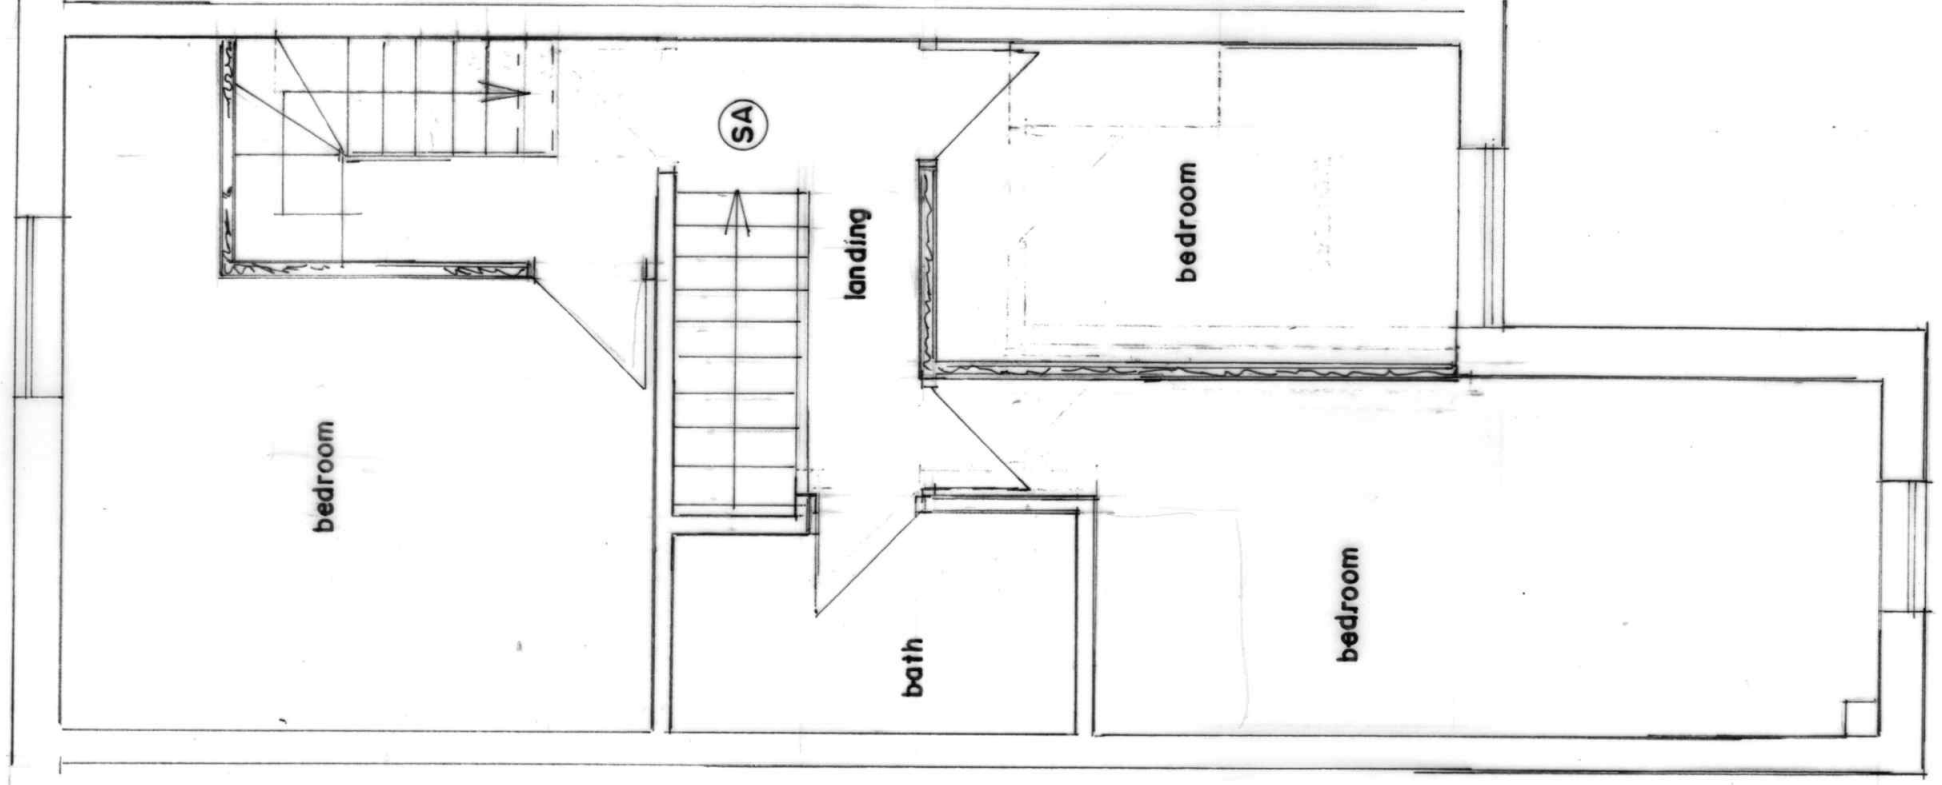

FIRST FLOOR PLAN
(PROPOSED)

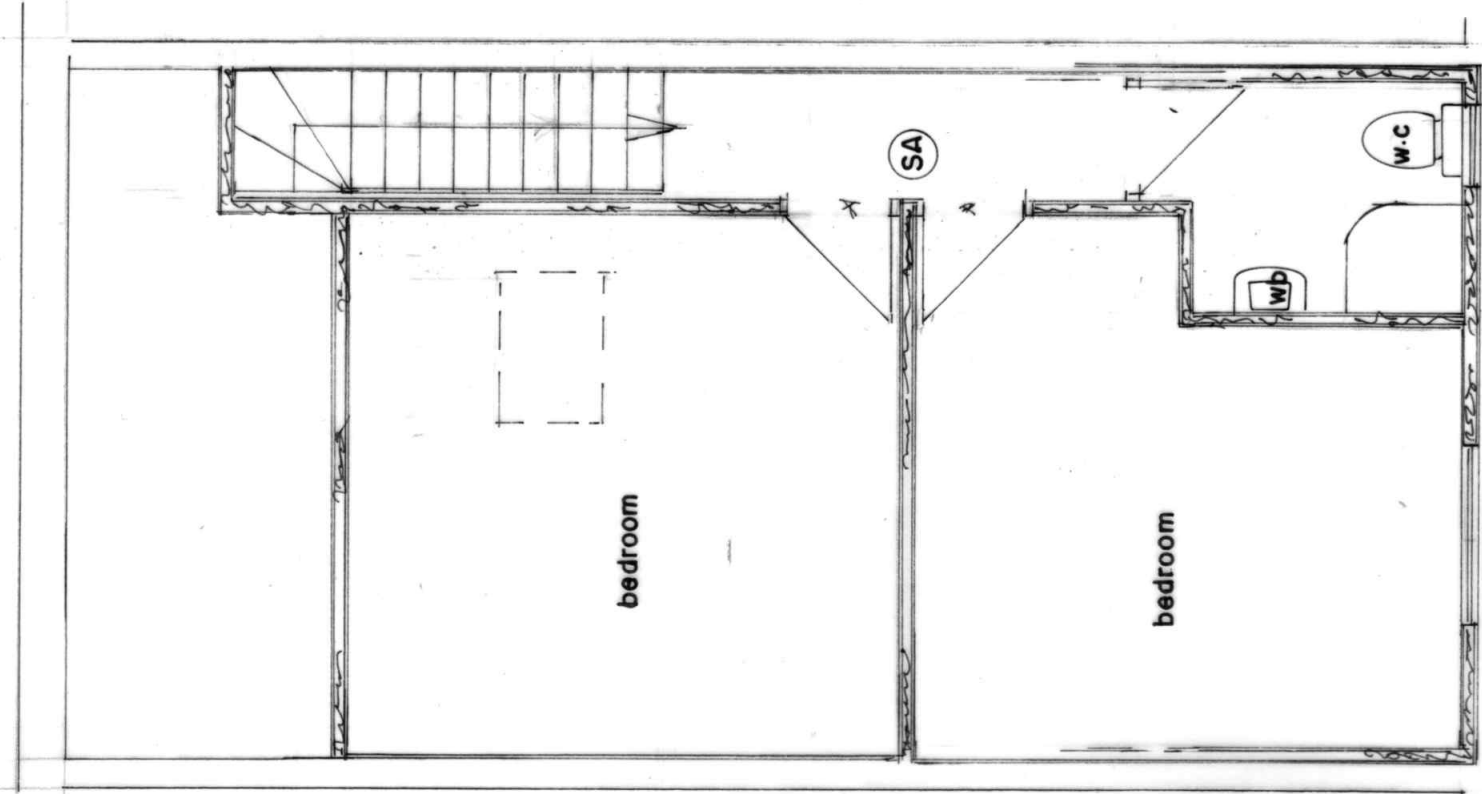

SECOND FLOOR PLAN
(PROPOSED)

BUILDING DESIGN SERVICES M. FAROOQ 418 Bury Road Rochdale OL11 5EU. Tel: 01706 712231 Mob: 07967605763		
PROPOSED REAR DORMER EXTENSION AT 17 PRINCE STREET ROCHDALE OL16 5LL		
For: Mr-ABDUL REHMAN	Scale 1:50	2190 /2
Plan		